© 2005 burksgreen

notes :

1. IF THIS DRAWING HAS BEEN RECEIVED ELECTRONICALLY IT IS THE RECIPIENTS RESPONSIBILITY TO PRINT THE DOCUMENT TO THE CORRECT SCALE
2. ALL DIMENSIONS ARE IN MILLIMETRES UNLESS STATED OTHERWISE IT IS RECOMMENDED THAT INFORMATION IS NOT SCALED OFF THIS DRAWING
3. THIS DRAWING SHOULD BE READ IN CONJUNCTION WITH ALL OTHER RELEVANT DRAWINGS AND SPECIFICATIONS

PARKING PROVISION


34 No. LORRY SPACES
115 No. CAR PARKING SPACES
77 No. TRAILER PARKING SPACES

KEY:

- SITE BOUNDARY - APPLICATION SITE
- LAND BOUNDARY - UNDER OWNERSHIP OF APPLICANT
- NEW FENCE
- EXISTING FENCE

Schedule Of Areas

Total Site Area	3,234 Hectares	
Existing Building A Gross External Ground Floor Area	17001,240 ft²	1579,467 m²
Proposed Chill Store Gross External Ground Floor Area	18543,530 ft²	1722,750 m²
Existing Building A Gross Internal Ground Floor Area	16522,000 ft²	1534,944 m²
Proposed Chill Store Gross Internal Ground Floor Area	18072,430 ft²	1678,984 m²
Existing Building B Gross External Ground Floor Area	20031,360 ft²	1860,974 m²
Existing Building C Gross External Ground Floor Area	3510,636 ft²	326,148 m²
Existing Building D Gross External Ground Floor Area	3061,995 ft²	284,468 m²

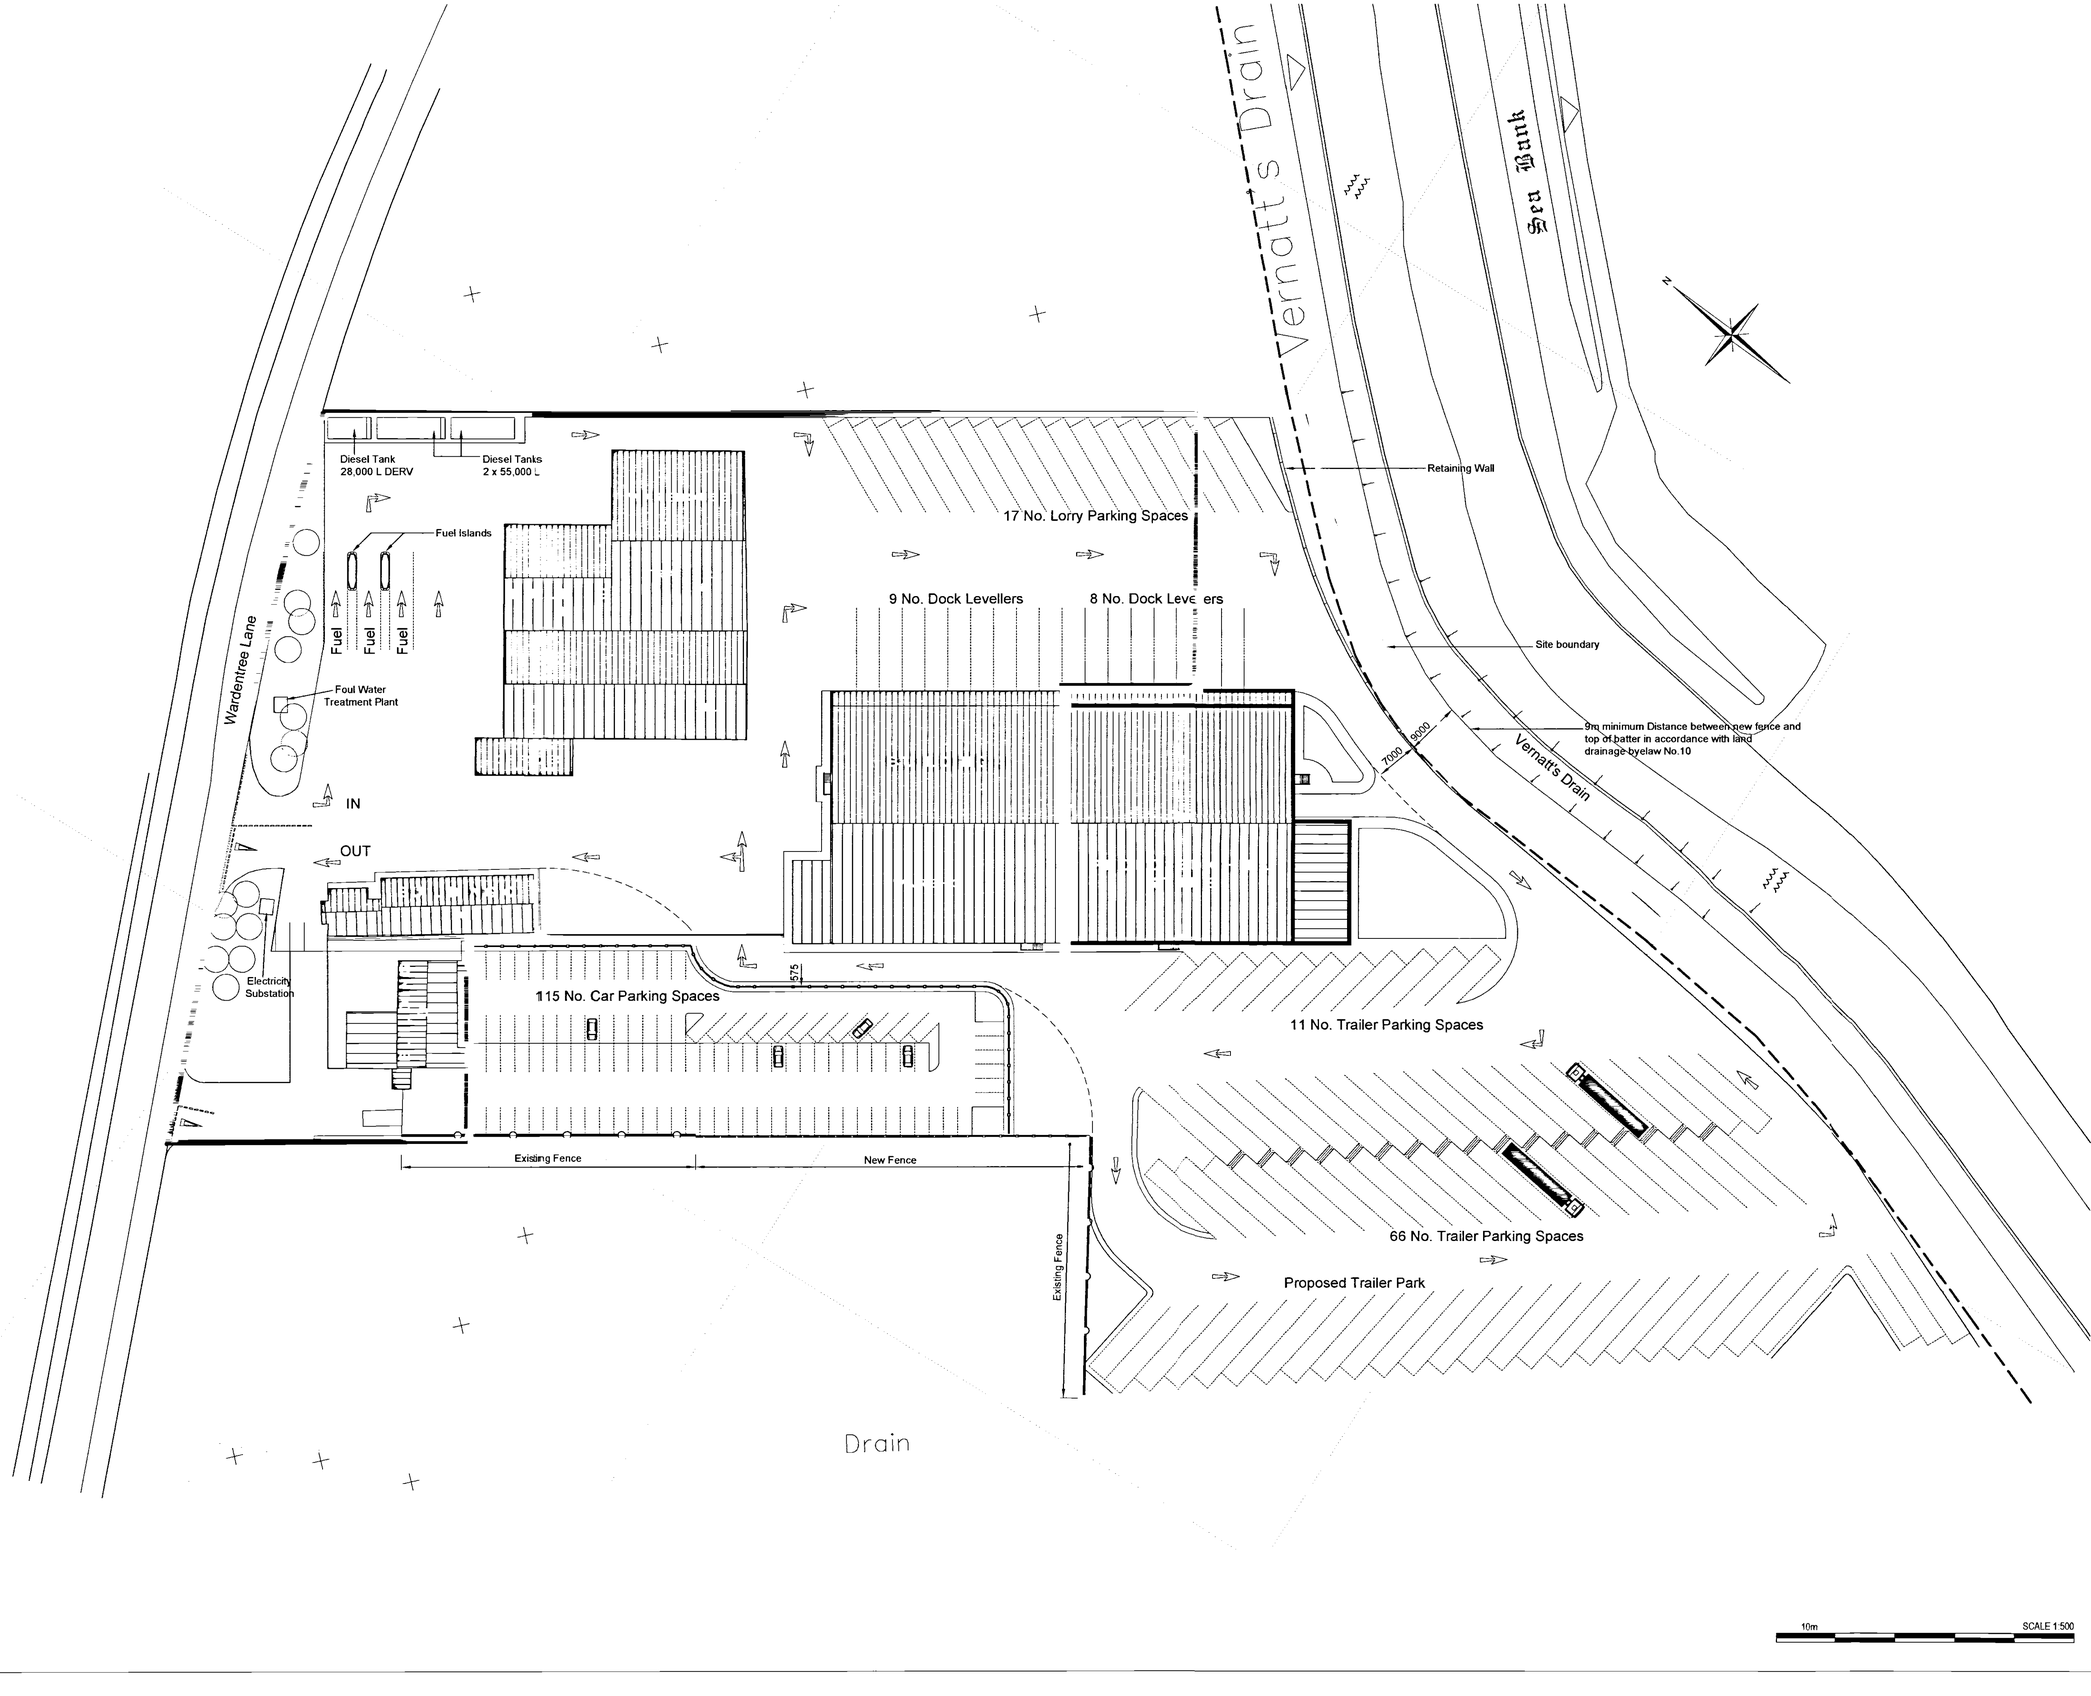

25 OCT 2005
1395las

rev	amendments	by	date
A	Application Site Boundary Clarified	AR	18/10/2005

Burks Green
Sherwood House,
Sherwood Avenue,
Newark, Nottinghamshire,
NG24 1QQ
T +44 (0) 1636 605 700
F +44 (0) 1636 610 696
W www.burksgreen.com
E mail@burksgreen.com

Client:

Project:
Gist Spalding
Proposed Chill Store Extension

Title:
Proposed Site Plan Phase 2

Drawing Status:	Date Created:	Drawing Scale:
Planning	02 Sept 2005	1:500

Project Leader:	Drawn By:	Initial Review:
SVO	EC	KRP