

DO NOT SCALE FROM THIS DRAWING

This drawing is copyright and may not be altered, traced, copied, photographed or used for any other purpose other than that for which it is issued without consent of Mark Dennis – Architectural Services. The General Contractor is to check all dimensions on site and report any discrepancies to the Architect.

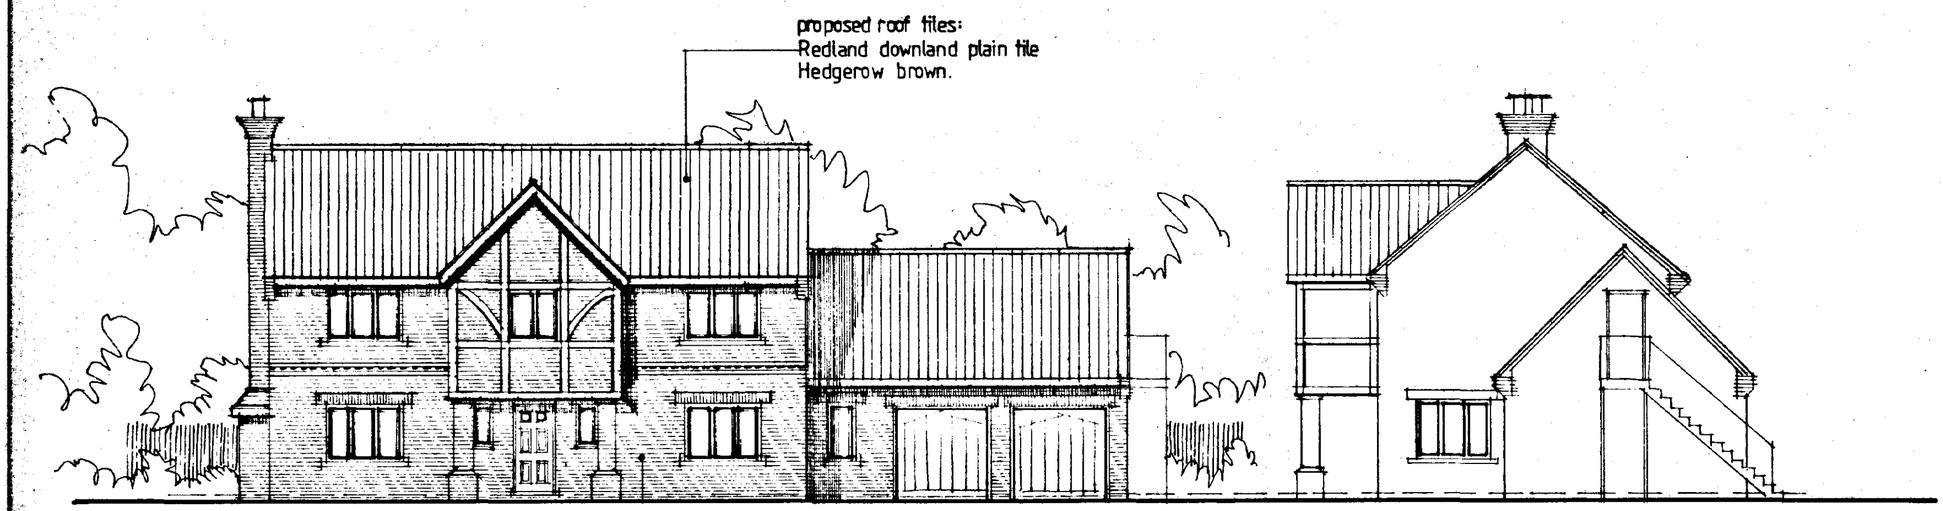

front elevation

side

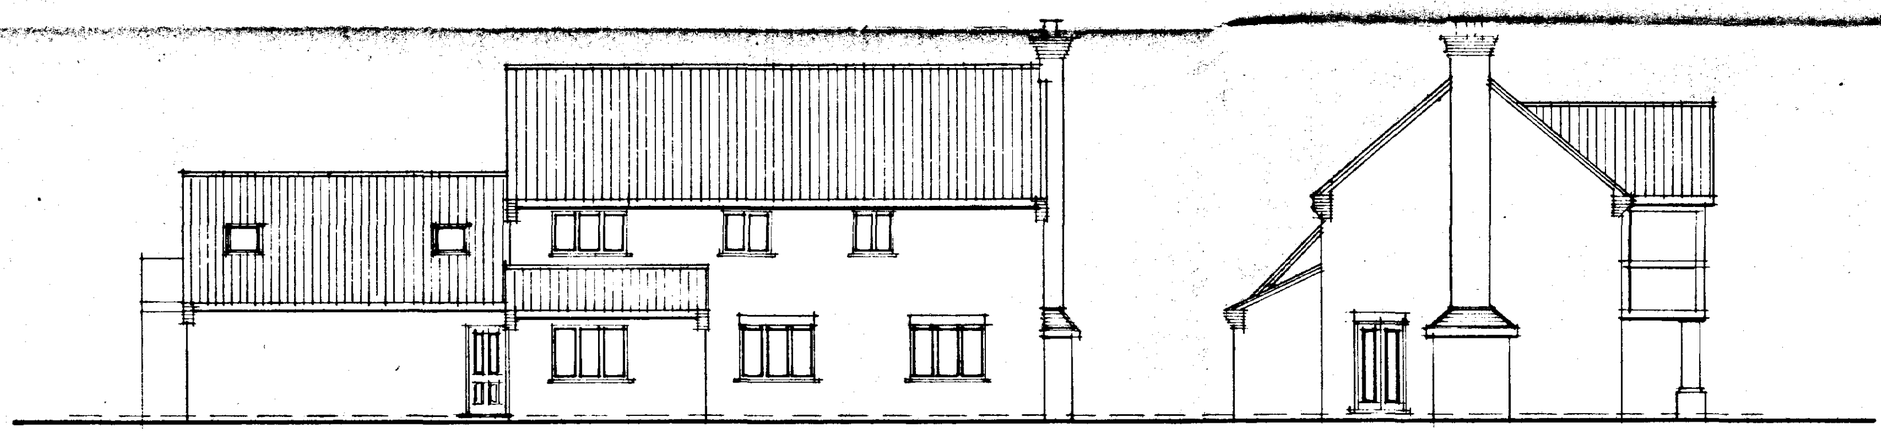

rear

side

DETERMINED PLAN

MARK DENNIS
architectural services

90 STATION ROAD – SURFLEET – SPALDING
LINCOLNSHIRE – PE11 4DB
TEL: 01775 680183 FAX: 01775 680183

PROJECT TITLE

Proposed Dwelling off
Glenside North, Money Bridge,
West Pinchbeck, Spalding, Lincs.

for : Ravell & Co Ltd

SOUTH HOLLAND DC
HOUSING & PLANNING
11 DEC 2001
Ref: H/0101.


Proposed Elevations.

REV	DESCRIPTION	DATE	BY


SCALE	DRAWN
1 : 100	MD
DATE	**DRAWING No.**
Dec 01	01.043/02

DO NOT SCALE FROM THIS DRAWING

This drawing is copyright and may not be altered, traced, copied, photographed or used for any other purpose other than that for which it is issued without consent of Mark Dennis – Architectural Services. The General Contractor is to check all dimensions on site and report any discrepancies to the Architect.

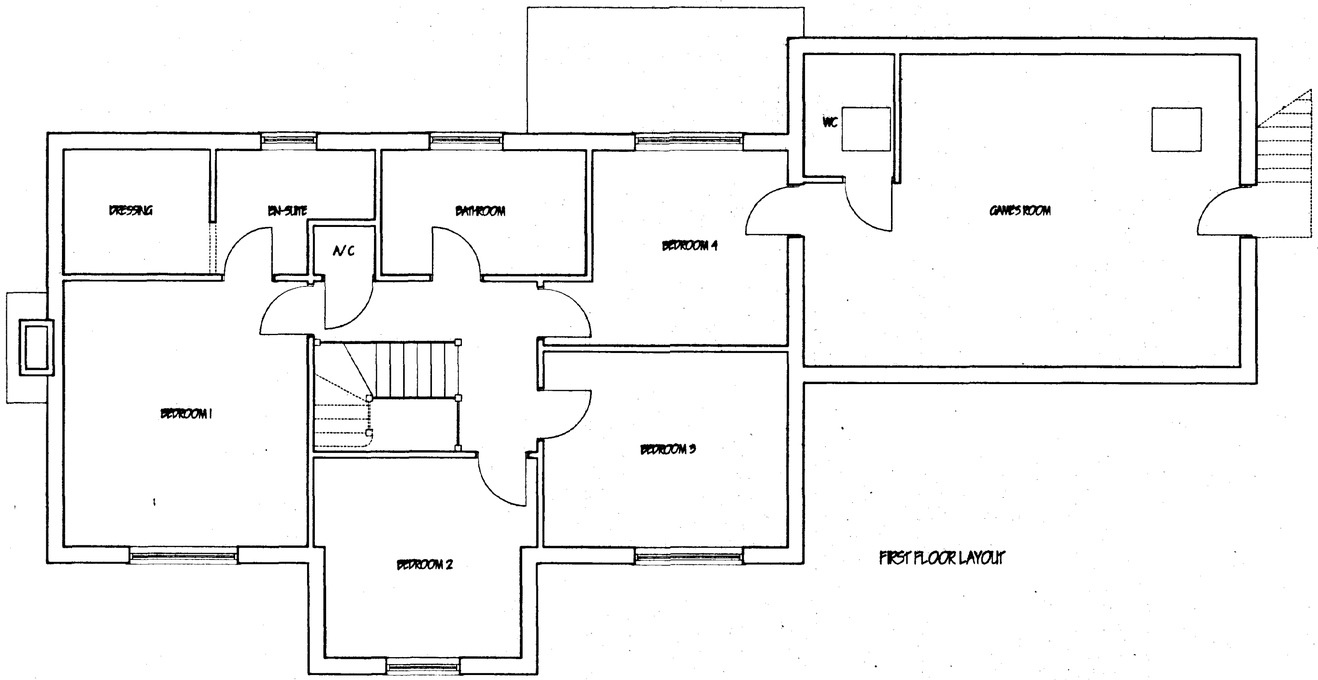

FIRST FLOOR LAYOUT

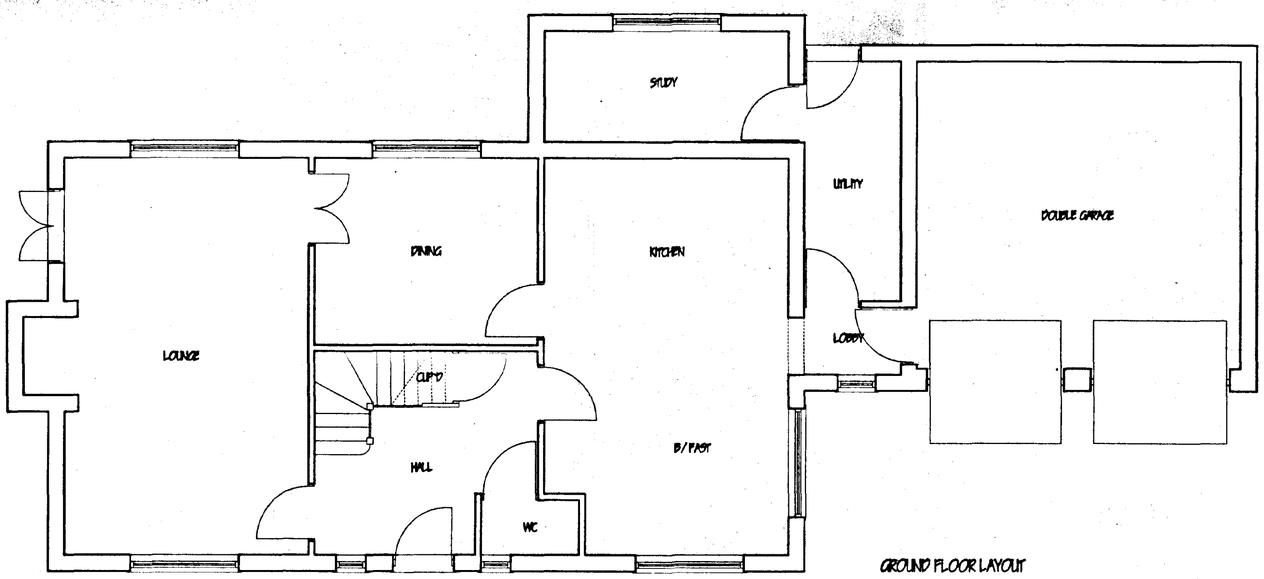

GROUND FLOOR LAYOUT

DETERMINED PLAN

SOUTH HOLLAND DC
HOUSING & PLANNING
11 DEC 2001
Ref: H4101

MARK DENNIS
architectural services

90 STATION ROAD – SURFLEET – SPALDING
LINCOLNSHIRE – PE11 4DB
TEL: 01775 680183 FAX: 01775 680183

PROJECT TITLE

PROPOSED DWELLING OFF
GLENSIDE NORTH, MONEY BRIDGE,
WEST PINCHBECK, SPALDING, LINCS.

FOR: RAVELL & CO LTD.

GROUND & FIRST FLOOR LAYOUTS.

REV	DESCRIPTION	DATE	BY

SCALE 1:50

DRAWN MD

DATE DEC 01

DRAWING No. 01049/05