


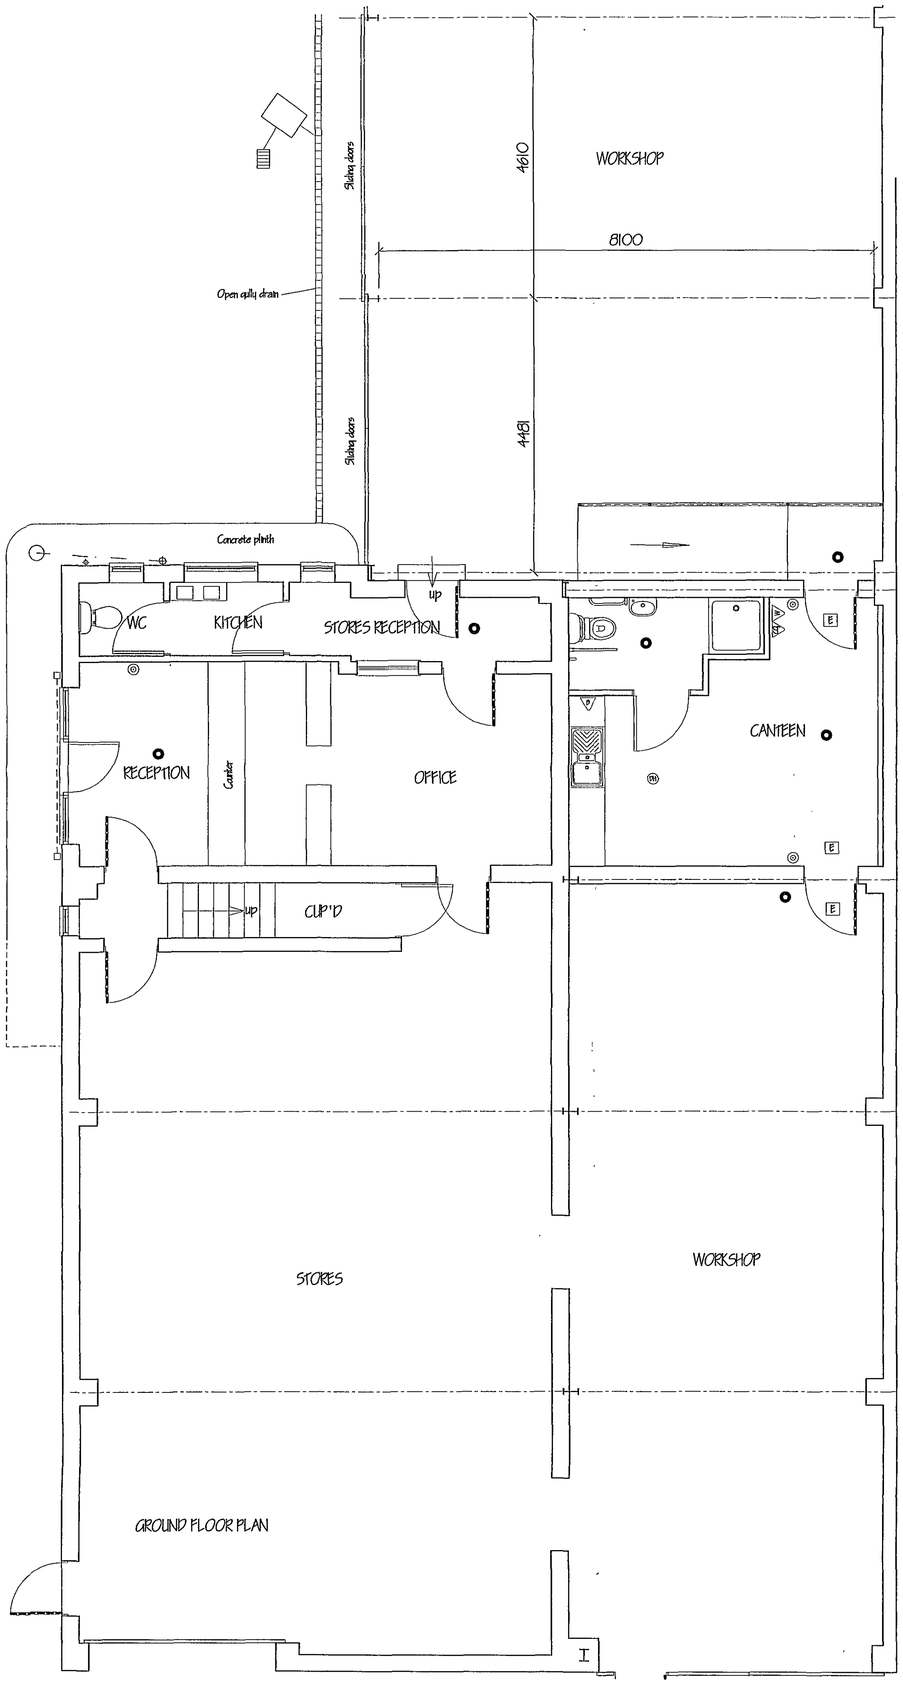


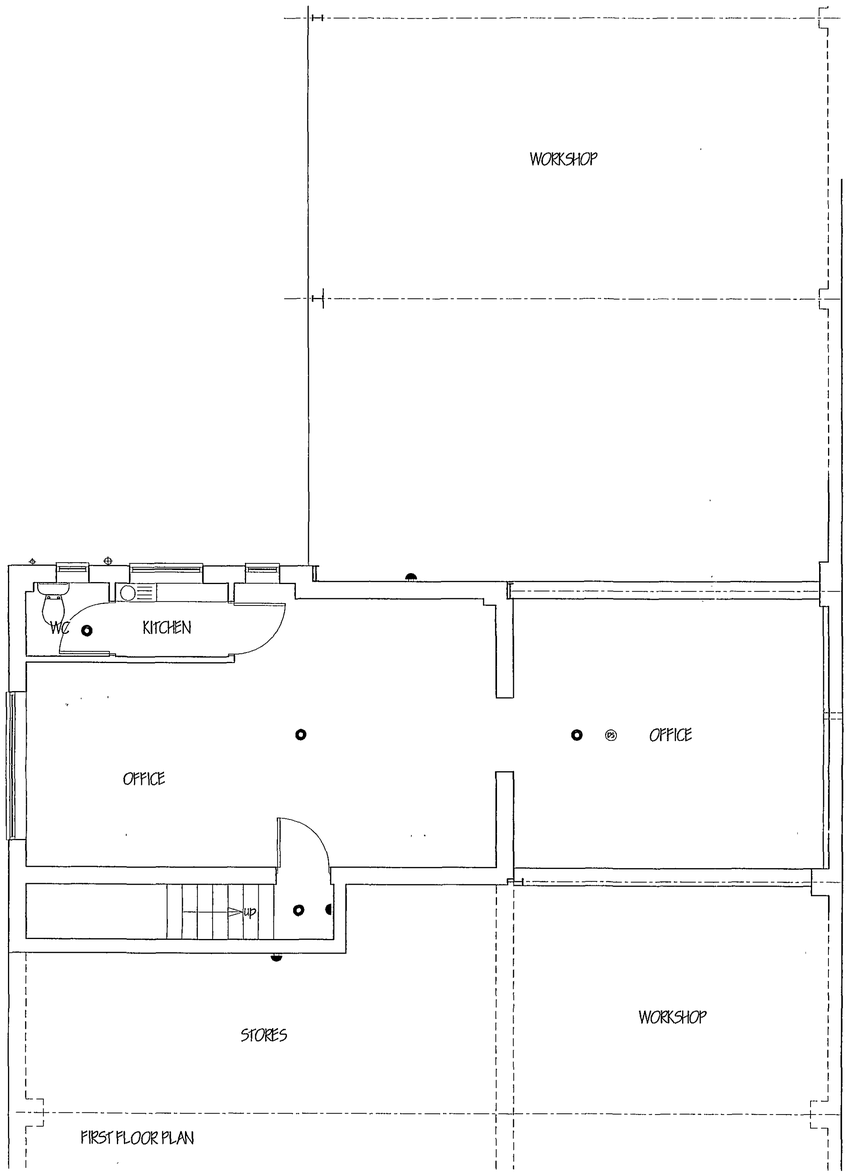

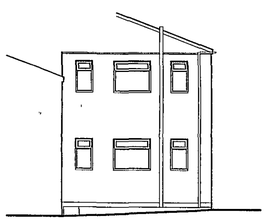

REAR ELEVATION

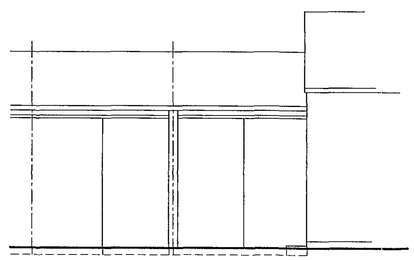

SIDE ELEVATION

DETERMINED PLAN

SHDC Planning & Development 31 OCT 2007 Ref: 1446/07

ref.	revision	date

G. R. MERCHANT LTD.
I.ENG AMICE FIWO
ARCHITECTURAL, STRUCTURAL AND LAND DRAINAGE CONSULTANTS
4 Wrights Mews
12A Park Road, Holbeach,
Spalding, Lincs. PE12 7EE
Tel: 01406 490800
Fax: 01406 425744
E-Mail: gr.merchant@btconnect.com

Project
FIRST FLOOR ALTERATIONS,
NORTHGATE GARAGE,
NORTHGATE, SPALDING,
LINC'S. PE12 7RQ.

Client
MESSRS. A. CULPIN & SON.

Drawing
FLOOR PLANS & DETAILS - EXISTING.

Job Ref.	Drawing No.
1654-07.	01.
Date: AUGUST '07.	Drawn: GRM.

Scales
1/50.

DO NOT SCALE FROM THIS DRAWING

This drawing is copyright and may not be altered, traced, photographed or used for any other purpose other than that for which it is issued. The General Contractor is to check all dimensions on site and report any discrepancies to the Architect. All details shown on this drawing including boundaries are based upon hybrid site conditions related to the area. No responsibility can be accepted for abnormal conditions which may be discovered during construction unless reported to the Architect so that amendments can be issued. The Architect has not carried out any investigations in respect of Contamination or other ground conditions and does not accept responsibility for any liability that may arise from the presence of or remediation of any contamination or other ground conditions. This drawing is limited in the amount of information contained and does not purport to be a full specification. It is to be read only in conjunction with all other relevant drawings and documents issued. This drawing is not to be used as a contract document alone. The works will not be supervised or inspected on site by G.R. Merchant or any representative thereof. It is the client or their appointed agents responsibility to control workmanship, substitution of materials, adherence to specification, variations to contract etc.All materials to be new unless otherwise stated and all components and materials etc. to be used fitted and installed etc. in strict accordance with manufacturers instruction and relevant code of practice. Materials shall conform to appropriate British Standard specification or BBA certificate or European code equivalent. The Employer / Client shall ensure that the selected contractor is conversant with and adopts all measures necessary to achieve compliance with Health and Safety legislation for building sites and Work places. The Employer / Client is advised that should the works need to comply with the Construction Design and Management Regulations an Independent Planning Supervisor will be required. The works shall comprise of all that is shown on the drawing and details. Where items are not detailed it is assumed that they are to be referred as similar to work and to the standard of work generally adopted in the locality. It is the client / developers responsibility to serve notice under the Party Wall etc. Act 1996, when building in close proximity to adjoining neighbors boundaries.