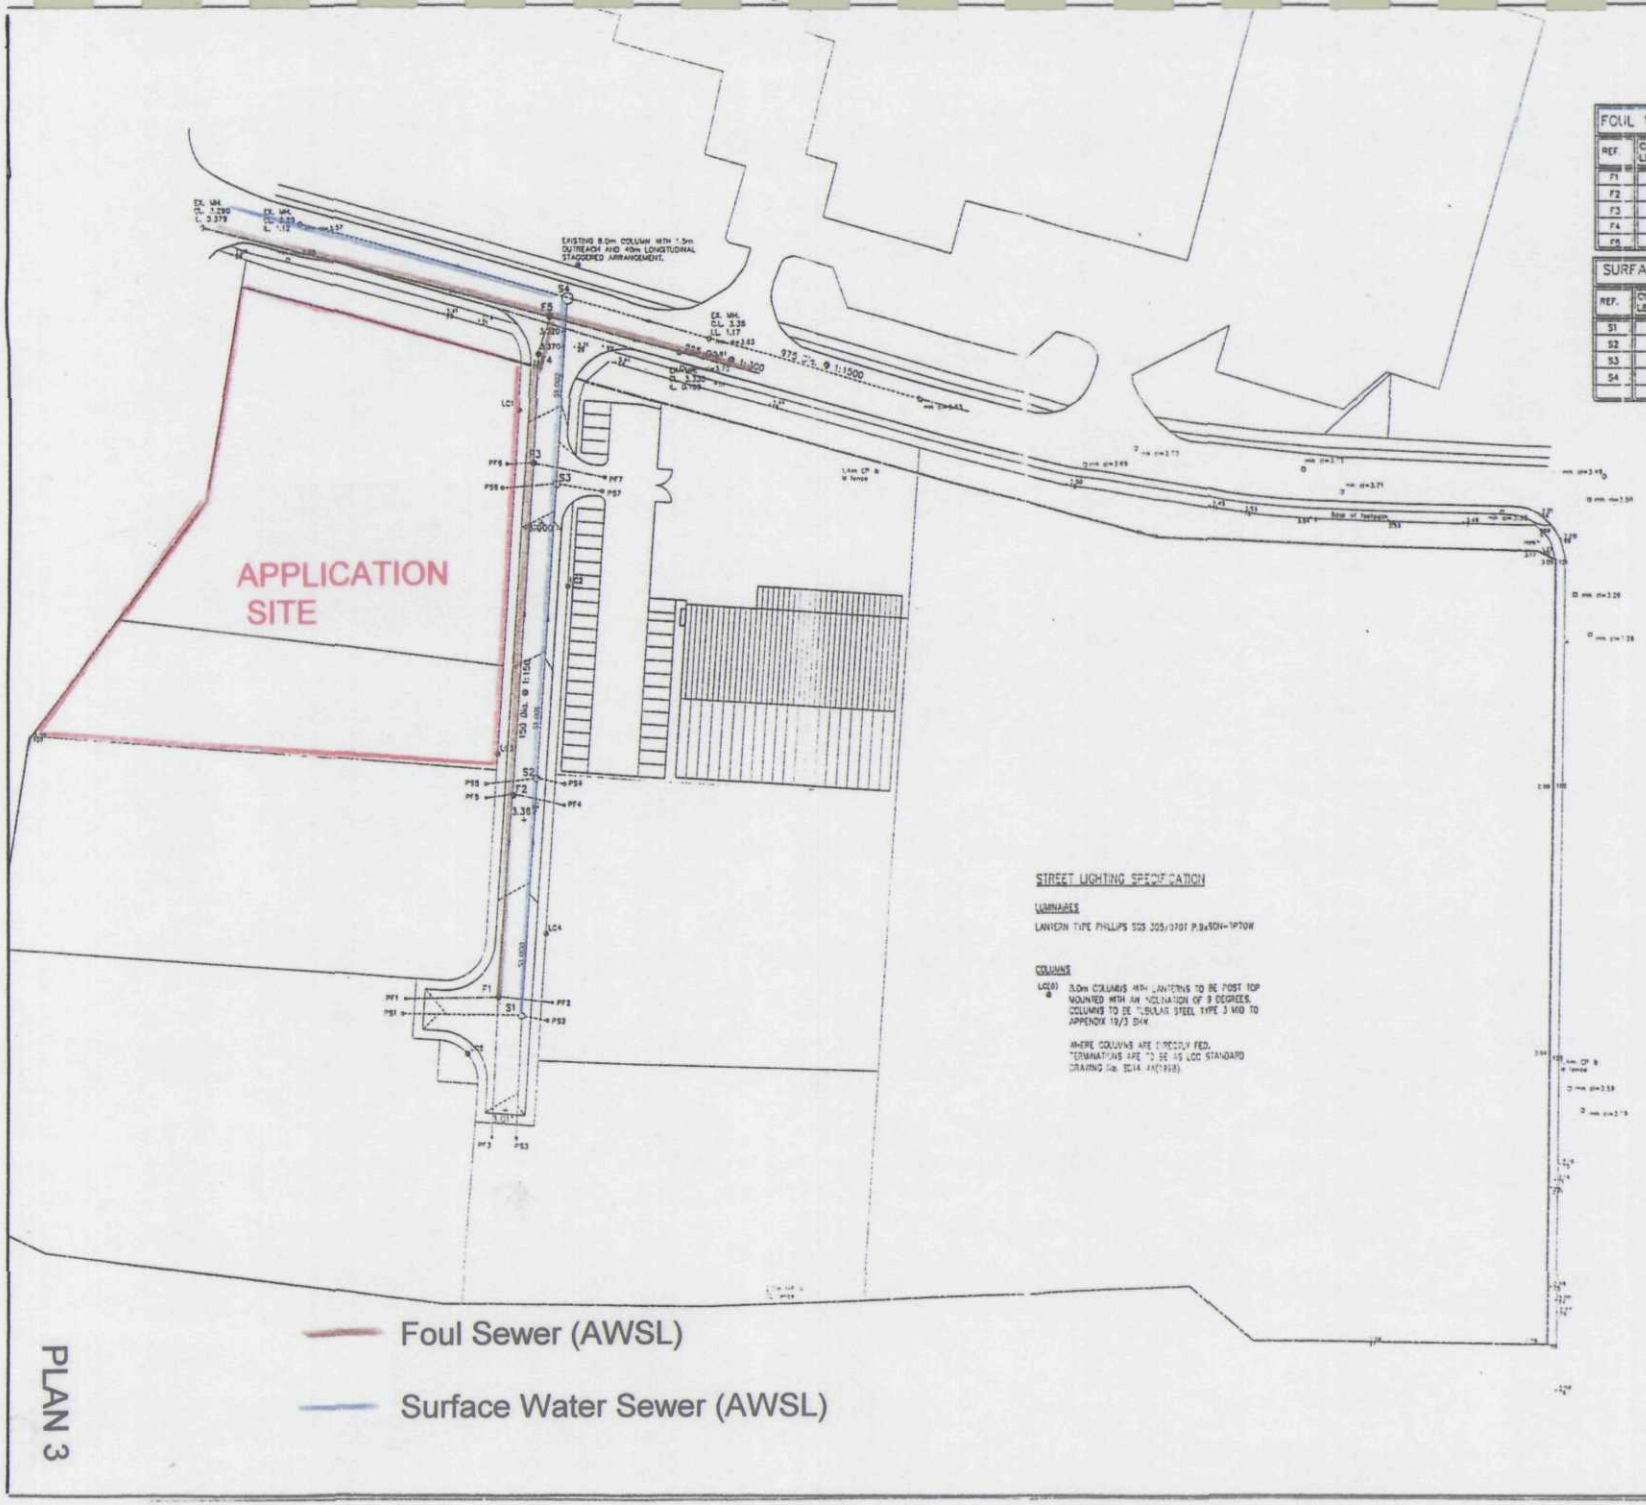


1. ALL DIMENSIONS ARE IN MILLIMETRES UNLESS STATED OTHERWISE.
3. THIS DRAWING IS TO BE READ IN CONJUNCTION WITH ALL OTHER RELEVANT DRAWINGS.
4. DEVELOPER TO SUBMIT ELECTRICAL TEST CERTIFICATES ON COMPLETION.

FOUL WATER MANHOLE SCHEDULE

REF.	COVER LEVEL (m)	MANHOLE DEPTH (m)	MH Dia.(mm)	PIPES OUT			PIPES IN		
				PN	V(m/s)	Diameter	PN	V(m/s)	Diameter
F1	3.110	2.000	1200		1.110	150			
F2	3.270	2.393	1200		0.877	150		0.877	150
F3	3.060	2.583	1200		0.477	150		0.477	150
F4	3.260	2.915	1200		0.345	150		0.345	150
F5	3.310	3.105	1200	EX.	0.205	150		0.280	150

SURFACE WATER MANHOLE SCHEDULE

REF.	COVER LEVEL (m)	MANHOLE DEPTH (m)	MH Dia.(mm)	PIPES OUT			PIPES IN		
				PN	V(m/s)	Diameter	PN	V(m/s)	Diameter
S1	2.930	1.100	1350	1.000	1.835	450			
S2	3.290	1.885	1350	1.001	1.475	600	1.000	1.828	450
S3	3.020	1.850	1500	1.002	1.370	600	1.001	1.370	600
S4	3.370	2.550	2100		0.820	975	1.002	1.195	600

L	Lighting Specification ammended. Columns renumbered. Note 4. added.	SD	Jun 01
K	Lighting Specification ammended	JPB	Jun 01
J	Lighting Specification ammended	JPB	Apr 01
H	Lighting Specification ammended	JPB	Jan 01
G	Lighting Specification ammended	JPB	Dec 00
F	Un-numbered column removed Column No.7 added.	JPB	Nov 00
E	Lighting notes ammended. Column Nos. added.	JPB	Nov 00
D	DRAINAGE LINK F3 TO PF7 ADDED	JB	OCT 00
C	LIGHTING COLUMN RE-DESIGN LIGHTING NOTES ADDED	JB	OCT 00
B	SURFACE WATER MANHOLE SCHEDULE AMENDED	JB	SEP 00
Rev	Amendments	Rev'd By	Date

Client: LINDUM CONSTRUCTION

Approved 27 NOV 2001

Project: ENTERPRISE WAY, SPALDING

Title: PROPOSED DRAINAGE LAYOUT

Job No: 32484

Drawing No: 32484/A1/05L

Status: PRELIMINARY

Scale: 1:500 Date: JUL00

Project Engineer: PW Drawn By: M Checked By:

Waldeck Associates
Consulting Civil & Structural Engineers

PLAN 3