

COPYRIGHT
COPYRIGHT OF THIS DRAWING BELONGS TO LINDUM GROUP LIMITED AND ITS SUBSIDIARY AND ASSOCIATED COMPANIES AND NO PART THEREOF MAY BE REPRODUCED OR UTILISED IN ANY WAY WHATSOEVER WITHOUT THE PRIOR WRITTEN CONSENT OF LINDUM

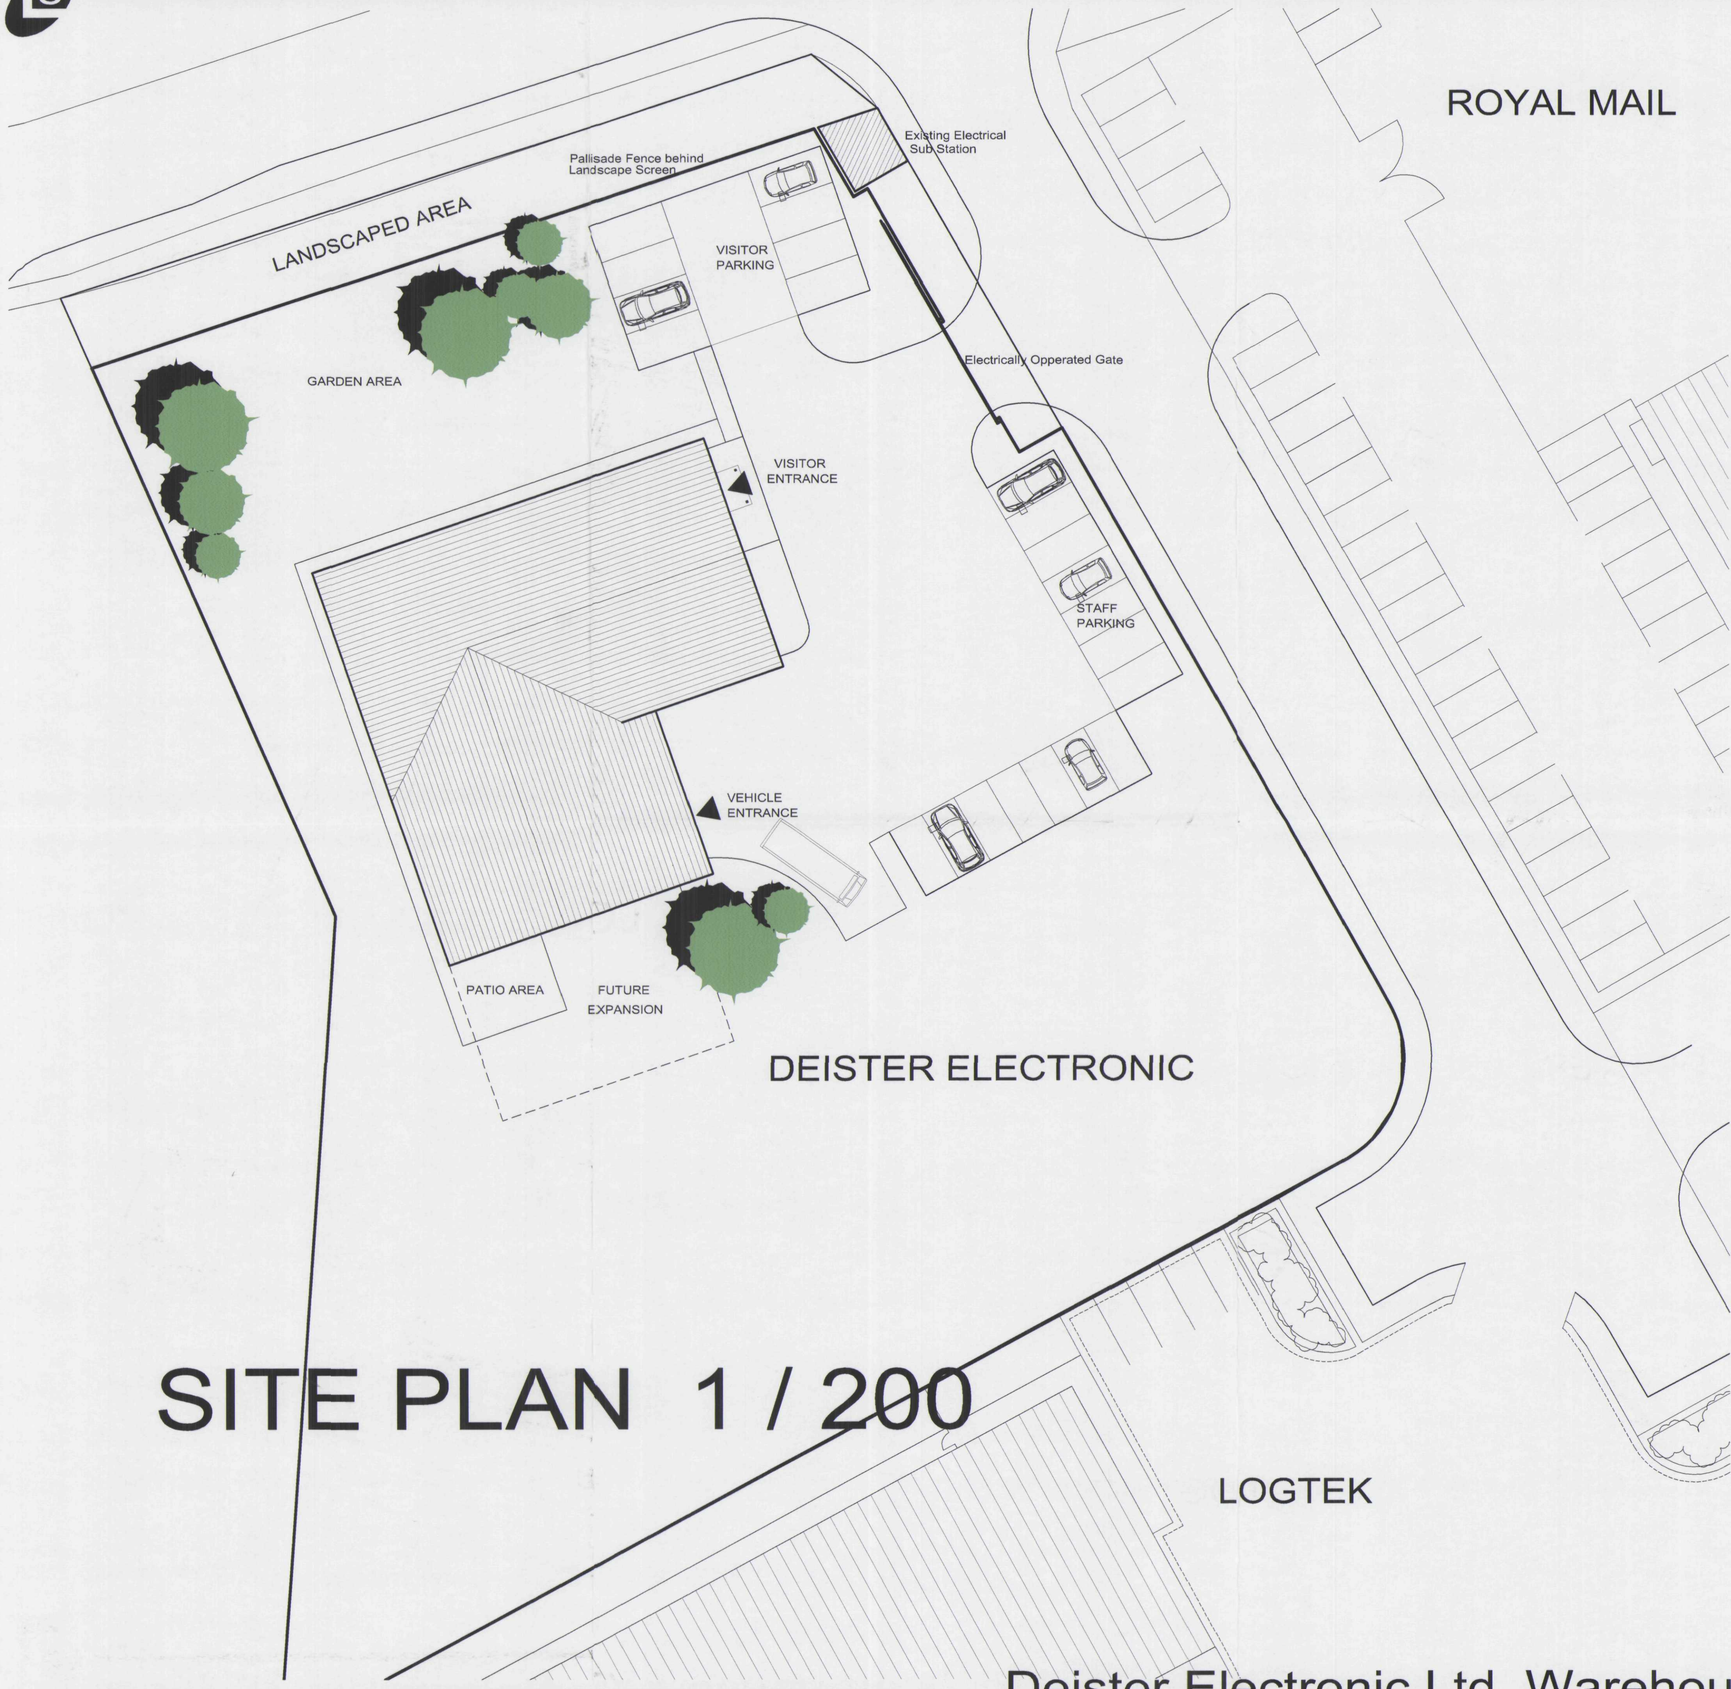

SITE PLAN 1 / 200

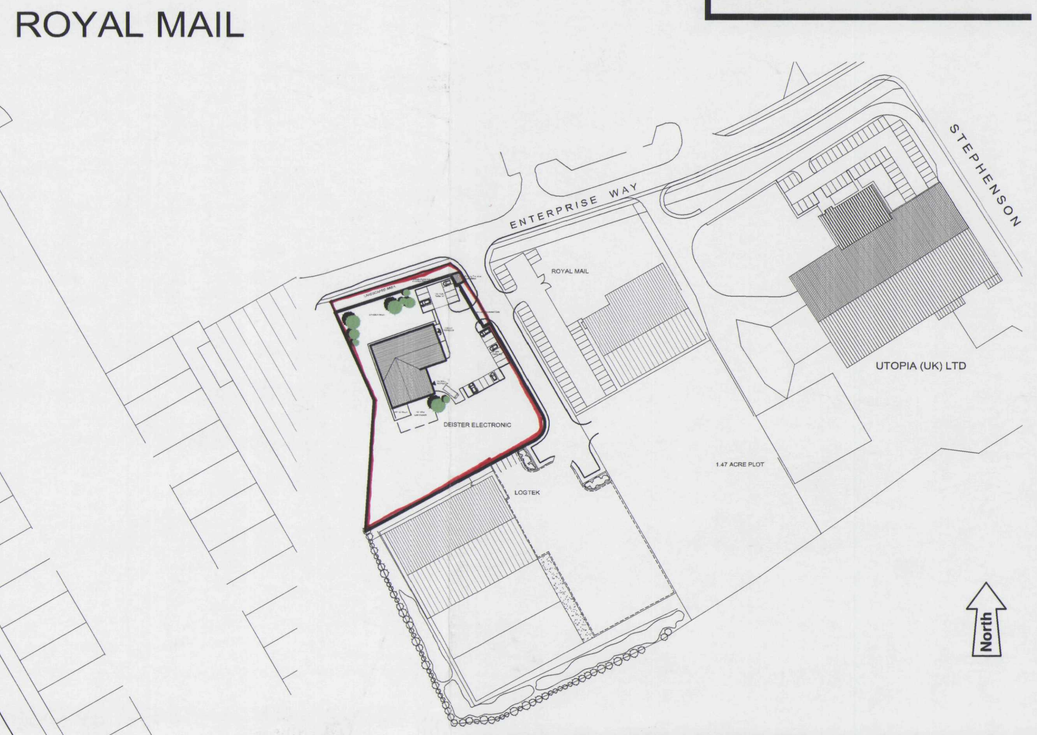

LOCATION PLAN 1/1250

North

SHDC PLANNING & DEVELOPMENT
0 3 DEC 2003
Ref. 1460/03

DETERMINED PLAN

PL 26/11/03 Planning Issue.

L5 DESIGN
Lindum Business Park, Station Road
North Hykeham, Lincoln LN6 3QX
Tel: (01522) 500300
Fax: (01522) 852221
E - Mail: design@lindumgroup.co.uk

Client
Deister Electronic Ltd

Project
WAREHOUSE & OFFICES
Enterprise Park
Spalding

Drawing Title
Site Plans

Date	Scale
Nov 2003	As Shown
Drawn By	Client Ref
IJT / PSS	-
Drawing Number	Revision
L5-64 / 100	PL