
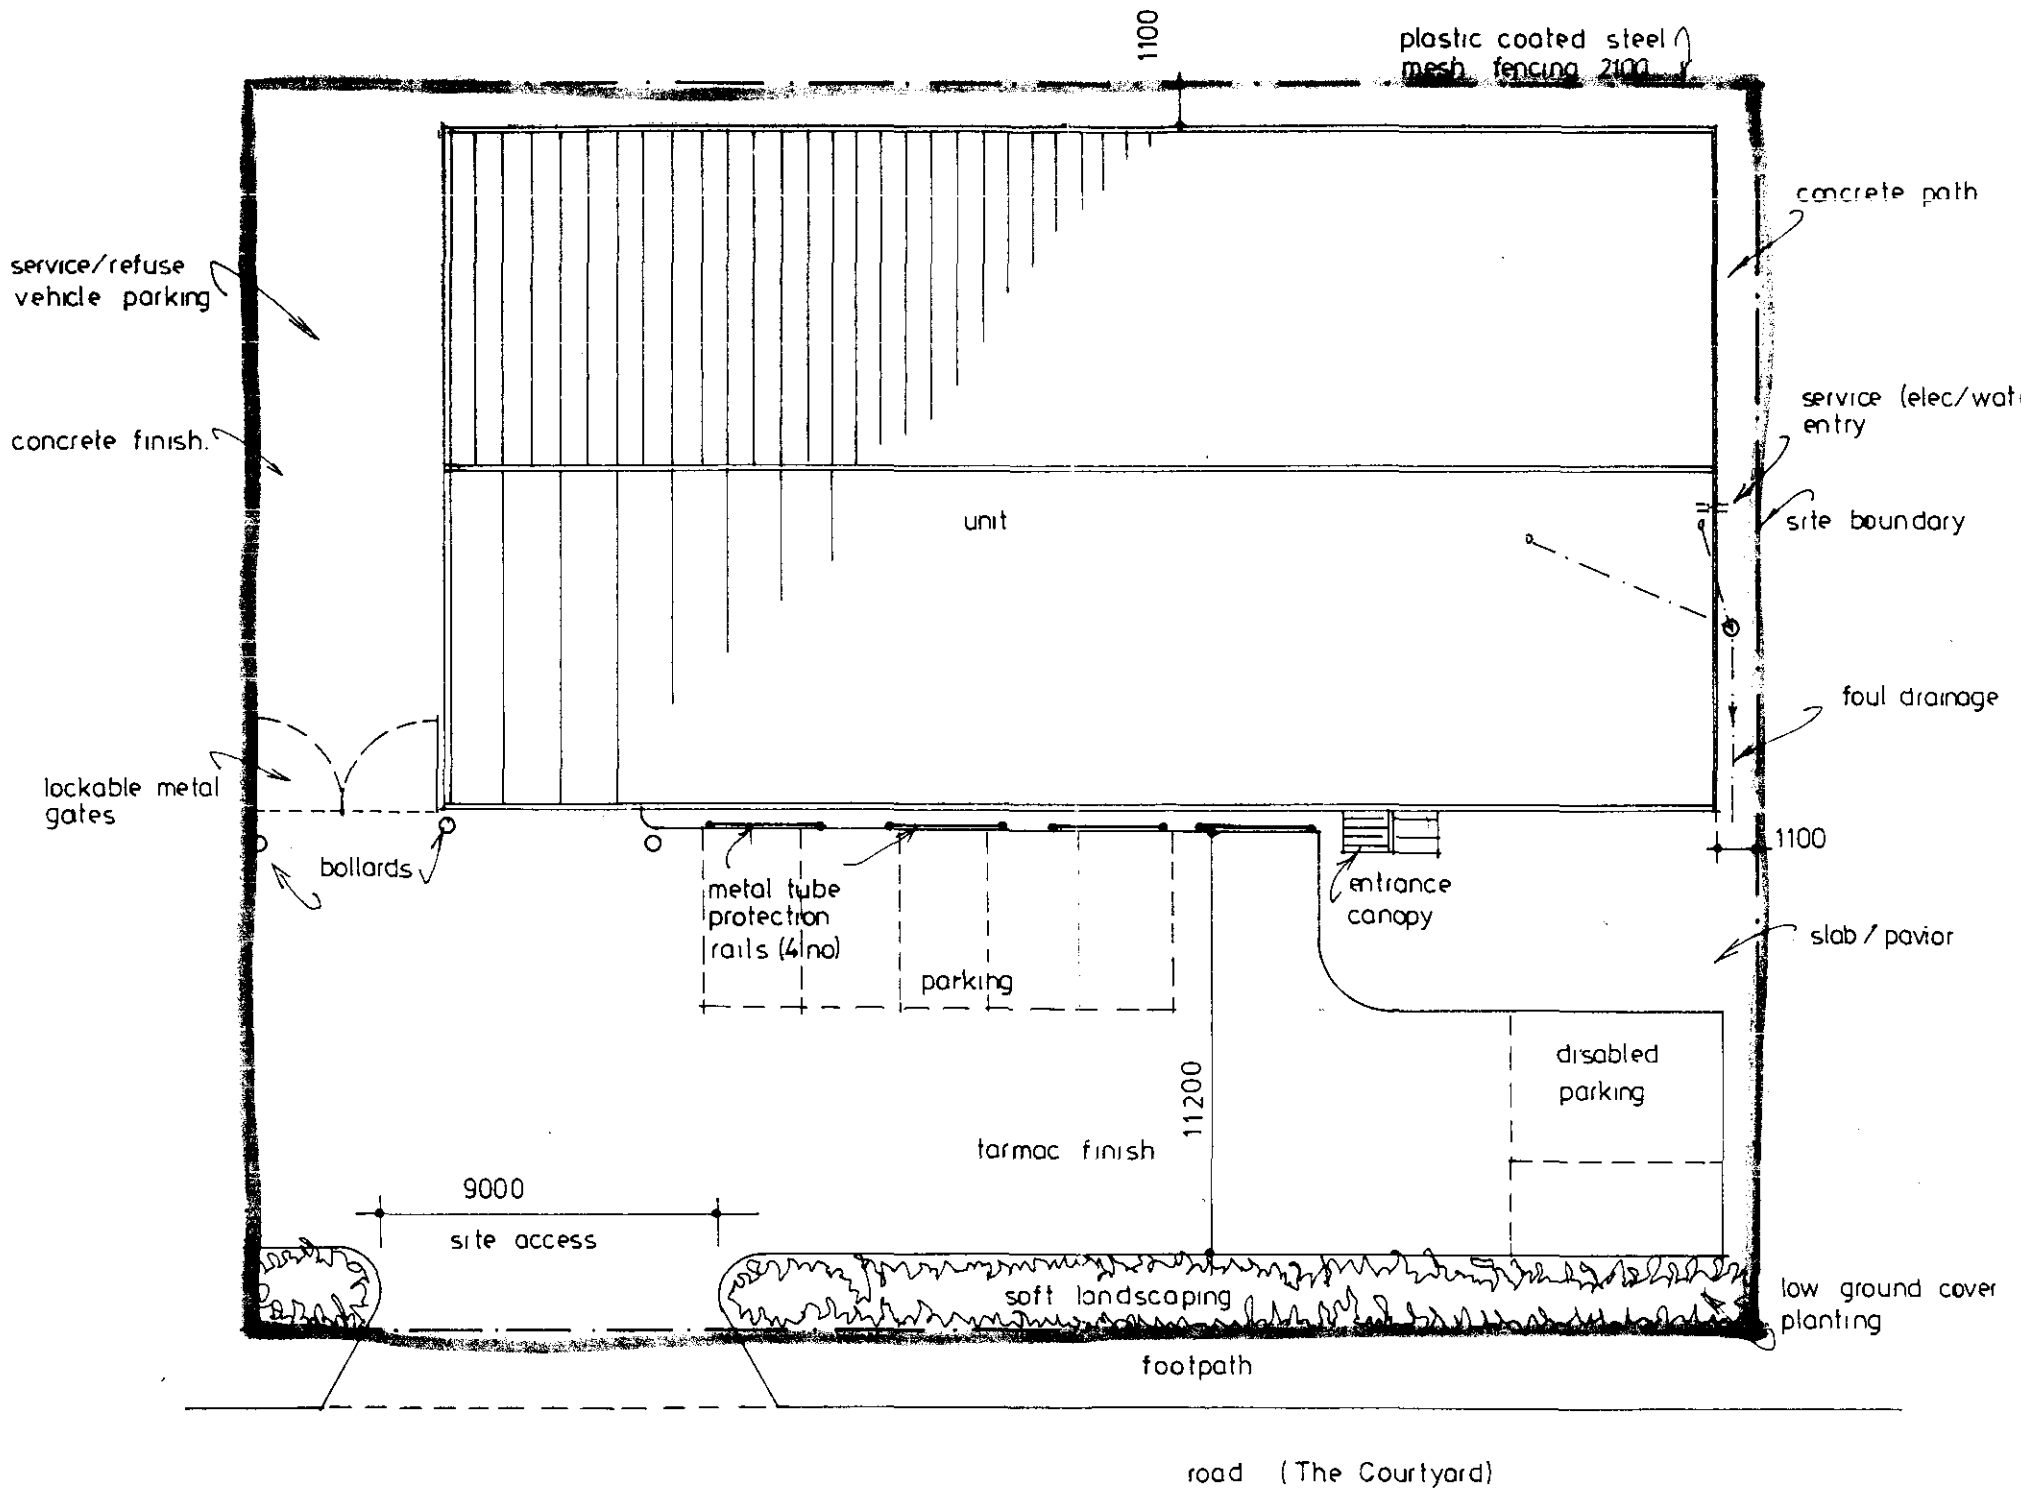


SITE PLAN 1:200

Proposed unit at Plot 2. The Courtyard off Enterprise Way Pinchbeck Spalding. Drawing no. 081100/05.

H14/1472/00.

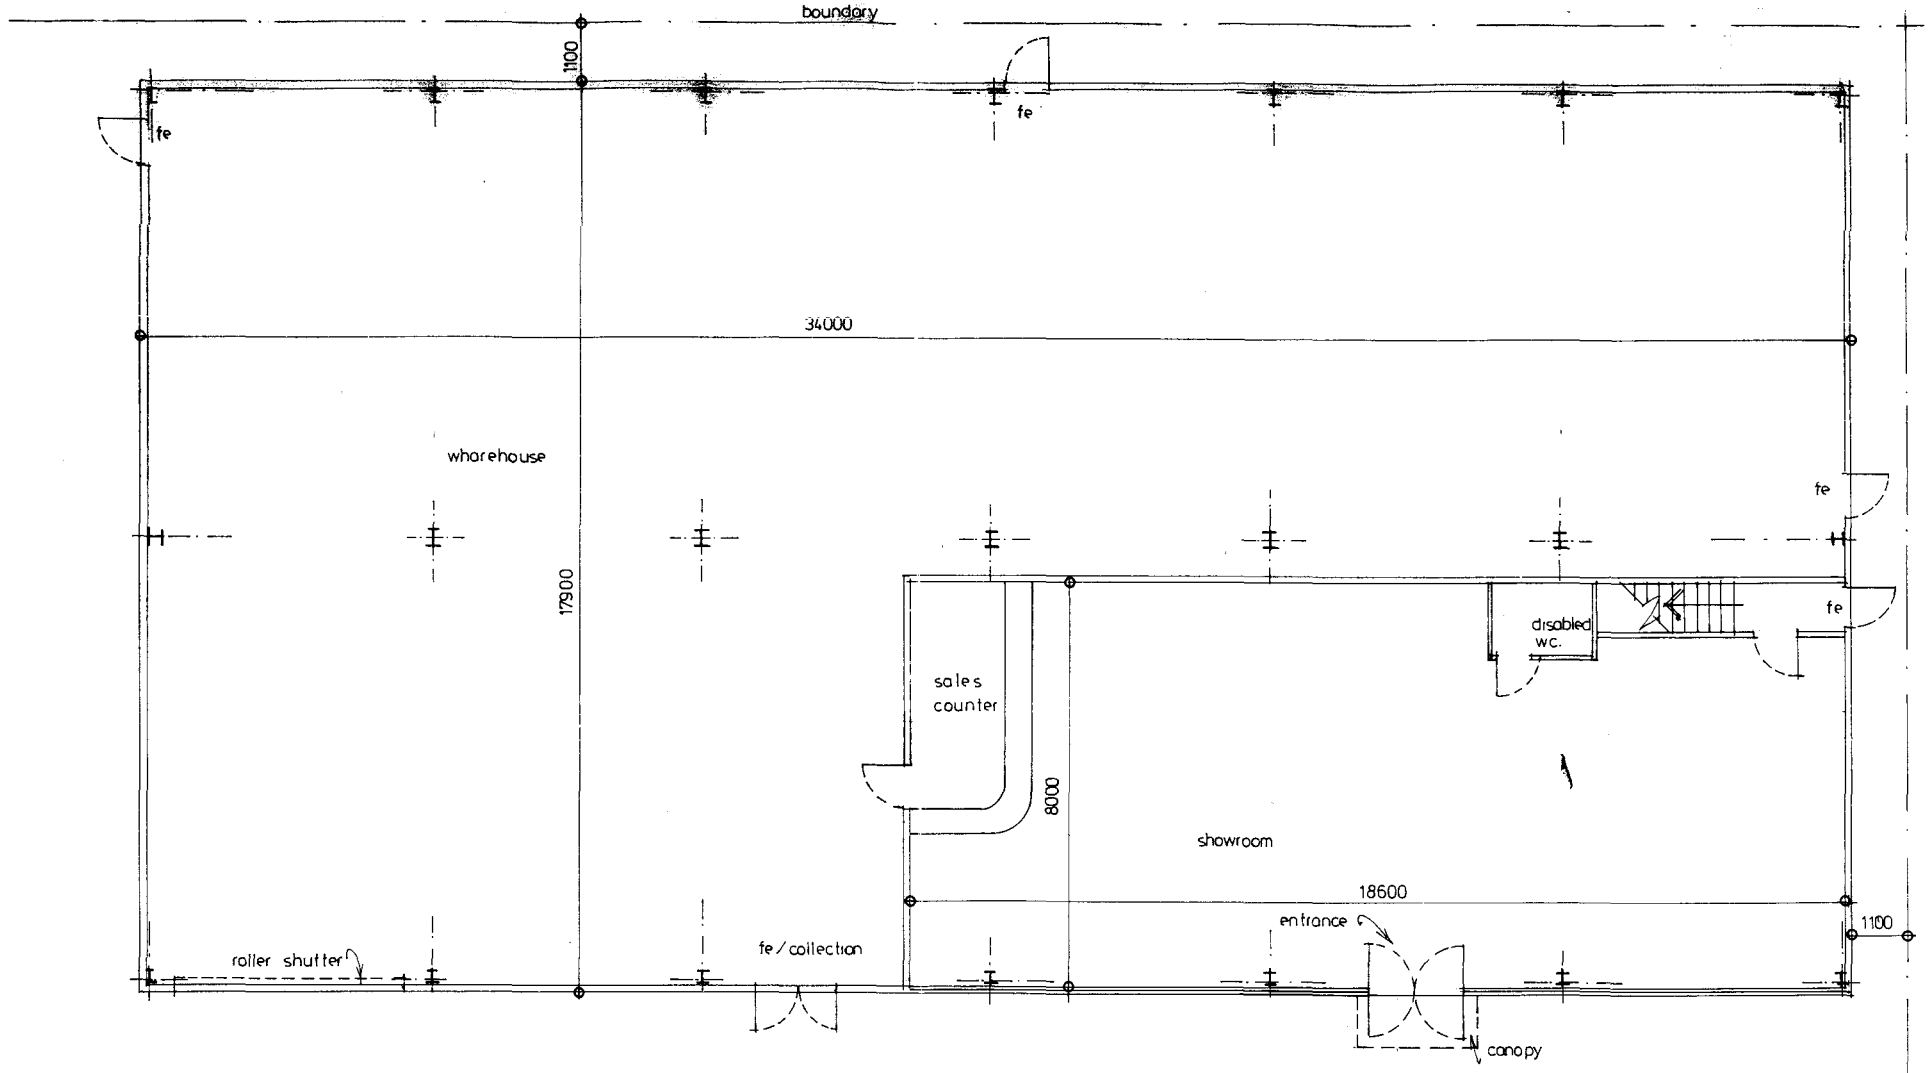


GROUND FLOOR PLAN 1:100


Proposed unit at Plot 2. The Courtyard off Enterprise Way Pinchbeck Spalding.

Drawing no. 081100/02.


H14/1472/00.

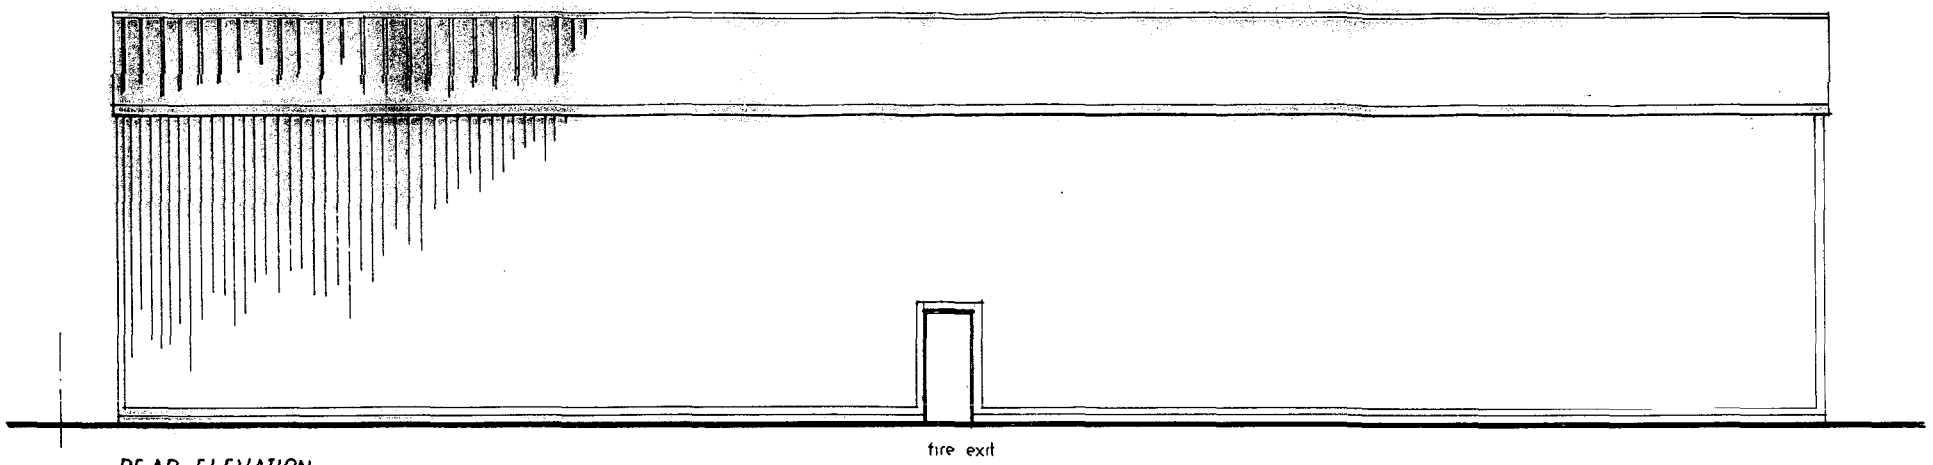

REAR ELEVATION

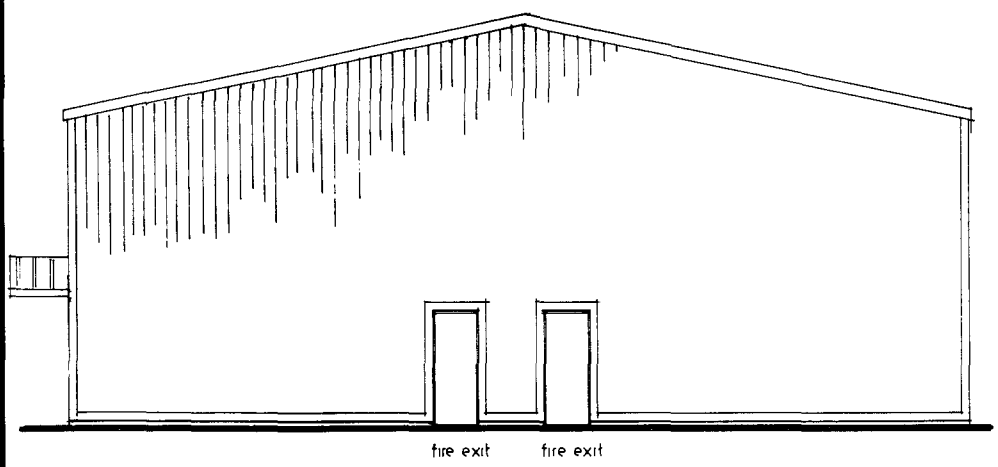

SIDE ELEVATION 1:100

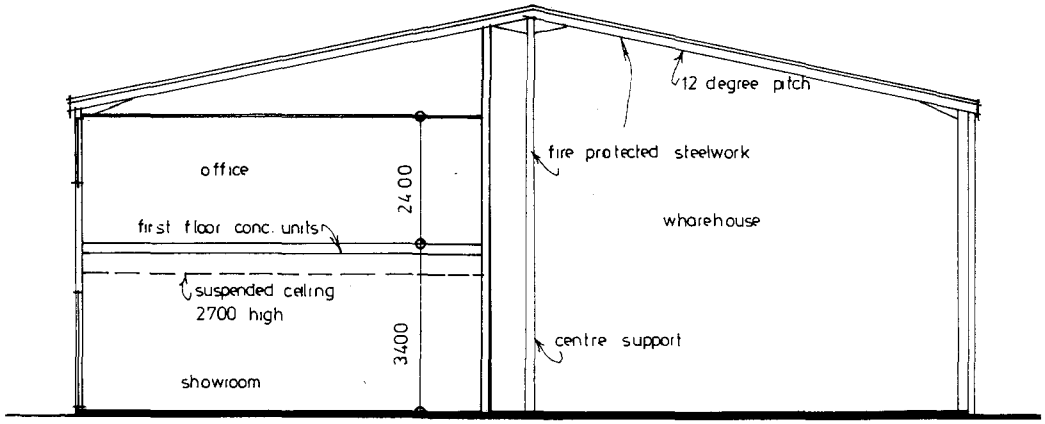


SECTION


Proposed unit at Plot 2. The Courtyard off Enterprise Way Pinchbeck Spalding

Drawing no 081100/04.


H14/1472/00.

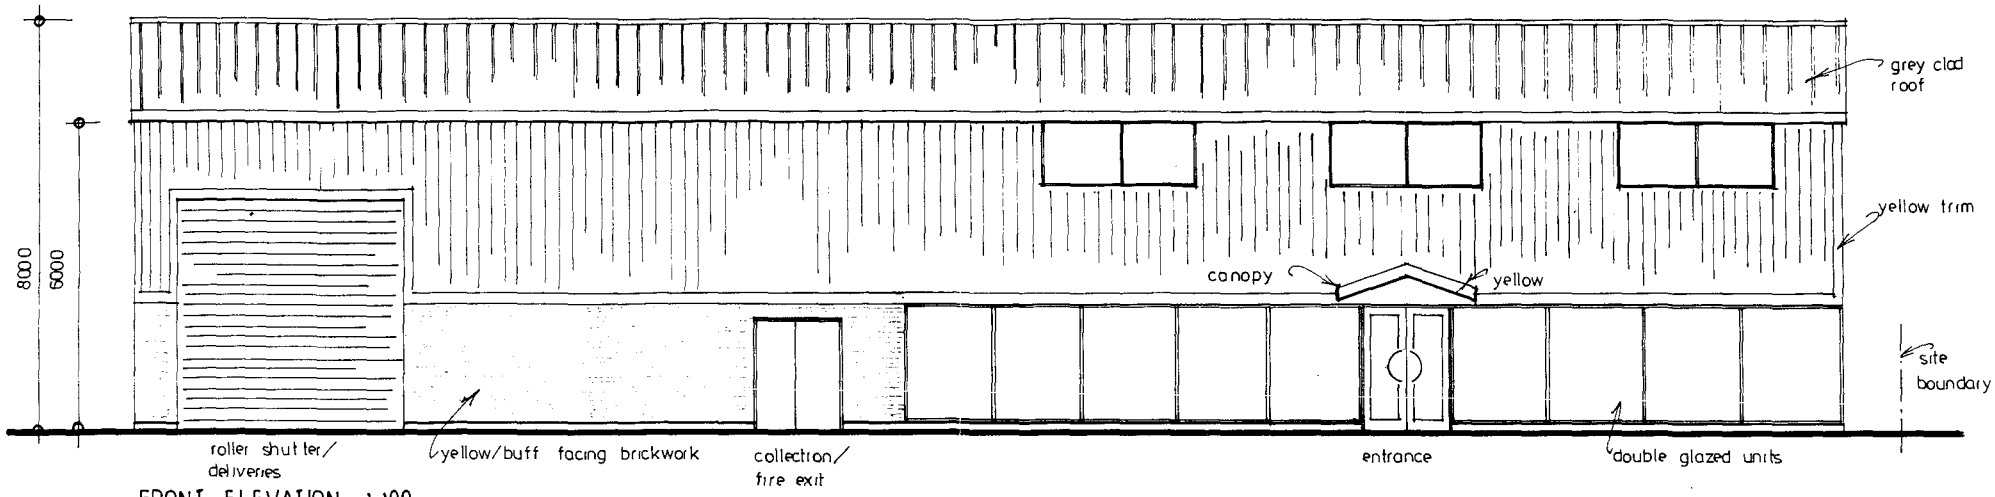

FRONT ELEVATION 1:100

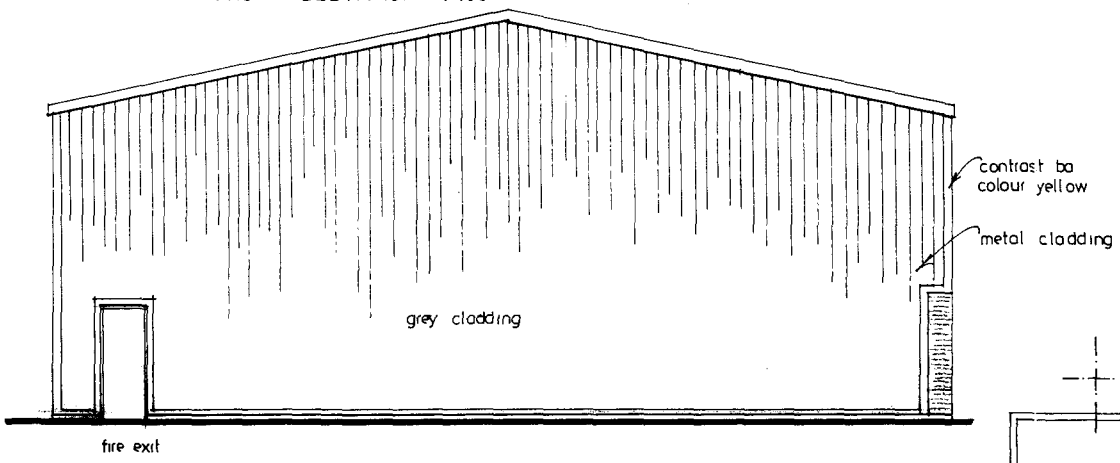


SIDE ELEVATION 1:100

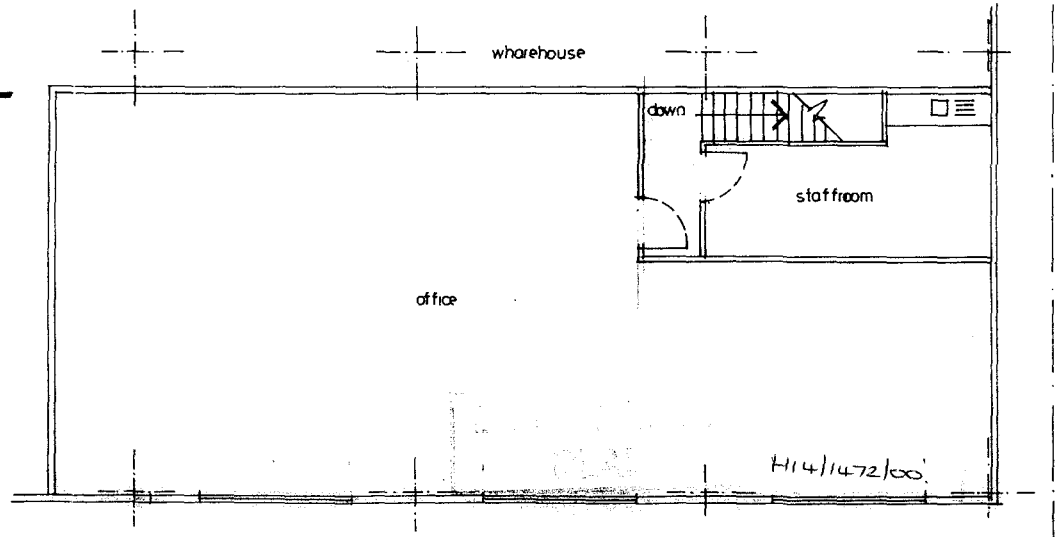

FIRST FLOOR PLAN 1:100

Proposed unit at Plot 2 The Courtyard off Enterprise Way Pinchbeck Spalding
Drawing no. 081100/03.

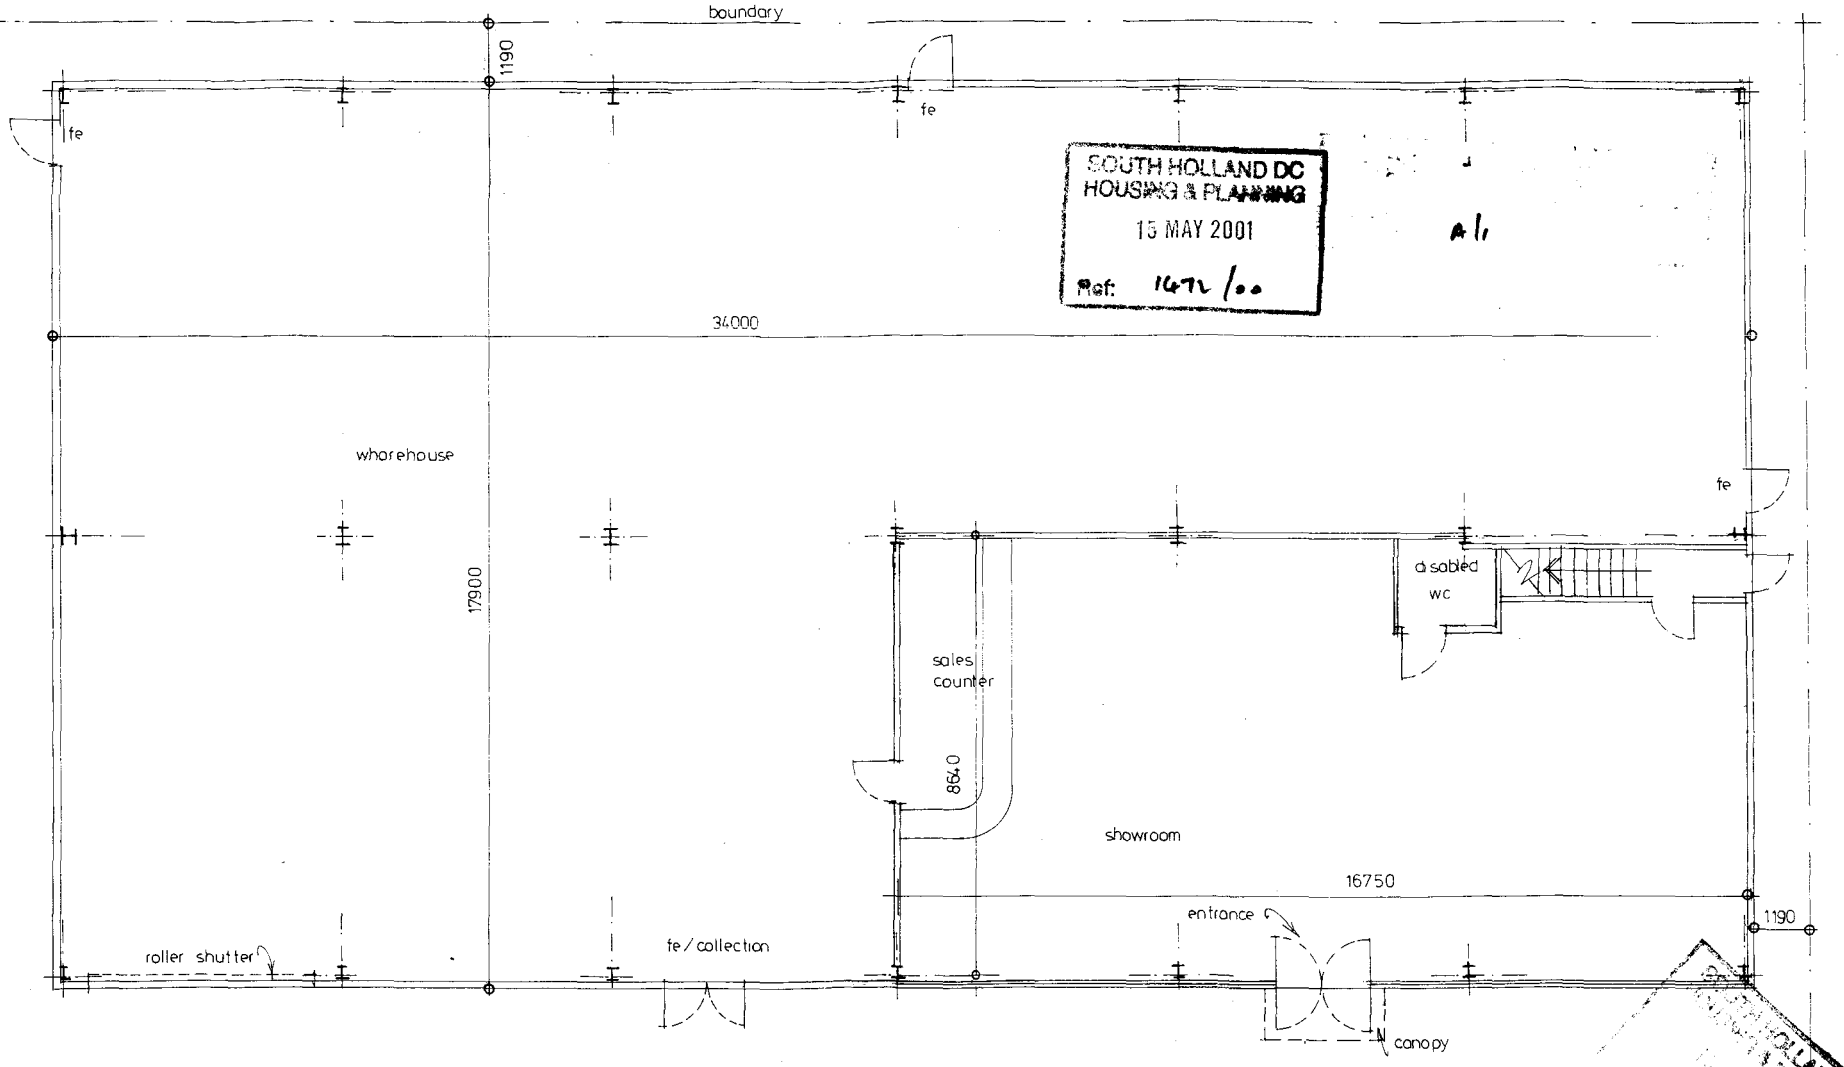


GROUND FLOOR PLAN 1:100

Proposed unit at Plot 2. The Courtyard off Enterprise Way Pinchbeck Spalding.

Drawing no. 081100/02. (A)


rev a: dims amended:- of showroom and relationship to boundary. may 01.

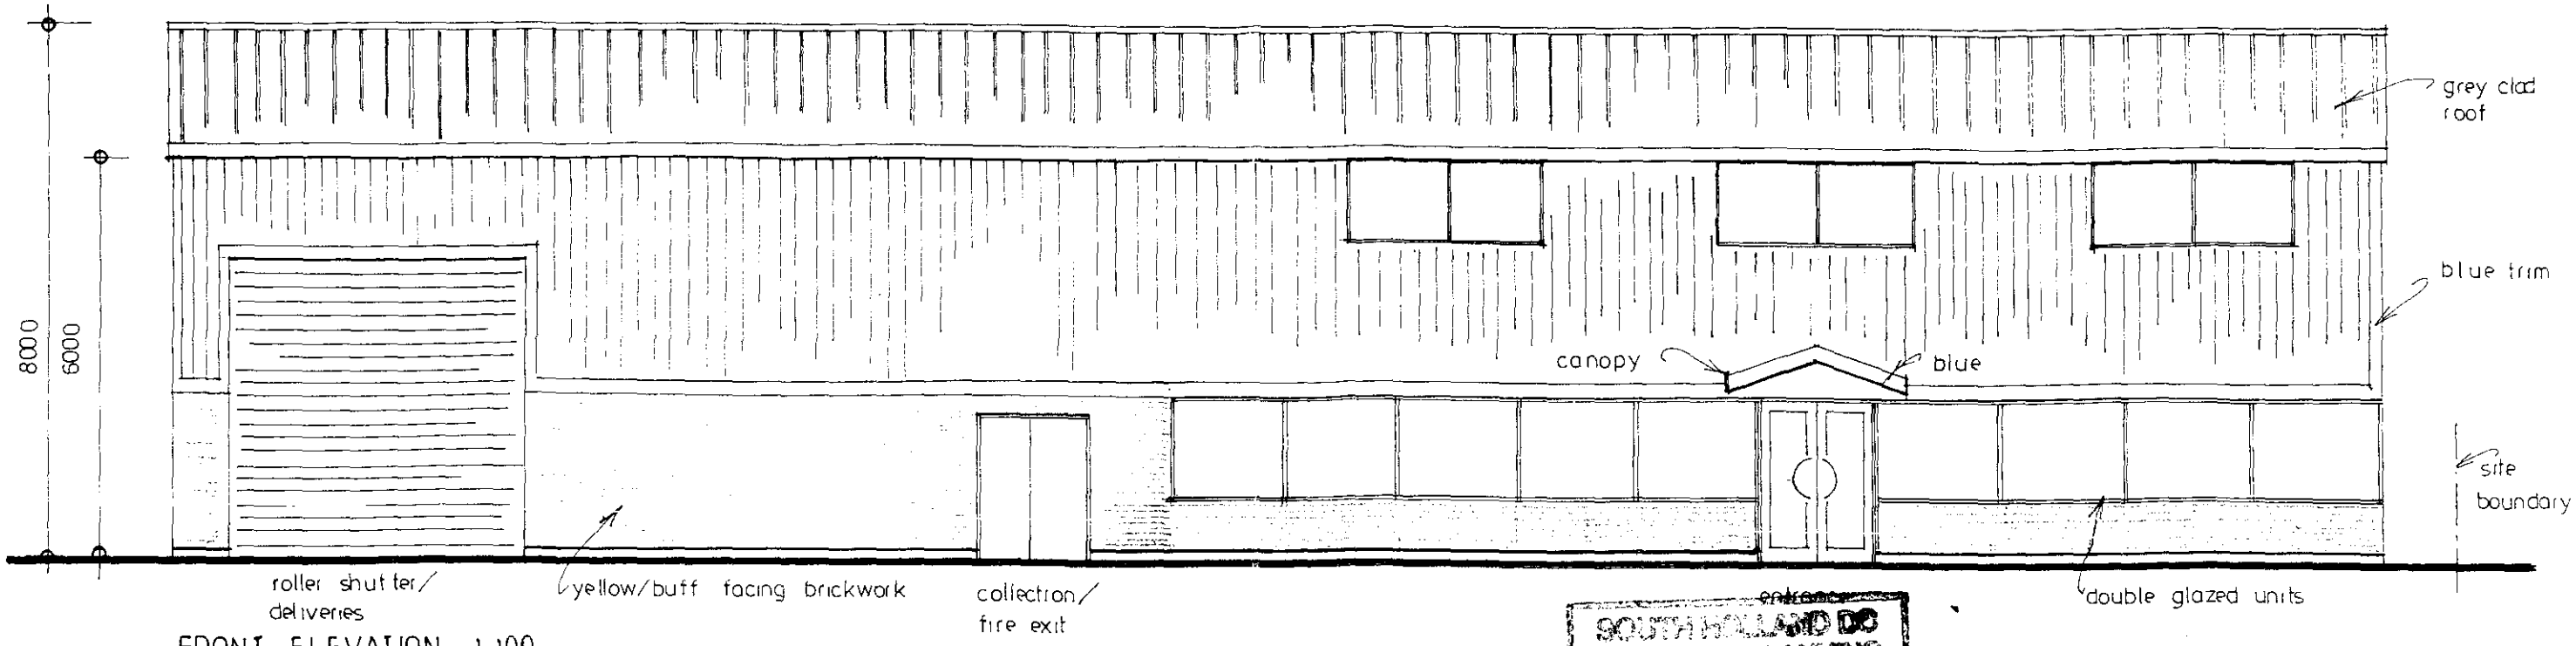


FRONT ELEVATION 1:100

SOUTH HOLLAND DC
HOUSING & PLANNING
MAY 2001
1472/00

A1

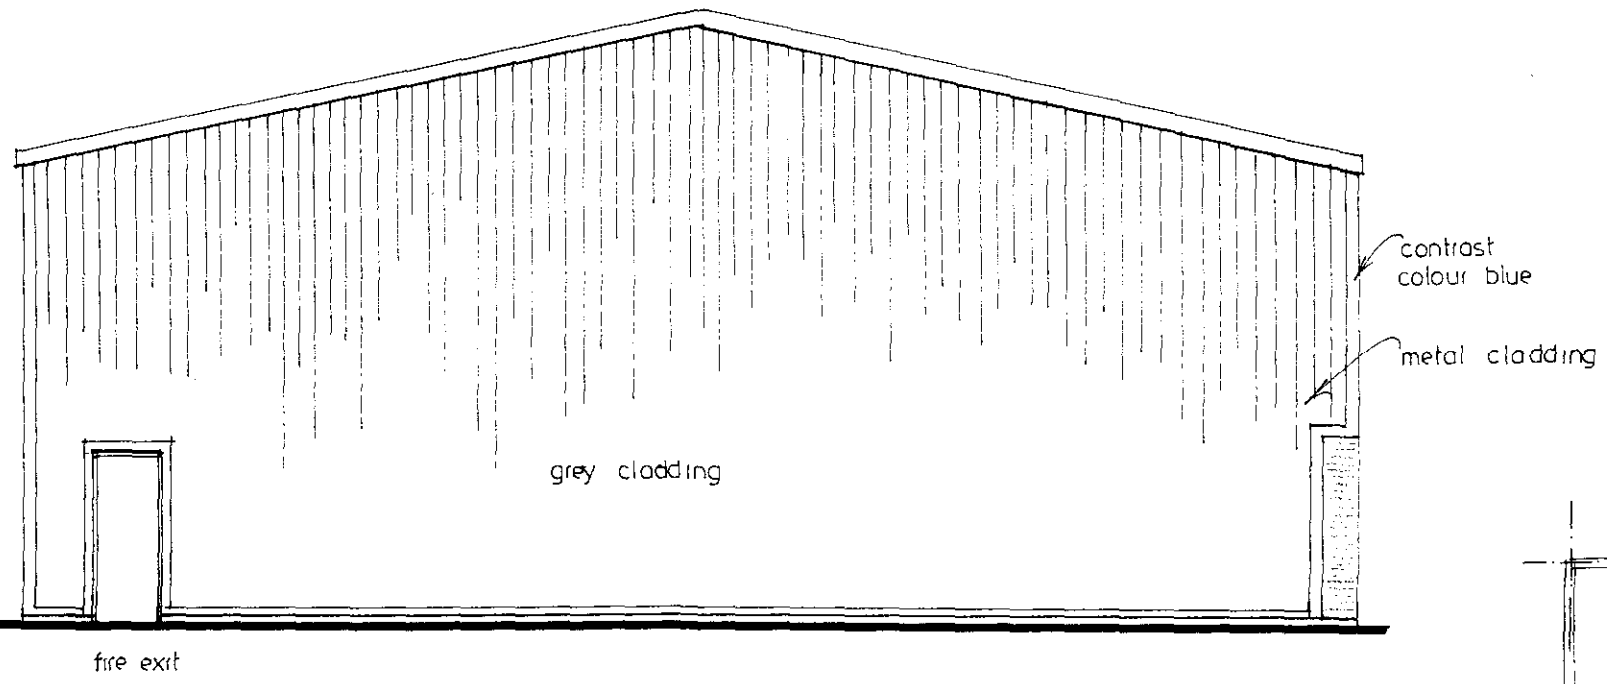

SIDE ELEVATION 1:100

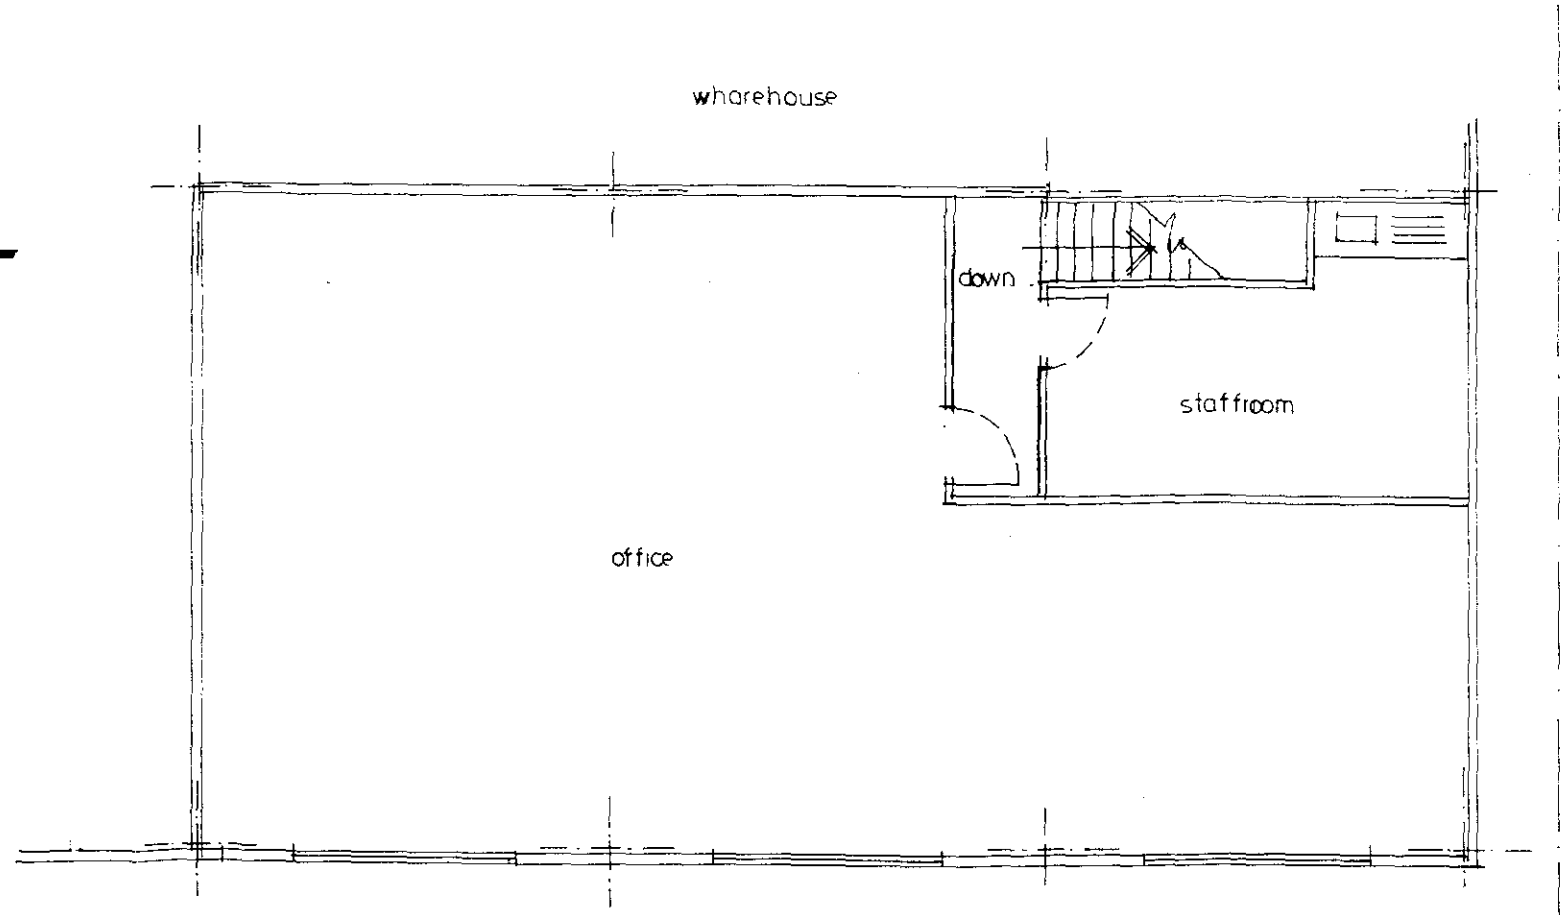

FIRST FLOOR PLAN 1:100

rev a: trim colour blue, glazing reduced, office size amended may 01

Proposed unit at Plot 2 The Courtyard off Enterprise Way Pinchbeck Spalding

Drawing no. 081100/03. (A)