
DO NOT SCALE THIS DRAWING THE CONTRACTOR IS DEEMED TO HAVE CHECKED ALL DIMENSIONS ON SITE AND REPORT ANY DISCREPANCIES TO OGLESBY & LIMB LTD
THE CONTENTS OF THIS DRAWING ARE COVERED BY COPYRIGHT AND REMAIN THE PROPERTY OF OGLESBY & LIMB LTD WRITTEN APPROVAL MUST BE OBTAINED FROM OGLESBY & LIMB LTD PRIOR TO DUPLICATION OR REPRODUCTION OF THIS DRAWING OR ITS CONTENTS
ANY DIMENSIONS NOT SHOWN ARE TO BE CHECKED AND AGREED WITH OGLESBY & LIMB LTD



Elevation to Poacher's Gate

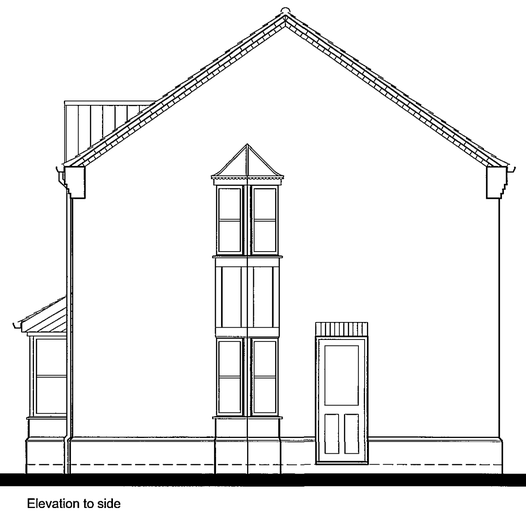

Elevation to side




Elevation to rear garden




© Crown copyright and database rights 2007. All rights reserved. Licence number 100020449


Site Location Plan
Scale 1:1250

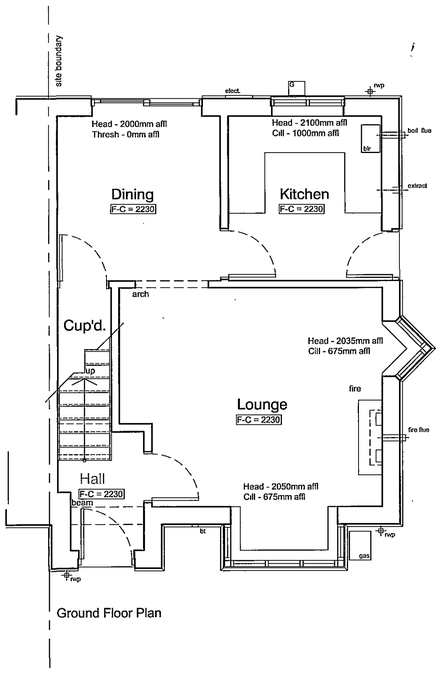

Ground Floor Plan

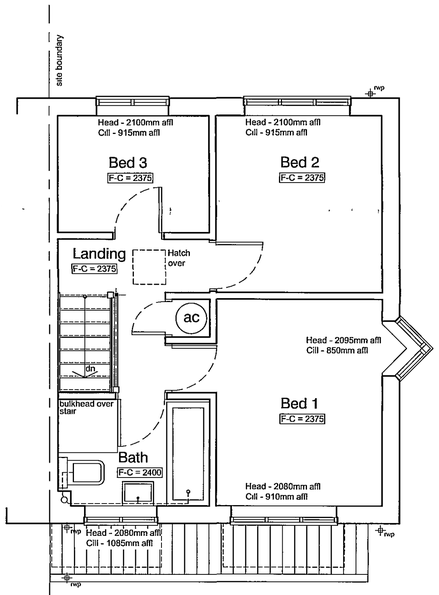

First Floor Plan

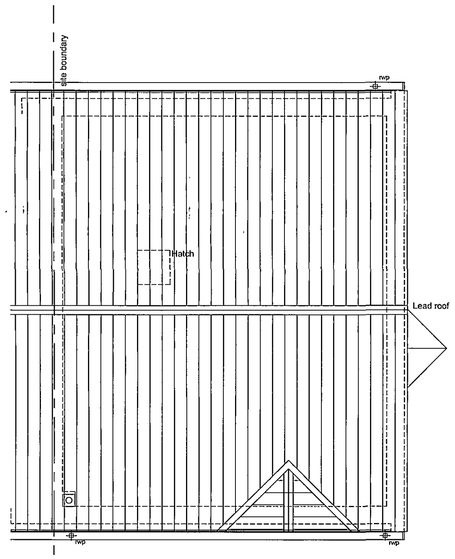


Roof Plan

SHDC
Planning & Development
- 7 NOV 2007
Ref: 1483/07

DETERMINED PLAN



General view from Poacher's Gate

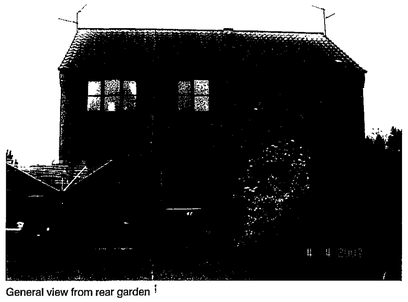

General view from rear garden



Detail view of rear windows



Detail view of rear doors



General view to drive side from bottom of garden

Ref	date:	Description	by:
Revisions			

Oglesby & Limb Ltd
Chartered Architects
and Building Surveyors
67 London Road
Newark, Notts
NG24 1RZ
Tel: 01636 702030
Fax: 01636 703740
e-mail: designs@o-l-ltd.co.uk

Client:
Mr C Todd

Project:
Proposed extension to house at
23 Poacher's Gate
Pinchbeck
Spalding

Drawing Title:
Plans, elevations & site plan as existing
SURVEY DRAWING

Date:	Apr. 2007	Scale:	1:50 & 1:1250
Drawn by:	ajo	Checked by:	dal

Drawng Number:	Rev:
A0701 - 02	