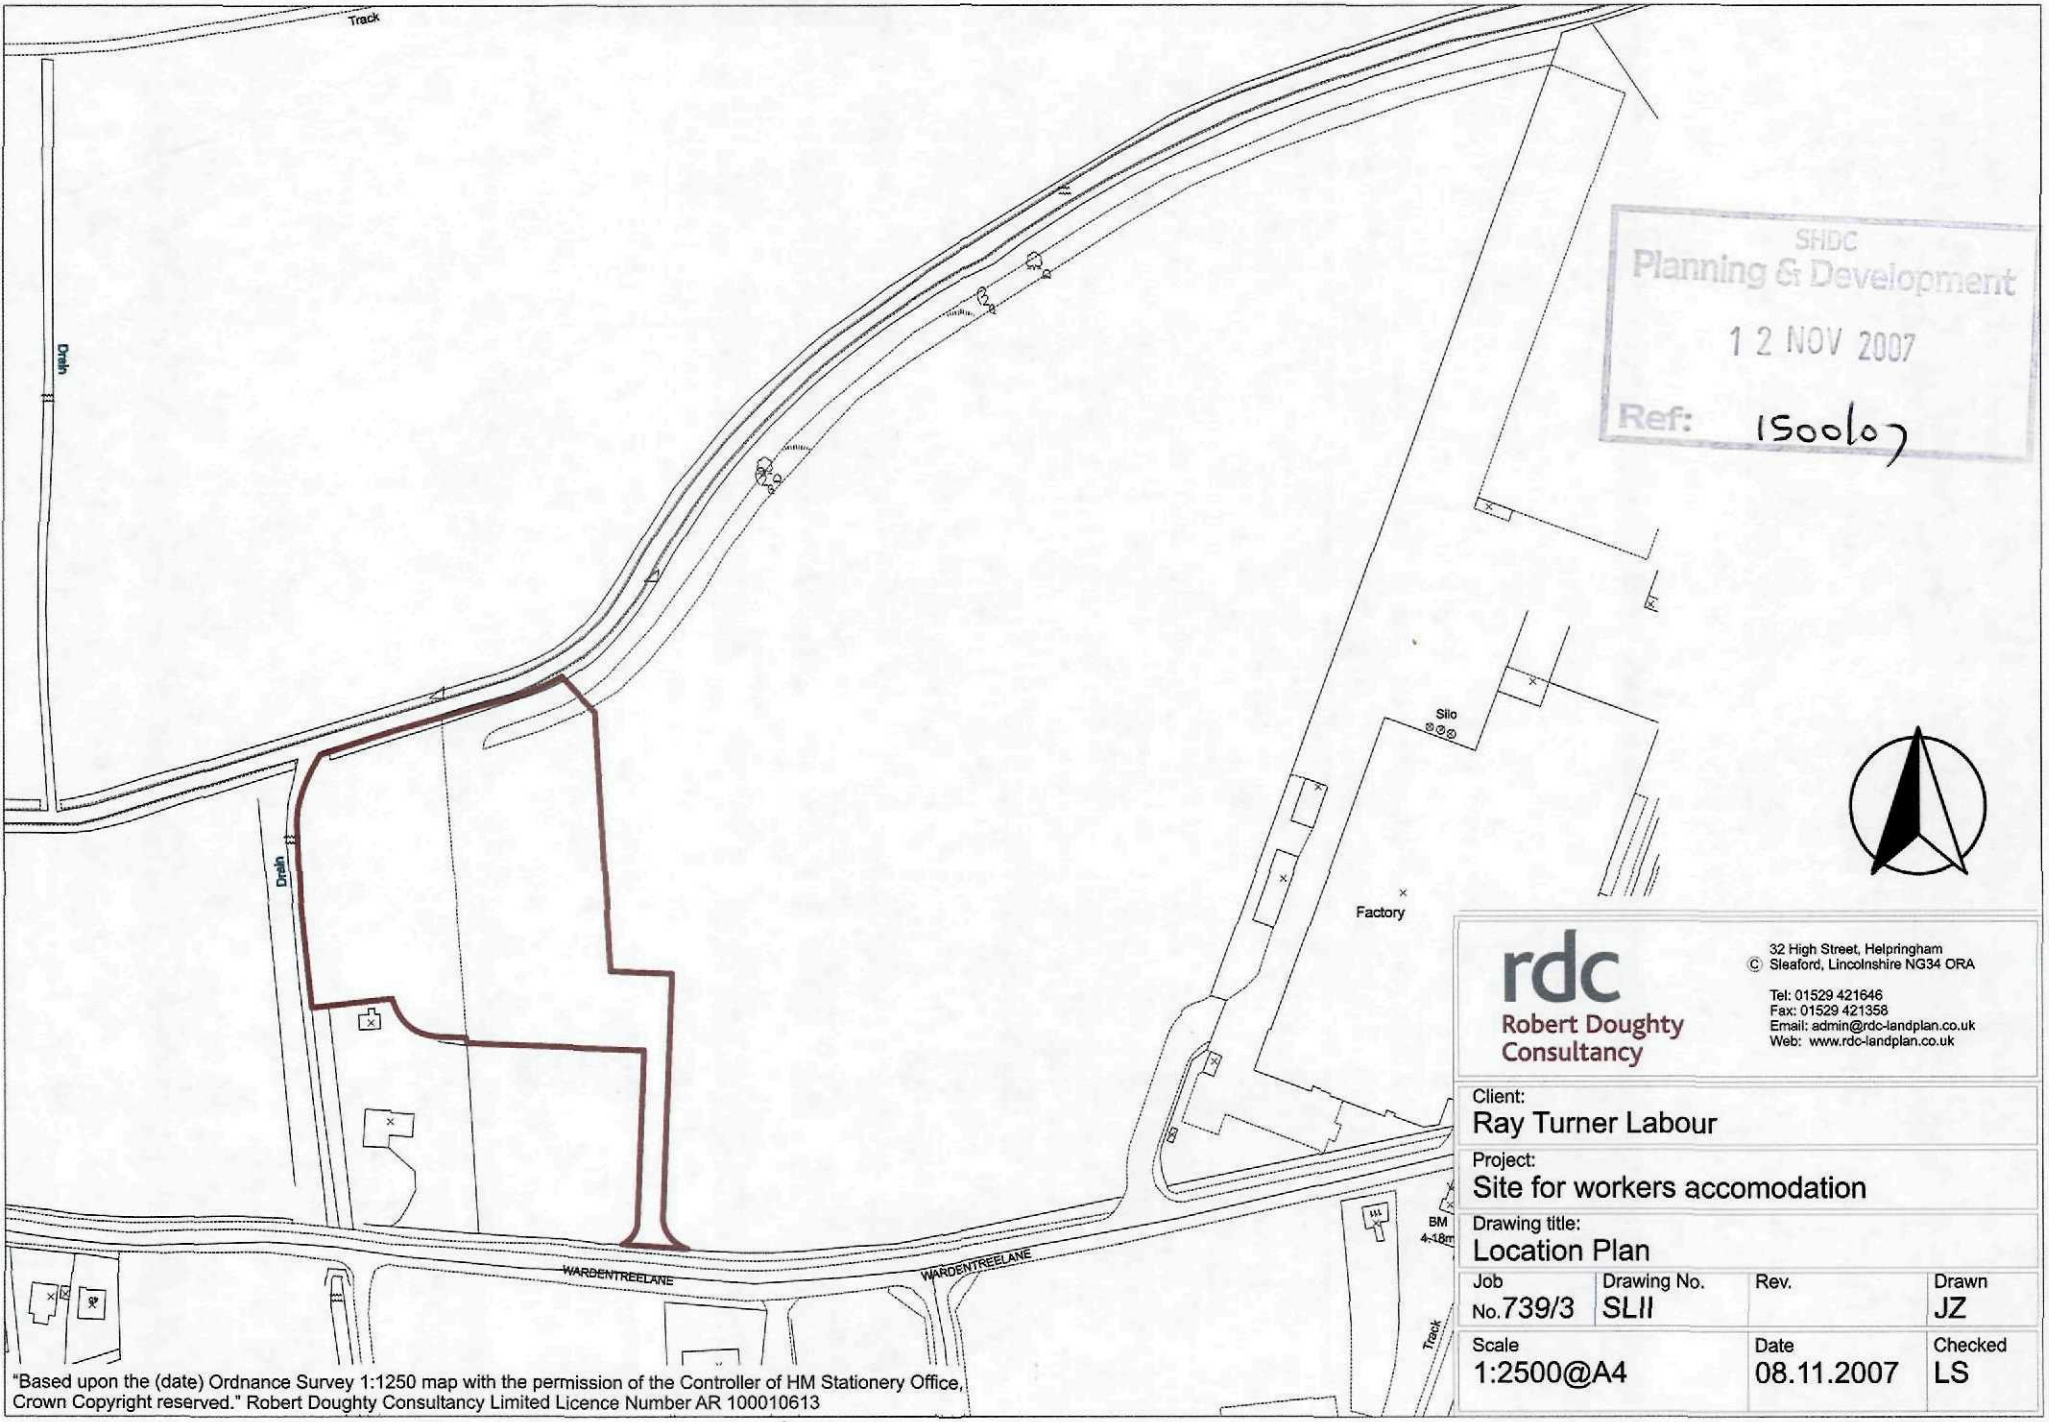


SHDC
Planning & Development
12 NOV 2007
Ref: 1500107

rdc
Robert Doughty
Consultancy

32 High Street, Helpringham
Sleaford, Lincolnshire NG34 ORA

Tel: 01529 421646
Fax: 01529 421358
Email: admin@rdc-landplan.co.uk
Web: www.rdc-landplan.co.uk

Client:
Ray Turner Labour

Project:
Site for workers accomodation

Drawing title:
Location Plan

Job No.	Drawing No.	Rev.	Drawn
739/3	SLII		JZ


Scale	Date	Checked
1:2500@A4	08.11.2007	LS

"Based upon the (date) Ordnance Survey 1:1250 map with the permission of the Controller of HM Stationery Office, Crown Copyright reserved." Robert Doughty Consultancy Limited Licence Number AR 100010613


DO NOT SCALE from this drawing. All measurements should be checked against on site conditions and any discrepancies should be brought to the attention of the Robert Doughty Consultancy.

Development proposal

Plan C

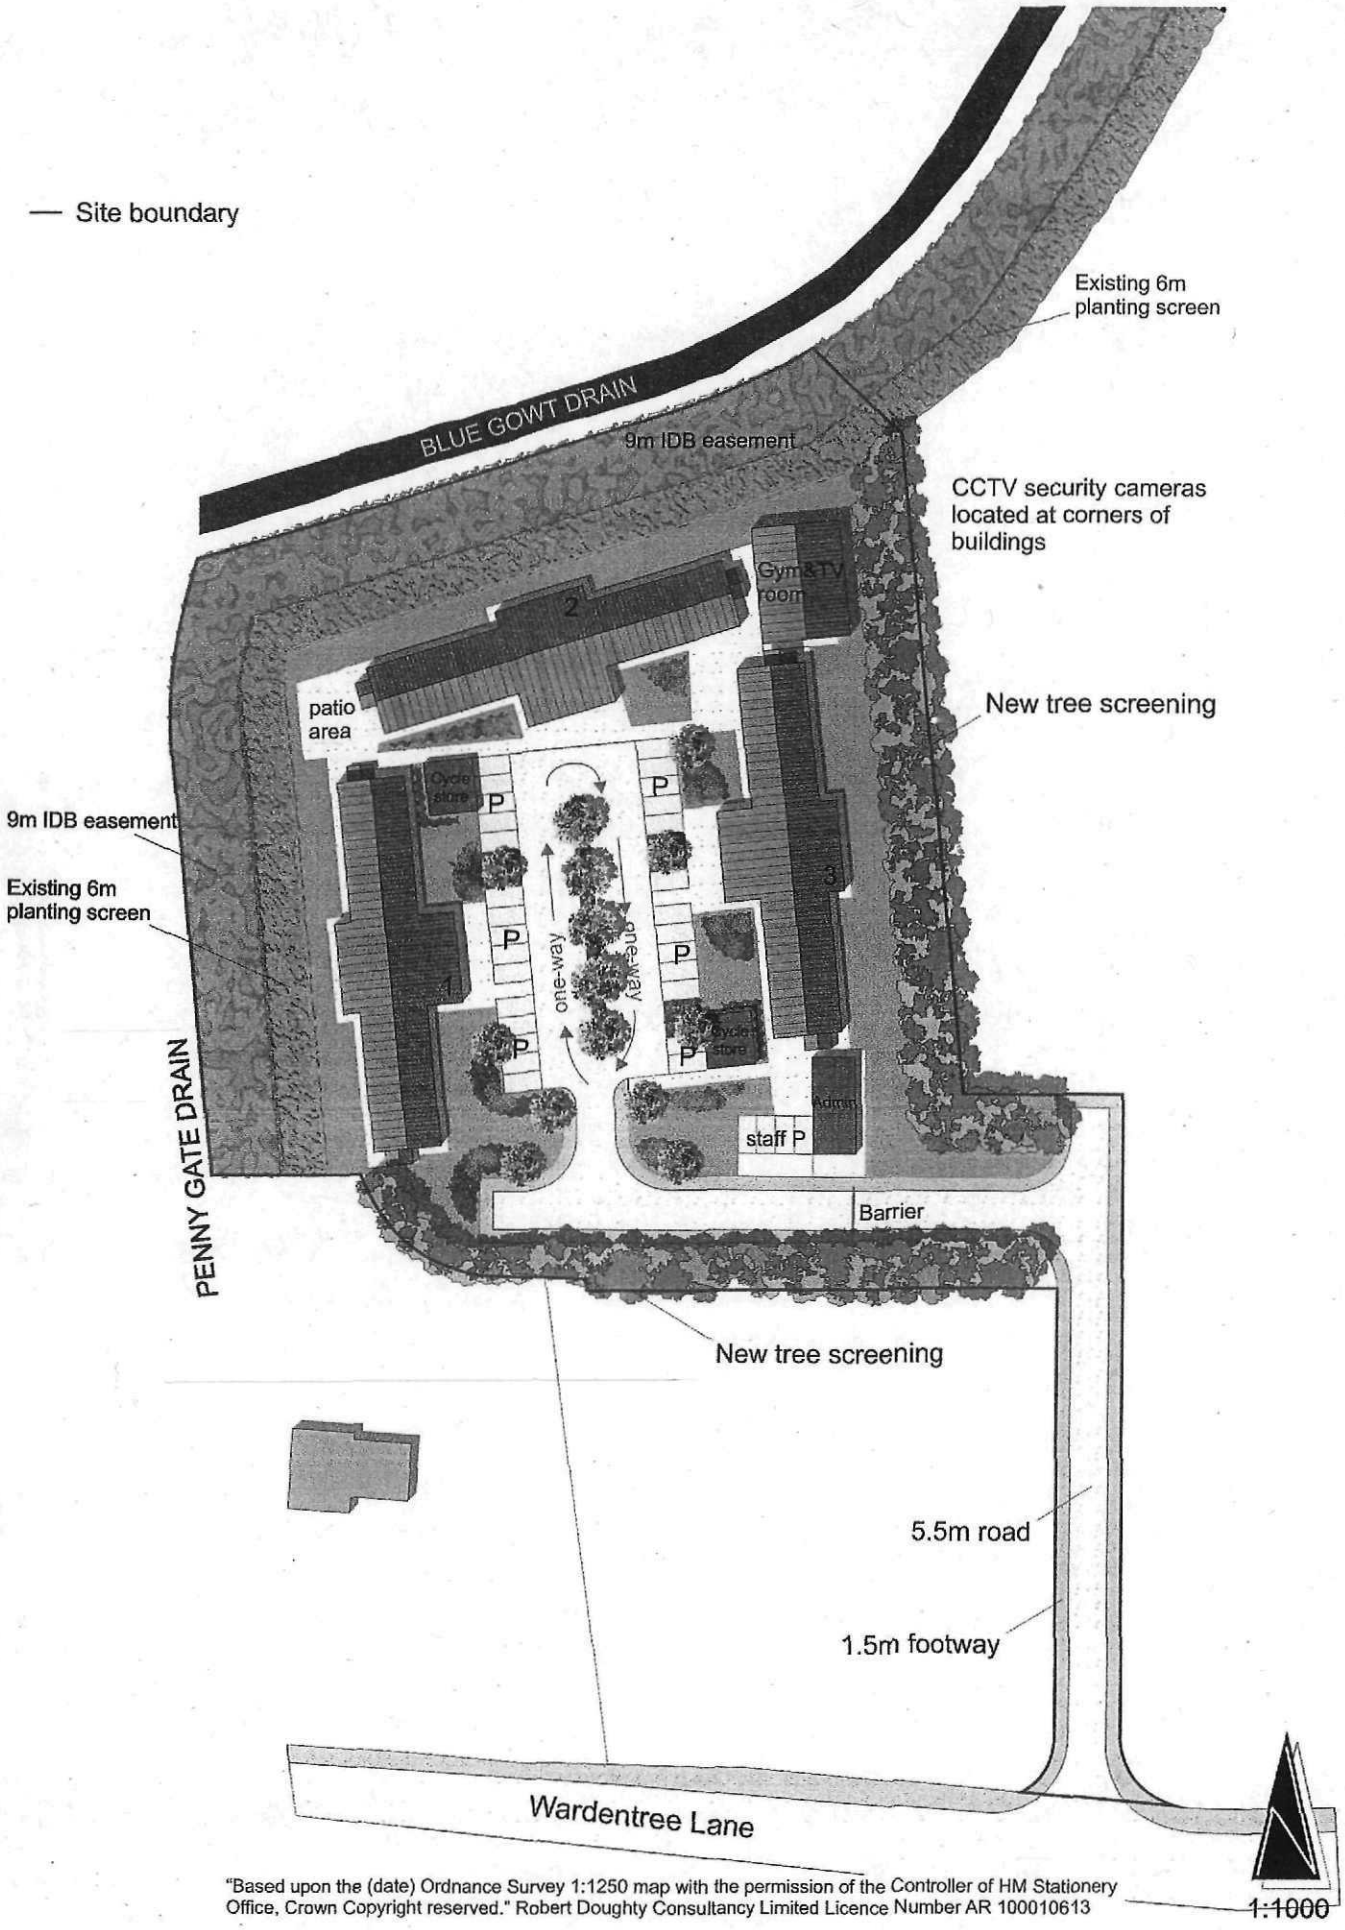

"Based upon the (date) Ordnance Survey 1:1250 map with the permission of the Controller of HM Stationery Office, Crown Copyright reserved." Robert Doughty Consultancy Limited Licence Number AR 100010613

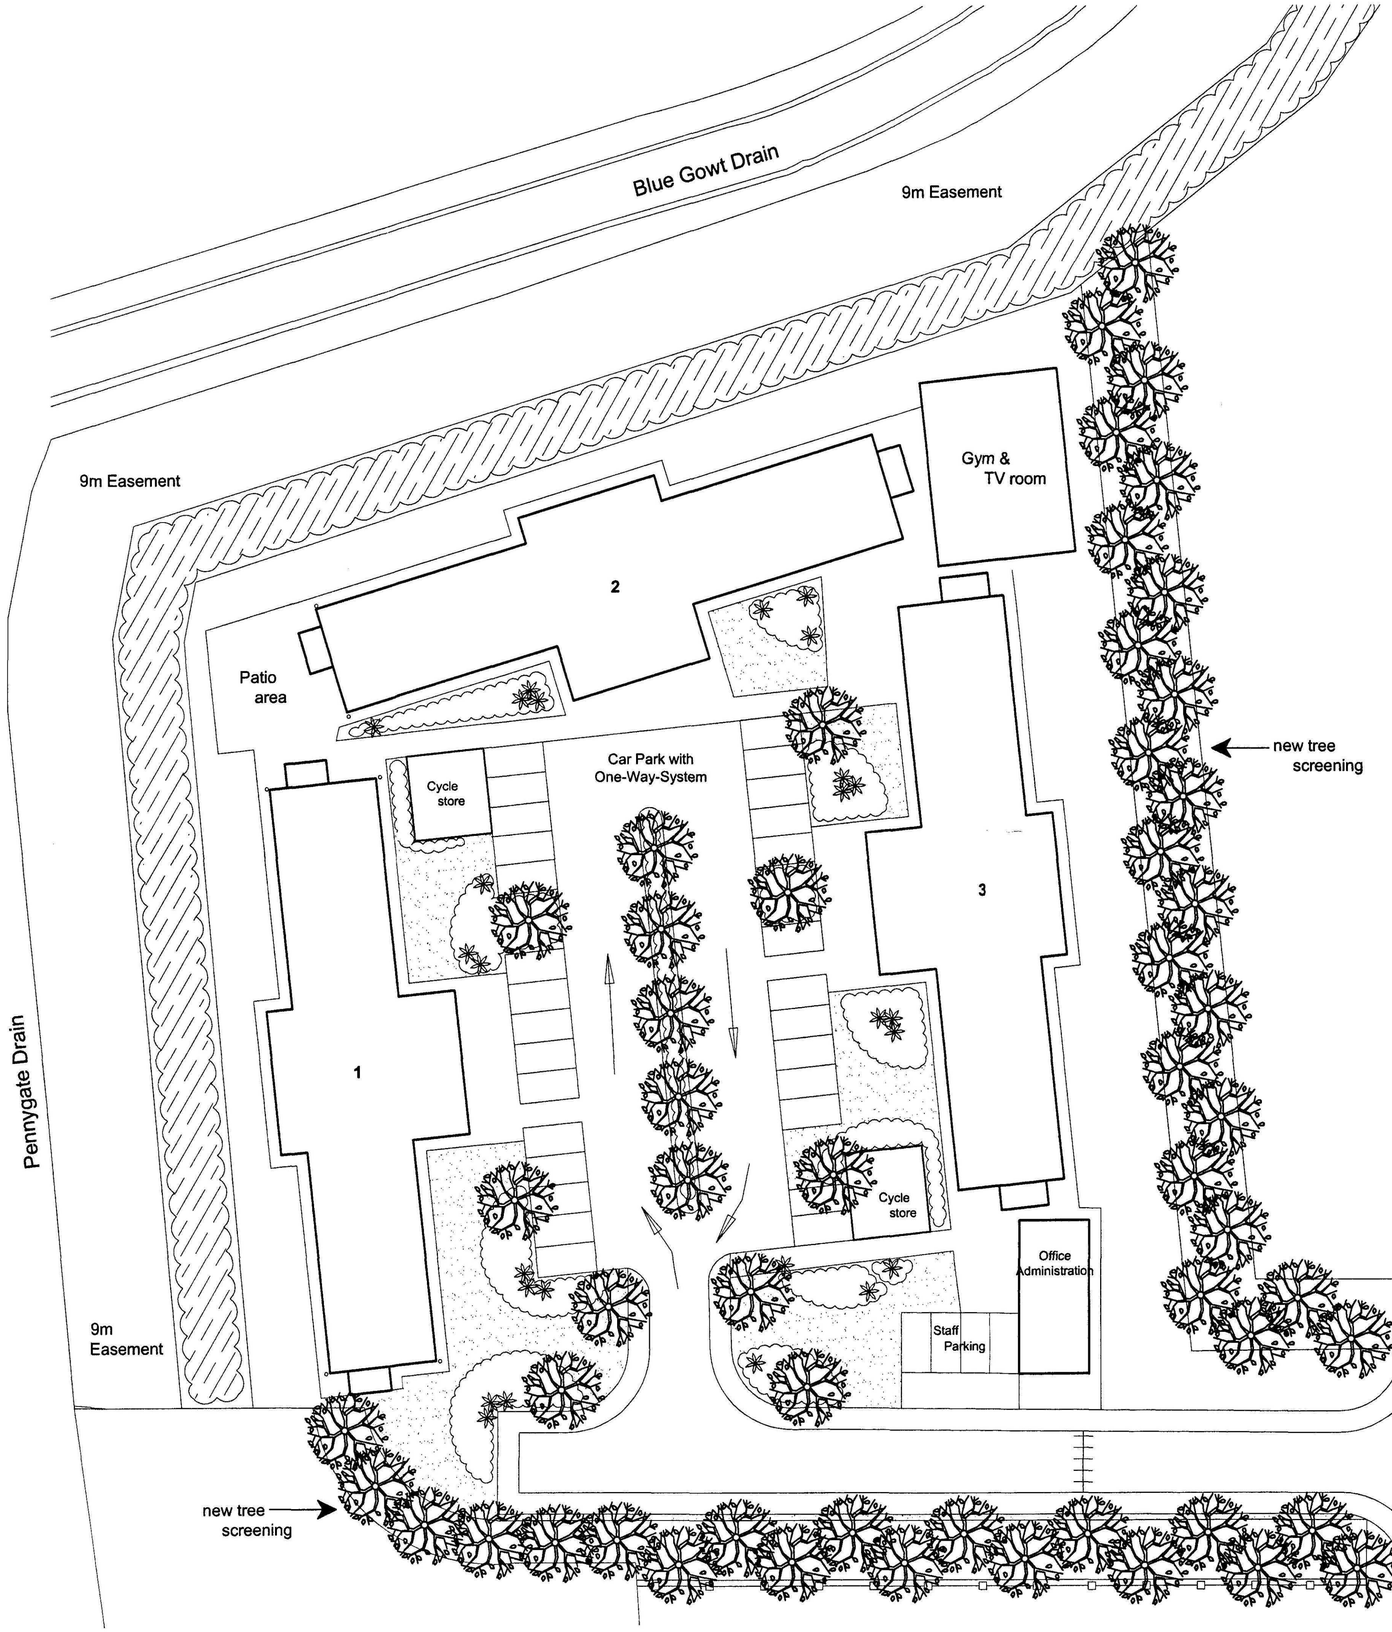

N

KEY

- Existing Planting screen (6m width)
- Proposed Trees
- Proposed Feature Plant
- Proposed Shrub and Groundcover Planting
- Proposed Grass Areas
- CCTV security cameras (located at corners of buildings)
- Fence
- Barrier

1500/07

DRAWING
0 8 NOV 2007
ISSUED

ORIGINAL IF RED

Rev.	By	Notes	Date
C	MD	Amendments to landscape according to revised layout (WTL1E); cycle stores added	08-11-07
B	MD	Amendments to landscape according to revised layout (WTL1E)	08-10-07
A	MD	Amendments to landscape according to revised layout (houses and carpark)	14-06-07


rdc
Robert Doughty Consultancy

32 High Street, Helpringham
Sleaford, Lincolnshire NG34 0RA
Tel: 01529 421646
Fax: 01529 421358
Email: admin@rdc-landplan.co.uk
Web: www.rdc-landplan.co.uk


Client: Mr Turner, Spalding Pallets		
Project: Wardentree Lane, Spalding		
Drawing title: Proposed Site Layout		
Drawing No. 739-3-SP 01	Rev. C	Drawn MD
Scale 1:250@A1	Date 07-02-2007	Checked

DO NOT SCALE from this drawing. All measurements should be checked against on site conditions and any discrepancies should be brought to the attension of the Robert Doughty Consultancy


P:\Projects\700-799\739 Mr Turner- Spalding Pallets etc\739-3 Site for new accom. for European workers - Spalding\CAD Files\00-RDC Drawings\Current\WTL1E (landscape) Rev C.dwg

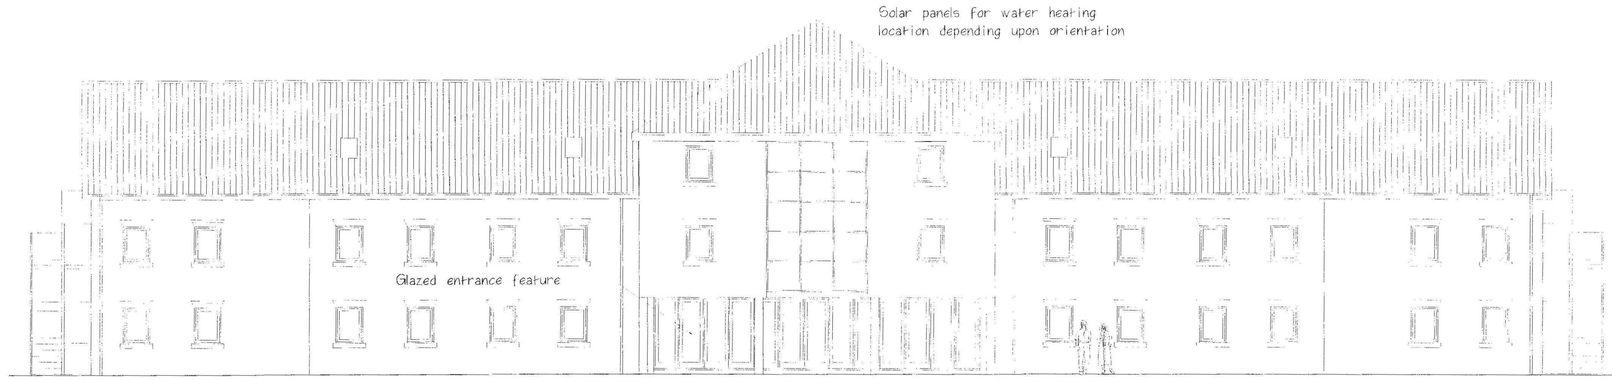


FRONT ELEVATION

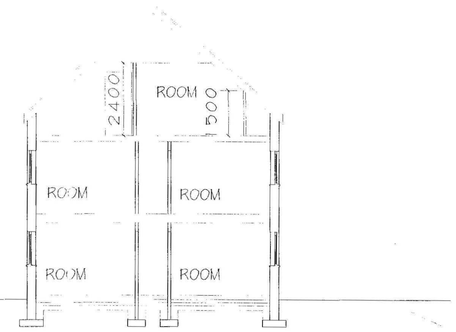


SECTION- ACCOMMODATION WINGS

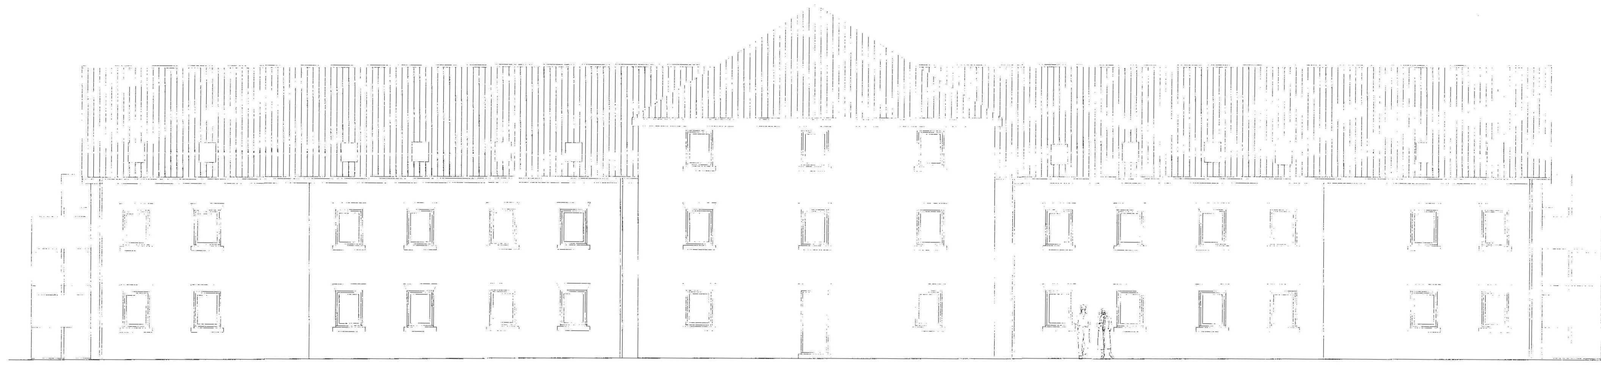


REAR ELEVATION

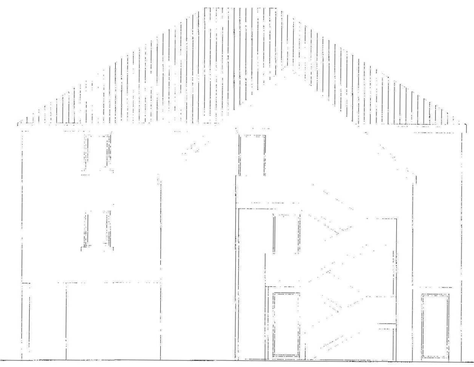

END ELEVATION

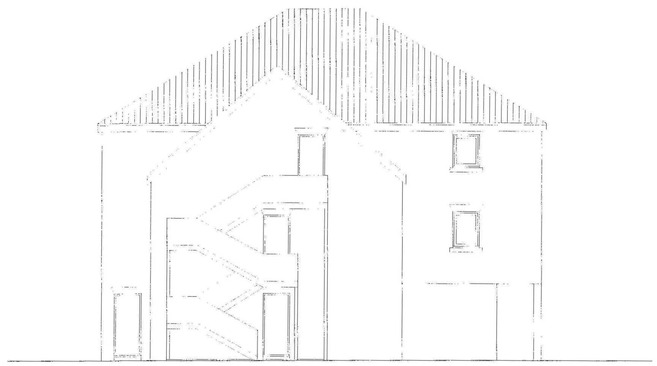

END ELEVATION

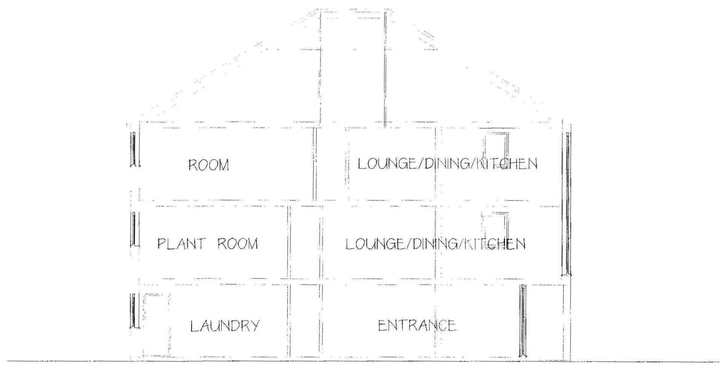

SECTION COMMUNAL FACILITIES


1500/07

M. PARKER
& SONS LIMITED
BUILDERS & CONTRACTORS
ST. JOHNS RD SPALDING LINCS PE11 1JX
FAX. 01775 762171 TEL. 01775 724777


PROPOSED WORKERS
HOSTELS
WARDENTREE LANE
SPALDING

ELEVATIONS/SECTIONS


SCALES 1: 100
DRG. NO. WTL/2FXXA DATE 12/06

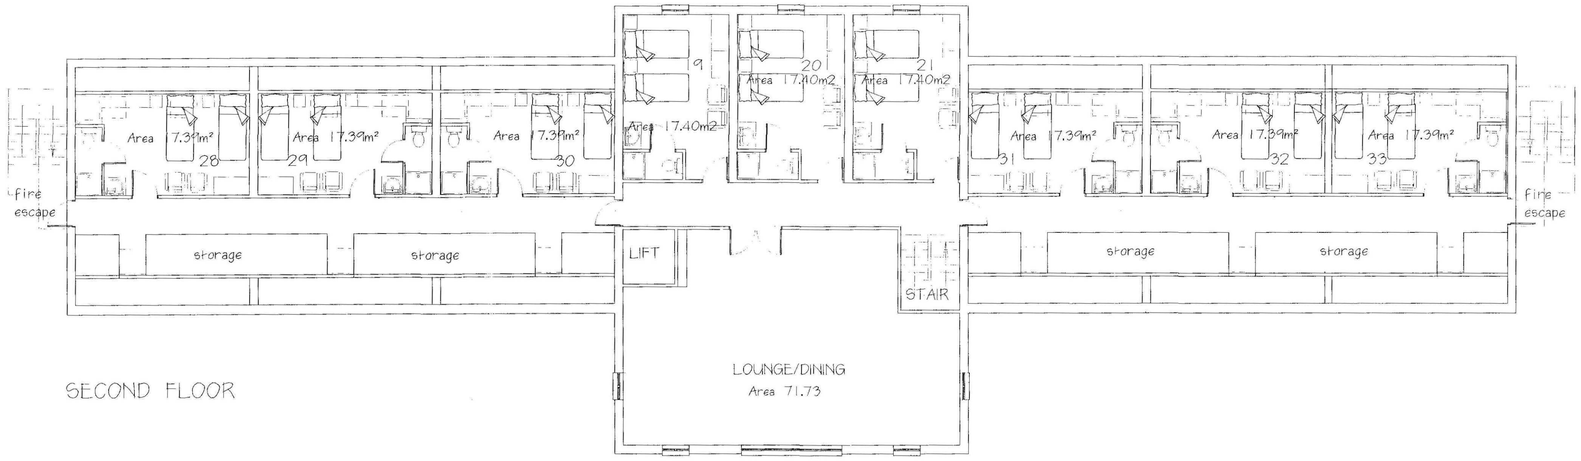

SECOND FLOOR

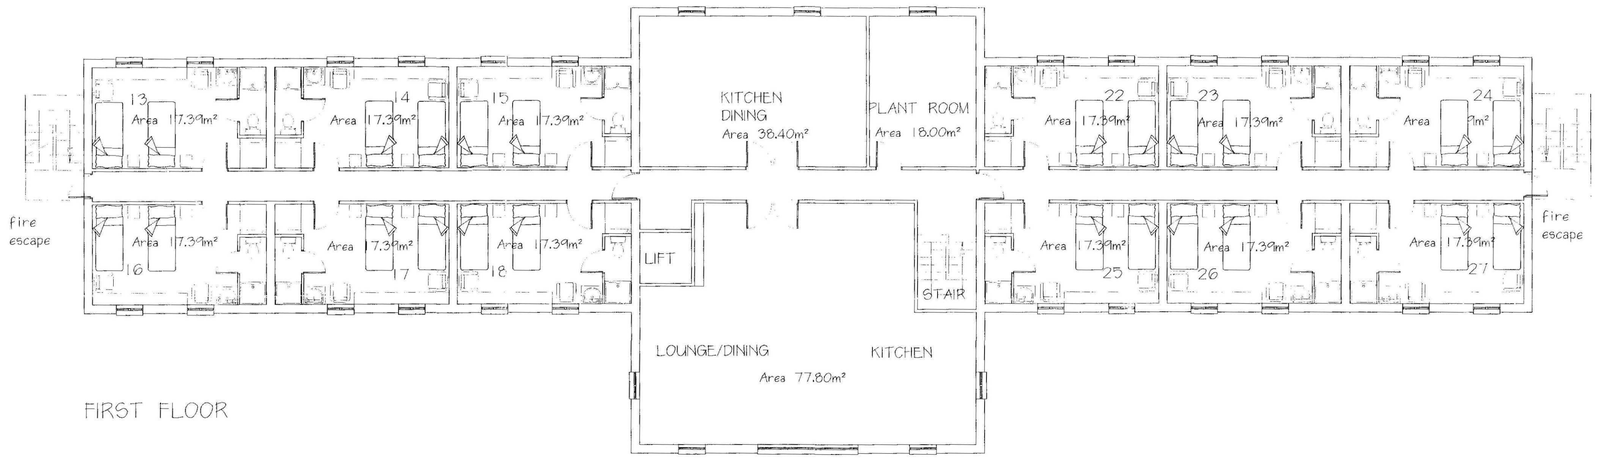

FIRST FLOOR

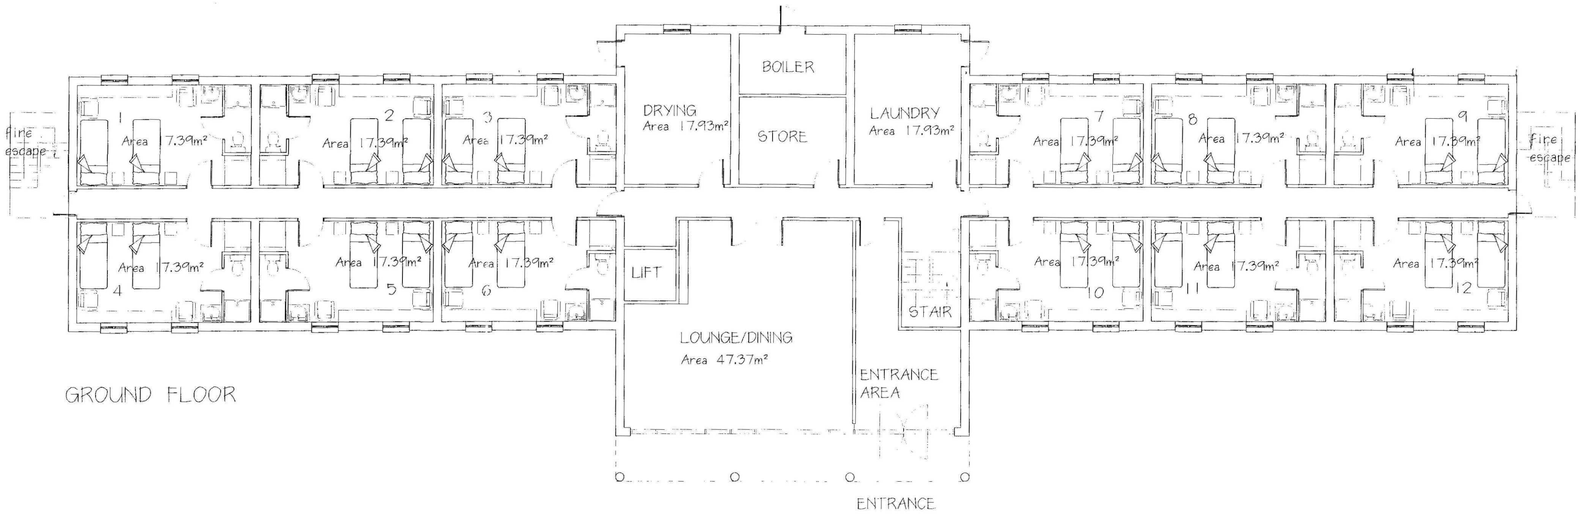

GROUND FLOOR

15oct07

M. PARKER
& SONS LIMITED


BUILDERS & CONTRACTORS

ST. JOHNS RD SPALDING LINCS PE11 1JX
FAX. 01775 762171 TEL. 01775 724777


PROPOSED WORKERS
HOSTELS
WARDENTREE LANE
SPALDING

PLANS


SCALES 1: 100
DRG. NO. WTL2EXXAA DATE 09/07

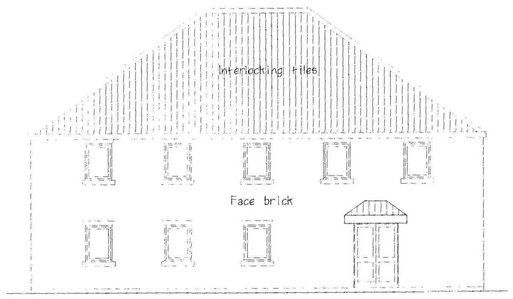


FRONT ELEVATION

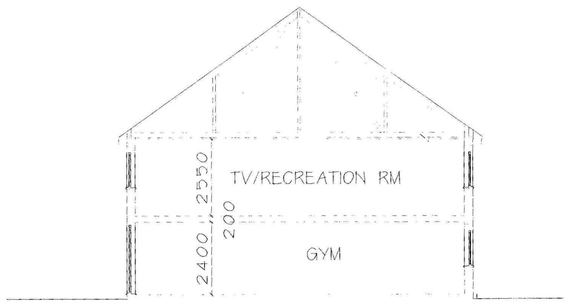


SECTION

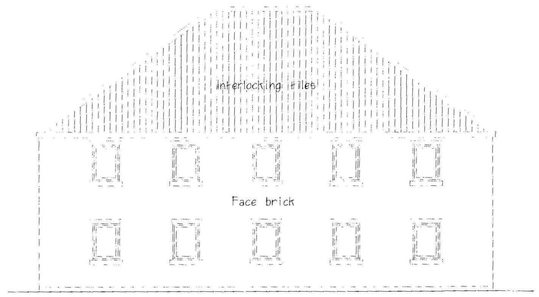


REAR ELEVATION

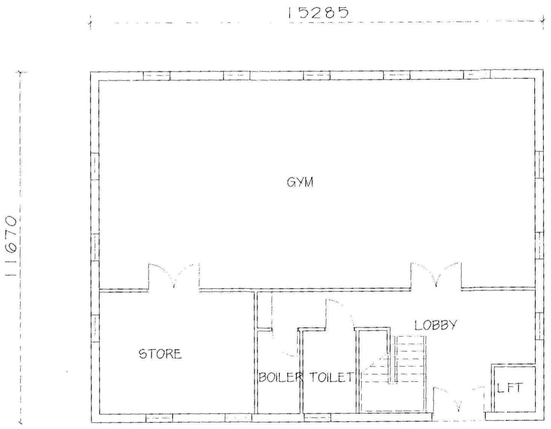

GROUND FLOOR GYM

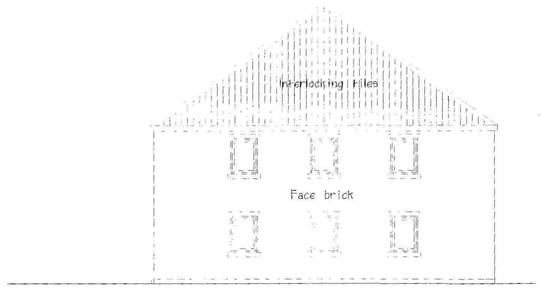

SIDE ELEVATION

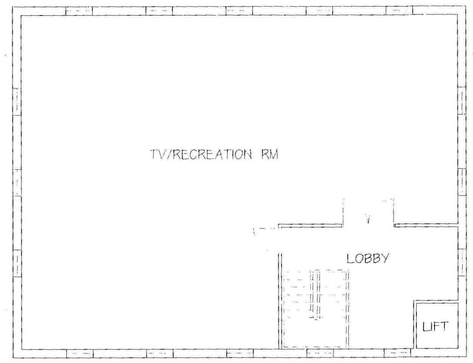

FIRST FLOOR TV/RECREATION ROOM

REVISIONS

1500/07

M. PARKER
& SONS LIMITED


BUILDERS & CONTRACTORS

ST. JOHNS RD SPALDING LINCS PE11 1JX
FAX. 01775 762171 TEL. 01775 724777


PROPOSED WORKERS
HOSTELS
WARDENTREE LANE
SPALDING

GYM & RECREATION CENTRE


SCALES 1: 100
DRG. NO. WTL2JXXAA DATE 01/07

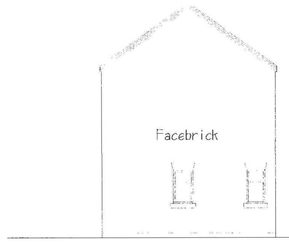


SIDE ELEVATION

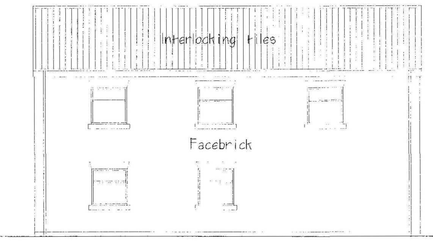


REAR ELEVATION

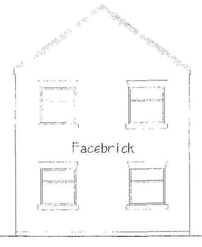


SIDE ELEVATION

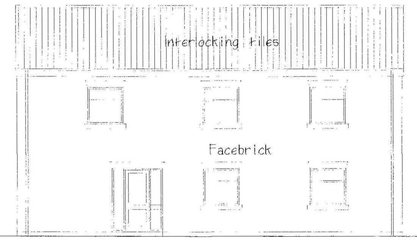

FRONT ELEVATION

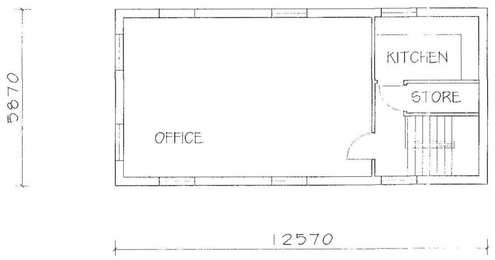

FIRST FLOOR

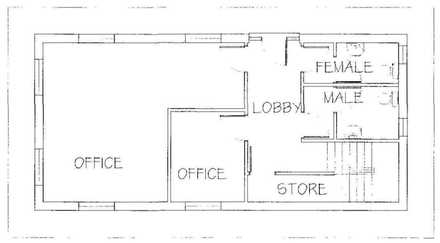

GROUND FLOOR

1566/07

M. PARKER
& SONS LIMITED

BUILDERS & CONTRACTORS

ST. JOHNS RD SPALDING LINCS PE11 1JX
FAX. 01775 762171 TEL. 01775 724777

PROPOSED WORKERS
HOSTELS
WARDENTREE LANE
SPALDING

ADMINISTRATION BUILDING

SCALES 1: 100
DRG. NO. WTL/2HAA DATE 12/06