

E L E V A T I O N S

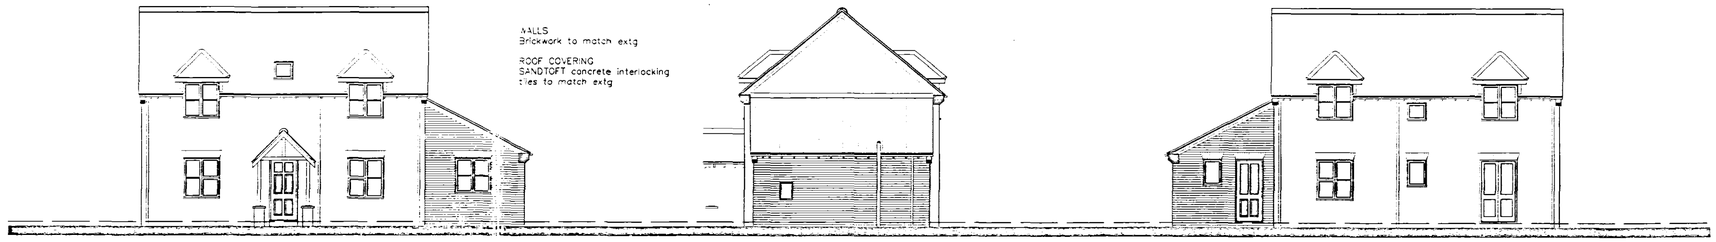

front

side

rear

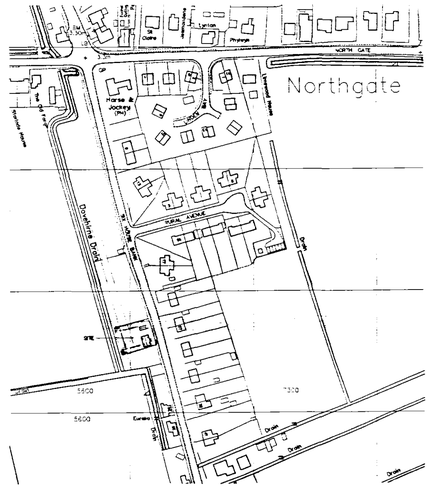


location plan

Scale 1:2500


REPRODUCED FROM THE 1:2500 SCALE ORDNANCE SURVEY MAP WITH THE PERMISSION OF THE CONTROLLER OF HER MAJESTY'S STATIONERY OFFICE
CROWN COPYRIGHT RESERVED

THIS PLAN IS FOR IDENTIFICATION PURPOSES ONLY

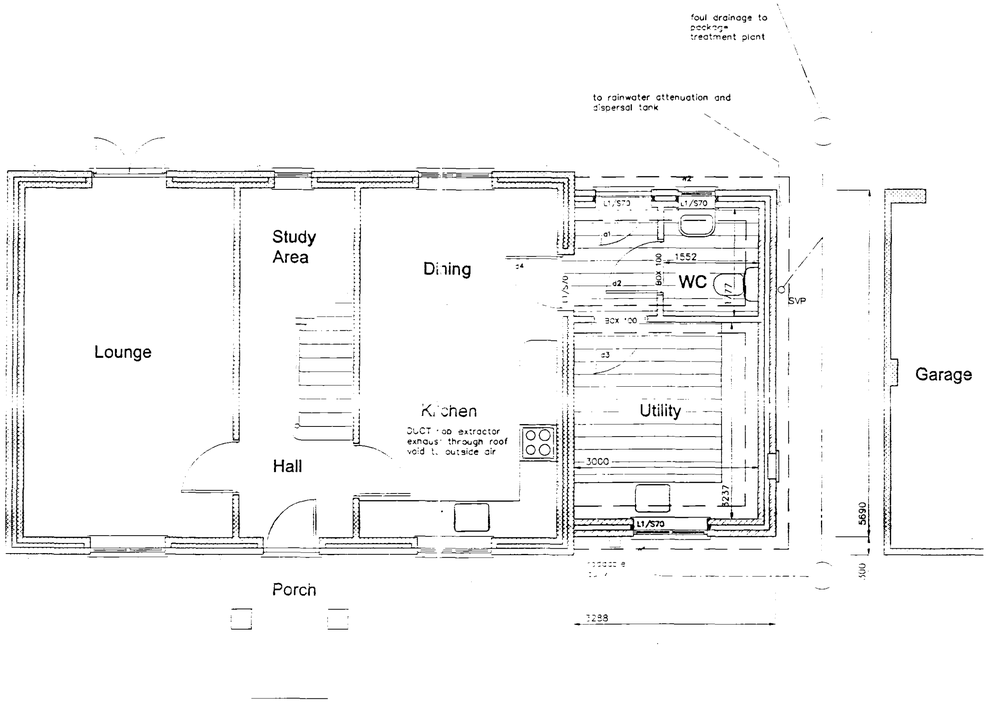

GROUND FLOOR PLAN

Scale 1:50

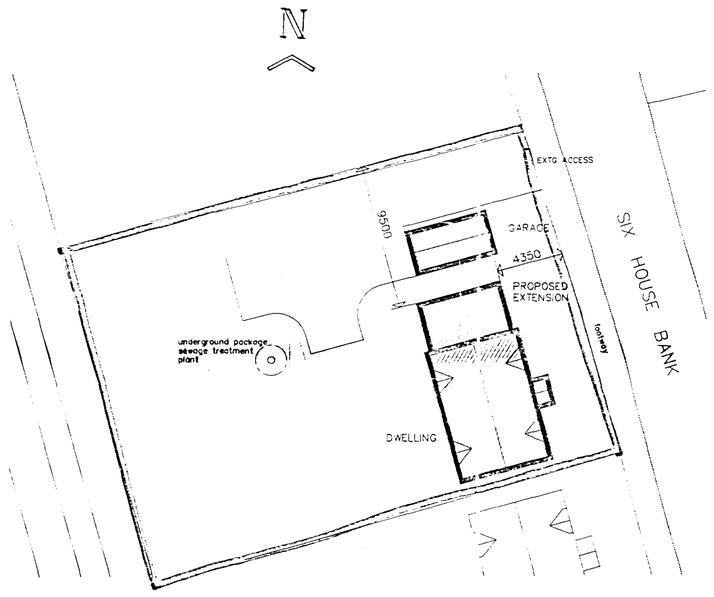

block plan

Scale 1:200

SHDC
Planning & Development
- 4 NOV 2005
Ref: 1526/05

L. A. Building Design
Architectural and Surveying Practice
55 Hannam Boulevard
Spalding
Lincolnshire PE11 1LB
Telephone/Fax Spalding (01775) 711437

Peter S Lithgow MCOB MCIAT
Member of the Chartered Institute of Building and Member of the Chartered Institute of Architectural Technologists

project
Proposed Extension to Dwelling
22 Six House Bank, West Pinchbeck,
SPALDING, Lincolnshire.

client
M J YOULD DEVELOPMENTS

drawing
GENERAL ARRANGEMENT

date	scale(s)
OCTOBER 2005	1:50 1:100 1:200 1:2500
drawn by	checked
Peter Lithgow	psl
job no	drawing no
05/23	01