

COPYRIGHT
COPYRIGHT OF THIS DRAWING BELONGS TO LINDUM GROUP LIMITED AND ITS SUBSIDIARY AND ASSOCIATED COMPANIES AND NO PART THEREOF MAY BE REPRODUCED OR UTILISED IN ANY WAY WHATSOEVER WITHOUT THE PRIOR WRITTEN CONSENT OF LINDUM
NO DIMENSIONS ARE TO BE SCALED FROM THIS DRAWING
USE FIGURED DIMENSIONS ONLY

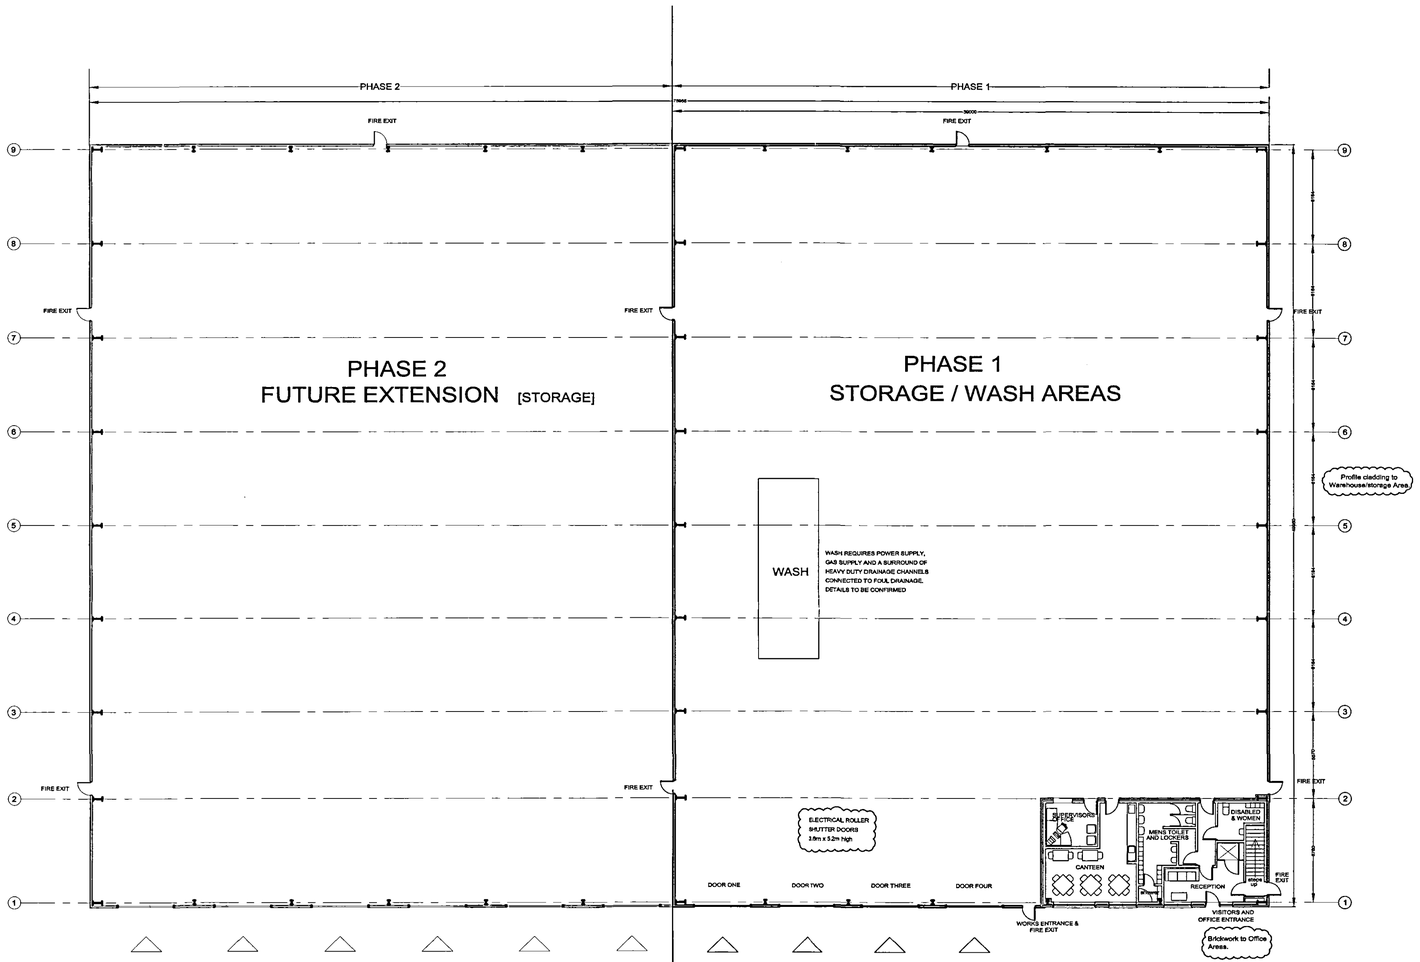

GROUND FLOOR PLAN

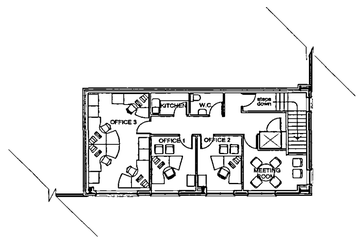

FIRST FLOOR PLAN

DETERMINE PLAN

15/2106

L5 DESIGN

Lindum Business Park, Station Road
North Hykeham, Lincoln LN6 3QX
Tel: (01522) 500300
Fax: (01522) 852221
E - Mail: design@lindumgroup.co.uk

Client
Lindum Group Ltd

Project
New Storage Facility
Enterprise Park, Enterprise Way
Pinchbeck
Spalding

Drawing Title
Proposed Phase 1 & 2 - Floor Plans

Date	Scale
November 2006	1 : 200
Drawn By: CAH	Client Ref:
Drawing Number: L5 / 268 / 04	Revision: