
COPYRIGHT
COPYRIGHT OF THIS DRAWING BELONGS TO LINDUM GROUP LIMITED AND ITS SUBSIDIARY AND ASSOCIATED COMPANIES AND NO PART THEREOF MAY BE REPRODUCED OR UTILISED IN ANY WAY WHATSOEVER WITHOUT THE PRIOR WRITTEN CONSENT OF LINDUM.
NO DIMENSIONS ARE TO BE SCALED FROM THIS DRAWING USE FIGURED DIMENSIONS ONLY

SITE LAYOUT - 1:500

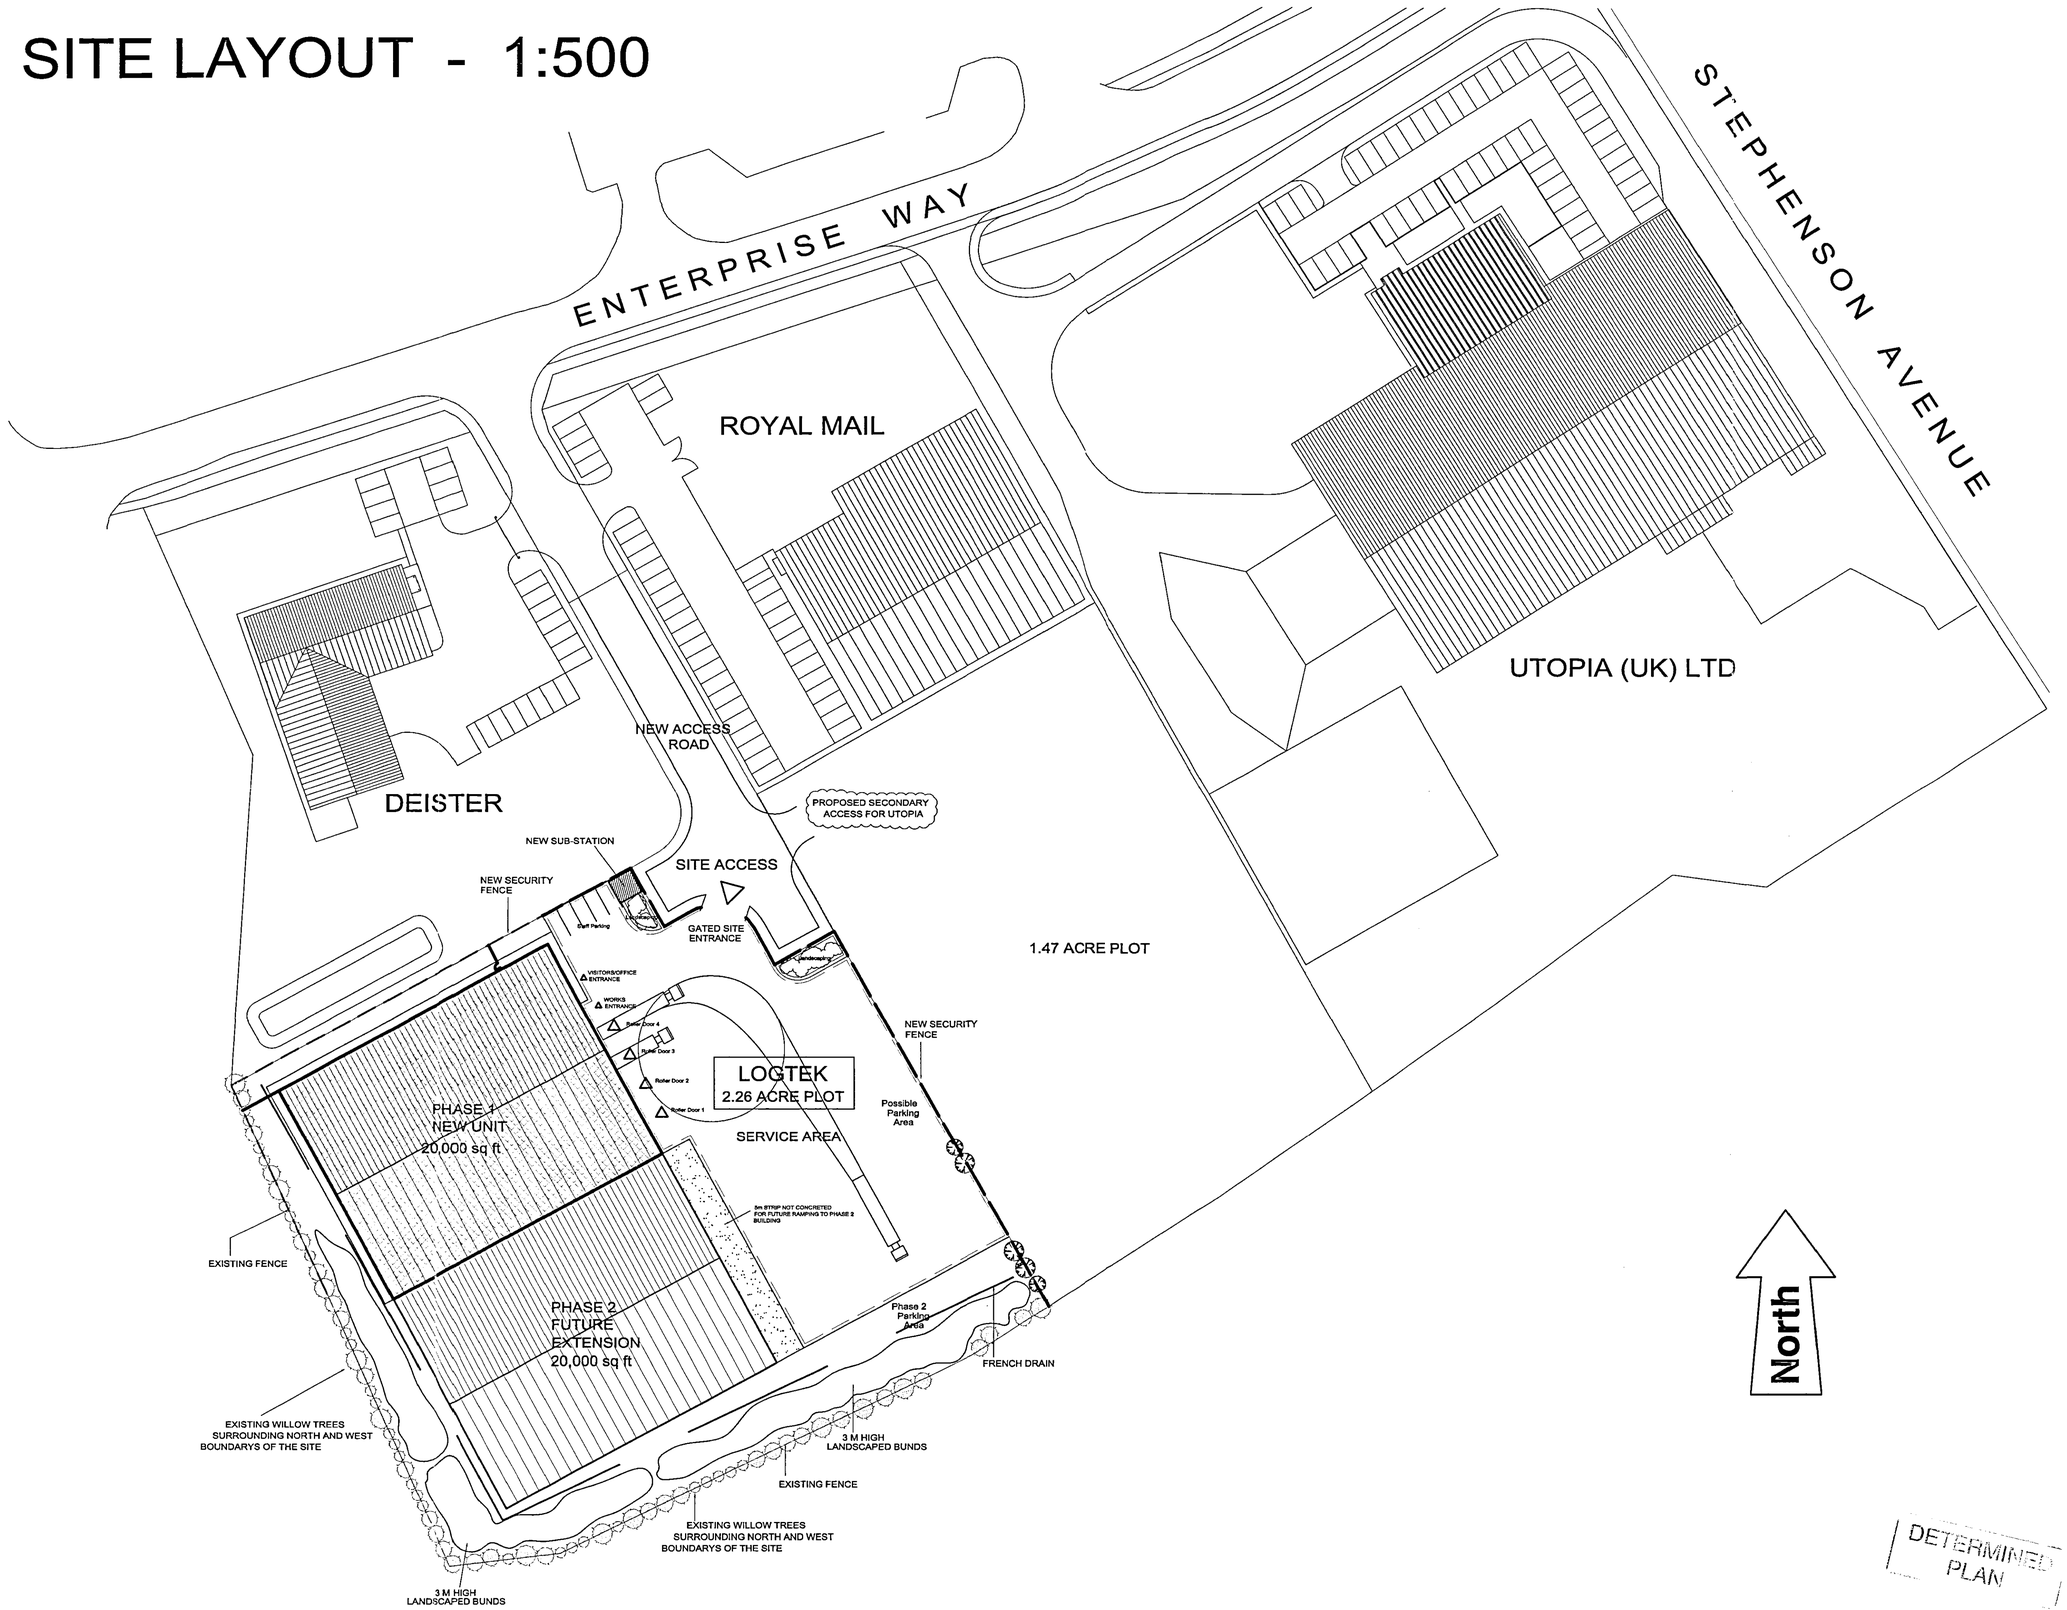

North

1572/06

DETERMINED PLAN

L5 DESIGN
Lindum Business Park, Station Road
North Hykeham, Lincoln LN6 3QX
Tel: (01522) 500305
Fax: (01522) 852221
E - Mail: design@lindumgroup.co.uk

Client
Lindum Group Ltd

Project
New Storage Facility
Enterprise Park, Enterprise Way
Pinchbeck
Spalding

Drawing Title
Proposed Site Plan

Date	Scale
November 2006	1 : 500
Drawn By: CAH	Client Ref:
Drawing Number: L5 / 268 / 03	Revision: