




SOUTH WEST ELEVATION

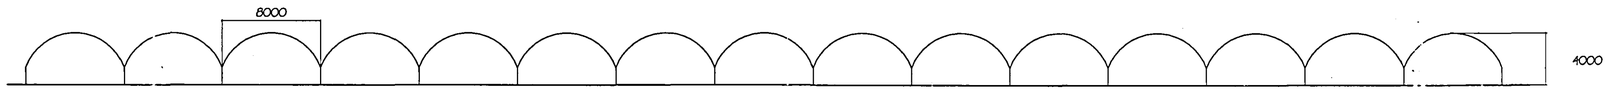

NORTH EAST ELEVATION

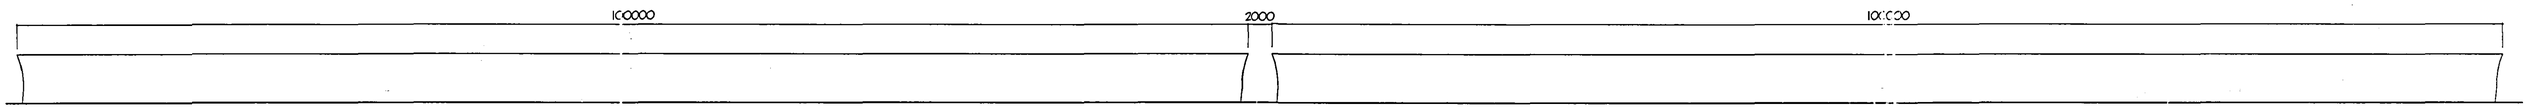


SOUTH EAST & NORTH WEST ELEVATIONS

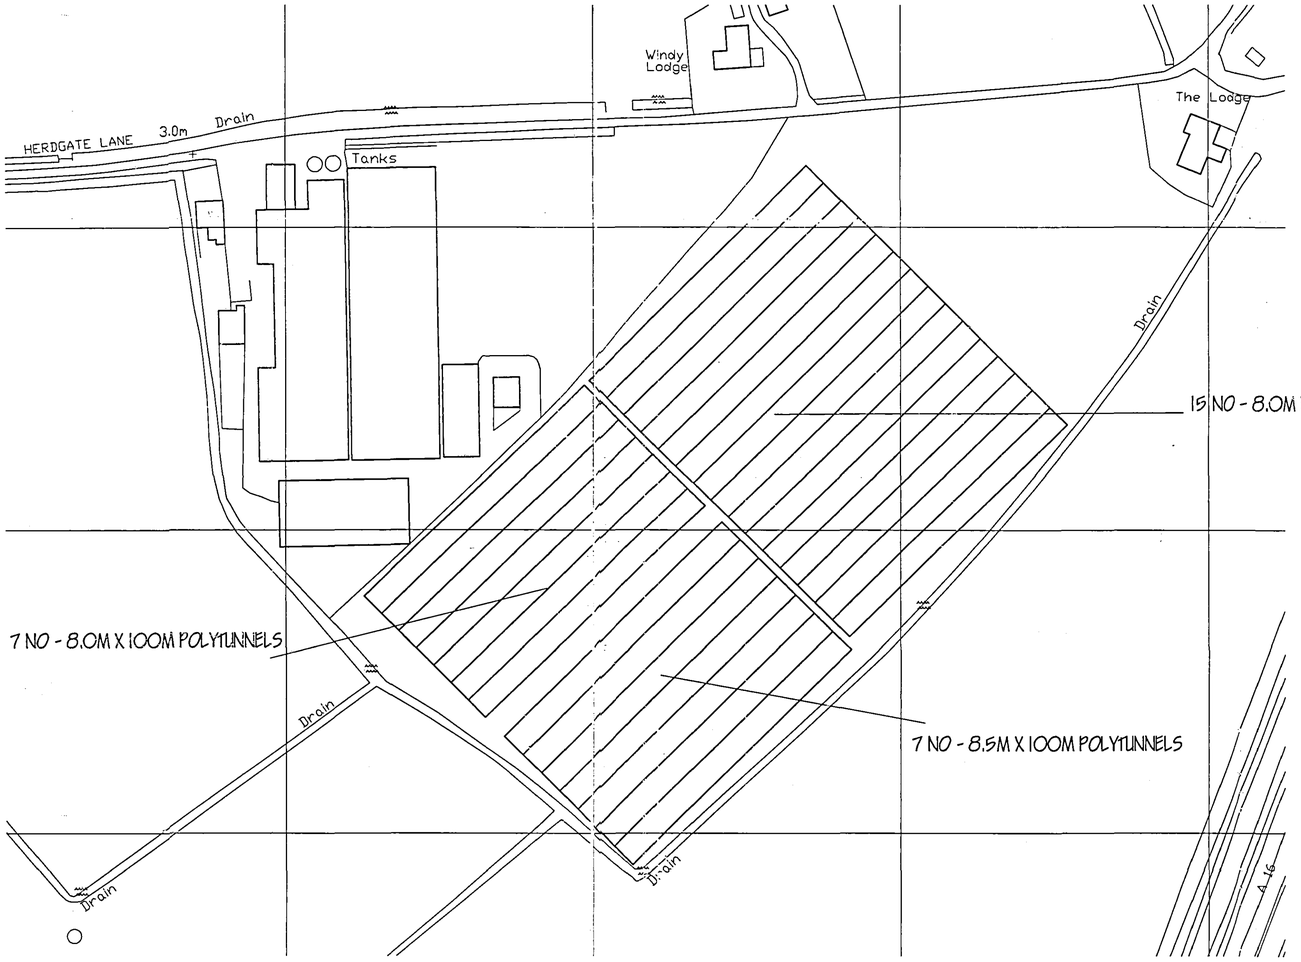

Crown Copyright. All rights reserved. Licence Number 100020449

SITE PLAN - PROPOSED - 1/1000

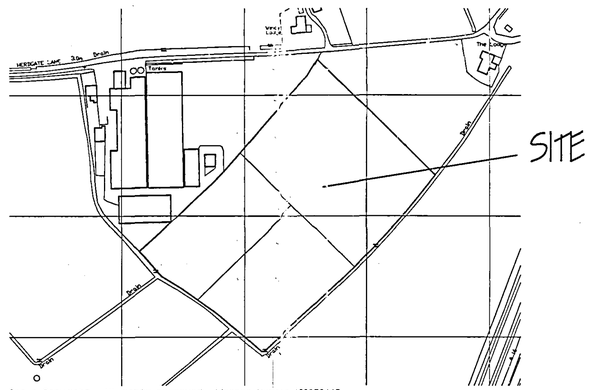

Crown Copyright. All rights reserved. Licence Number 100020449

LOCATION PLAN - 1/2500

SHDC
PLANNING & DEVELOPMENT
21 NOV 2006
Ref. 1602/06

DETERMINED
PLAN

ref.	revision	date

G. R. MERCHANT LTD.
B M
LEng AMICE FIWO
ARCHITECTURAL, STRUCTURAL AND LAND DRAINAGE CONSULTANTS
4 Wright's Mews
12A Park Road, Holbeach,
Spalding, Lincs. PE12 7EH
Tel: 01406 420000
Fax: 01406 422744
E-Mail: gr.merchant@btconnect.com

Project
PROPOSED SPANISH POLYTUNNELS
HONEFIELD NURSERIES
HERDGATE LANE
PINCHBECK LINCS

Client
POPLAR GROWERS LTD

Drawing
SITE & LOCATION PLANS
FLOOR PLANS & ELEVATIONS

Job Ref.	Drawing No.
1262-05	05
Date	Drawn
OCT 06	SLH

Scales
1/250 & AS INDICATED

DO NOT SCALE FROM THIS DRAWING

This drawing is copyright and may not be altered or traced, photographed or used for any other purpose other than that for which it is issued. The General Contractor is to check all dimensions on site and report any discrepancies to the Architect. All details shown on this drawing including foundations are based upon typical site conditions assumed for the area. No responsibility can be accepted for any normal conditions which may be discovered during construction unless reported to the Architect so that design amendments may be considered. Trial hole surveys are recommended to be carried out by the client to establish specific site conditions before foundation work is undertaken. This drawing is for use in the amount of information contained and as such purport to or obtain a full specification of the works. It is solely for the purpose of obtaining Plan ning / Building Regulation approval. This drawing in whole or in part is not to be used as a contract document alone. The works will not be supervised or inspected on site by G R Merchant and or any representative the reof. It is the client or their appointed agents responsibility to control workmanship, substitution of materials, adherence to specifications, variations to contract and all materials to be new unless otherwise stated and all components and materials etc. to be used fitted and installed etc. in strict accordan ce with manufacturers instruction and relevant code of practice. Materials shall conform to appropriate British standard specification or BBA certificate or European code equivalent. The Employer / Client shall ensure that the assessed contractor is conversant with and scope of measures necessary to achieve compliance with Health and Safety legislation for Building sites and Work places. The Employer / Client is advised that should the works need to comply with the Construction Design and Management Regulations an inspec ident Planning Supervisor will be required. The works shall comprise of all that is shown on the drawing and details. Work that may not so officially be known but may be reasonably inferred as necessary to carry out the works shall be deemed to be included. It is the plot / land owners responsibility to be aware of the Party Wall etc. / 1996 when building in close proximity to adjoining neighbors boundaries.