
| LEGEND | | PRODUCT CODE |
|---|---|---|
| | 3no. 250w SON LIGHT FITTING MOUNTED ON 1MM GALVANISED COIL MTL | THORN CITEA W.C. W 250W LAMP |
| | [illegible] | [illegible] |
| LC6 | LIGHT FITTING REF. 'C' LIGHTING [illegible] | |

| No | DATE | REVISION |
|---|---|---|

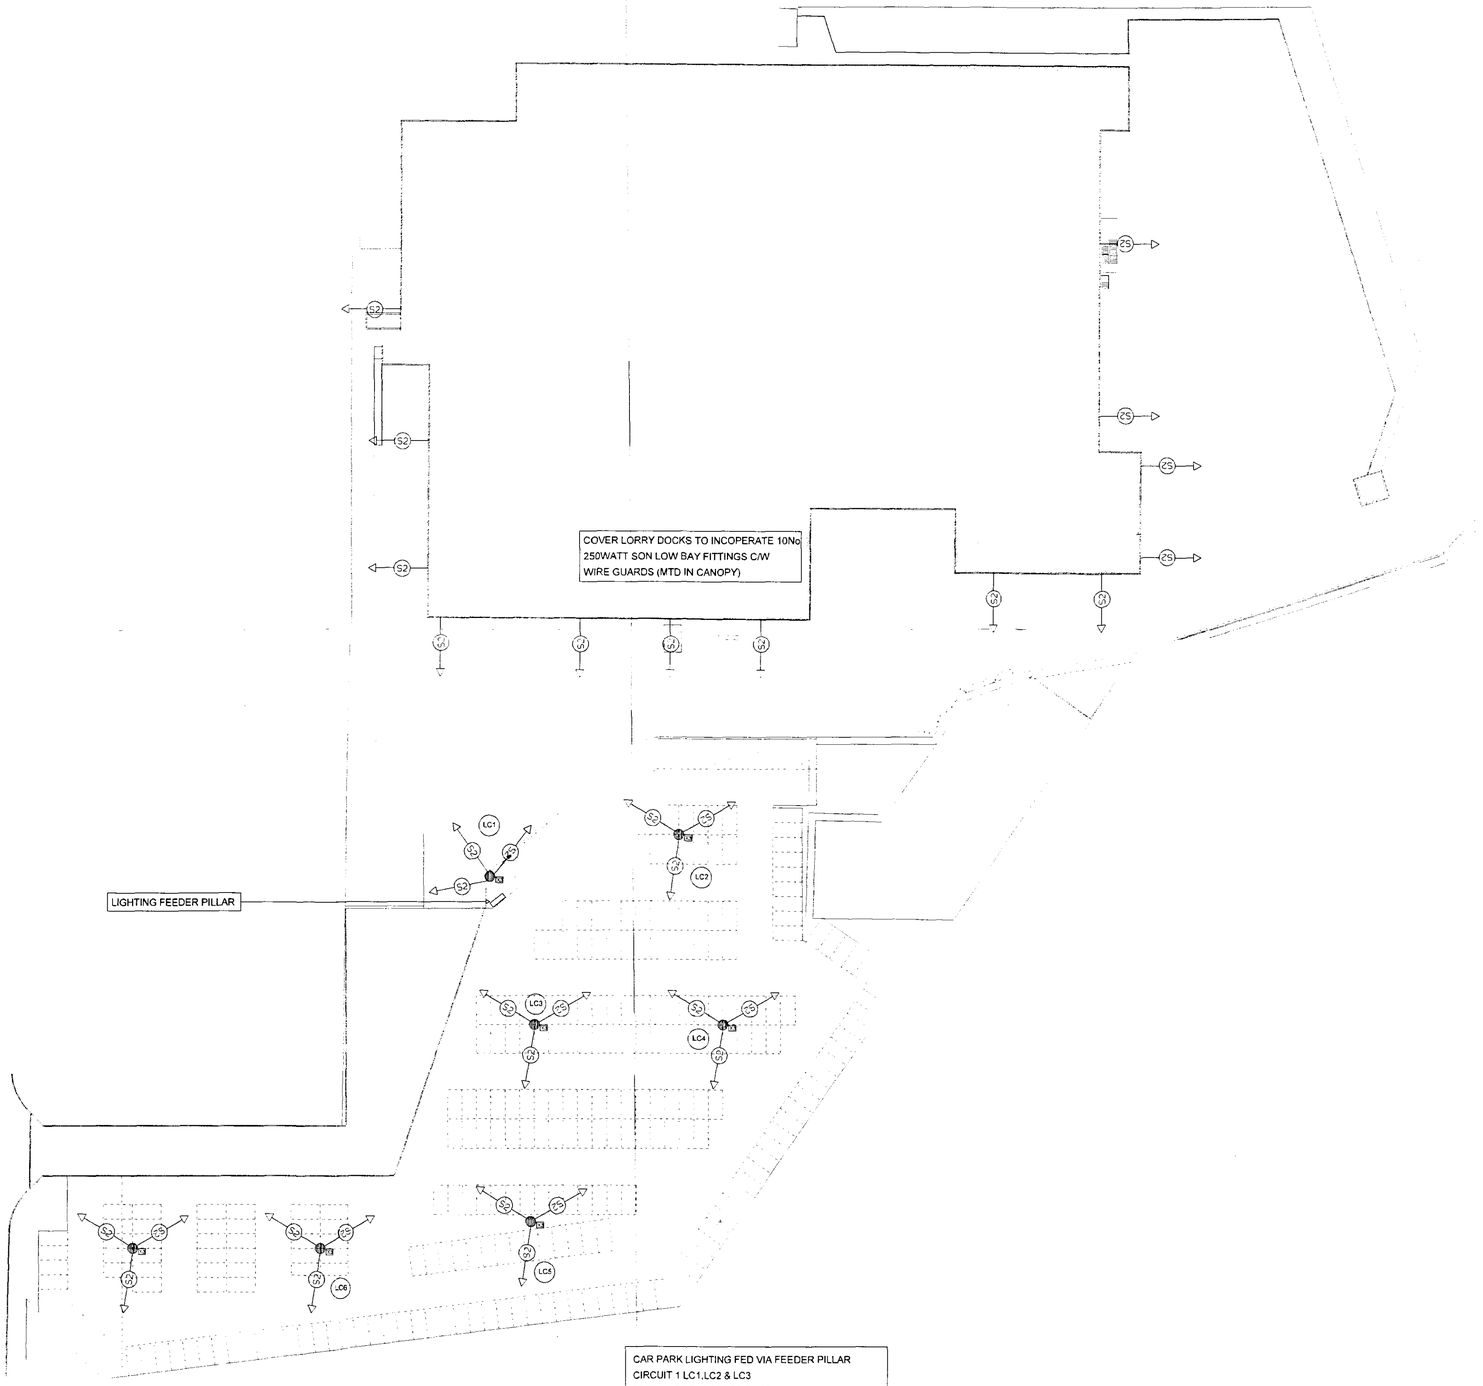


CAR PARK LIGHTING FED VIA FEEDER PILLAR
CIRCUIT 1 LC1,LC2 & LC3
CIRCUIT 2 LC4,LC5,LC6 & LC7

COLUMNS LC2, LC5 & LC7 TO INCOPERATE AMMONIA BEACON WARNING MODULE. TO BE CO-ORDINATED WITH PITTS WILSON FIRE

1635/02

DETERMINED PLAN

FOR APPROVAL


PITTS WILSON ELECTRICAL
ELECTRICAL ENGINEERING CONTRACTORS

PITTS WILSON ELECTRICAL LIMITED
CUTLER HOUSE, WAKEFIELD ROAD
BRADFORD BD4 7LU
TEL : (01274) 771100
Fax : (01274) 771188
EMAIL : contracts@pitts-elec.co.uk


CLIENT
Woodhead Brothers

SPALDING ABATTOIR EXTENSION

ARCHITECT
Sidebottom Richardson Cheng Ltd

TITLE
External Lighting Layout/Site Plan

| | | | |
|---|---|---|---|
| DRAWN | M.D.W | Cad File | |
| CHECKED | P.Barrett | | |
| DATE | 10/10/2007 | Drawing No | Rev |
| SCALE | 1:500@A1 | P07045/A/01 | |


PDF Creator - PDF4Free v2.0 http://www.pdf4free.com