
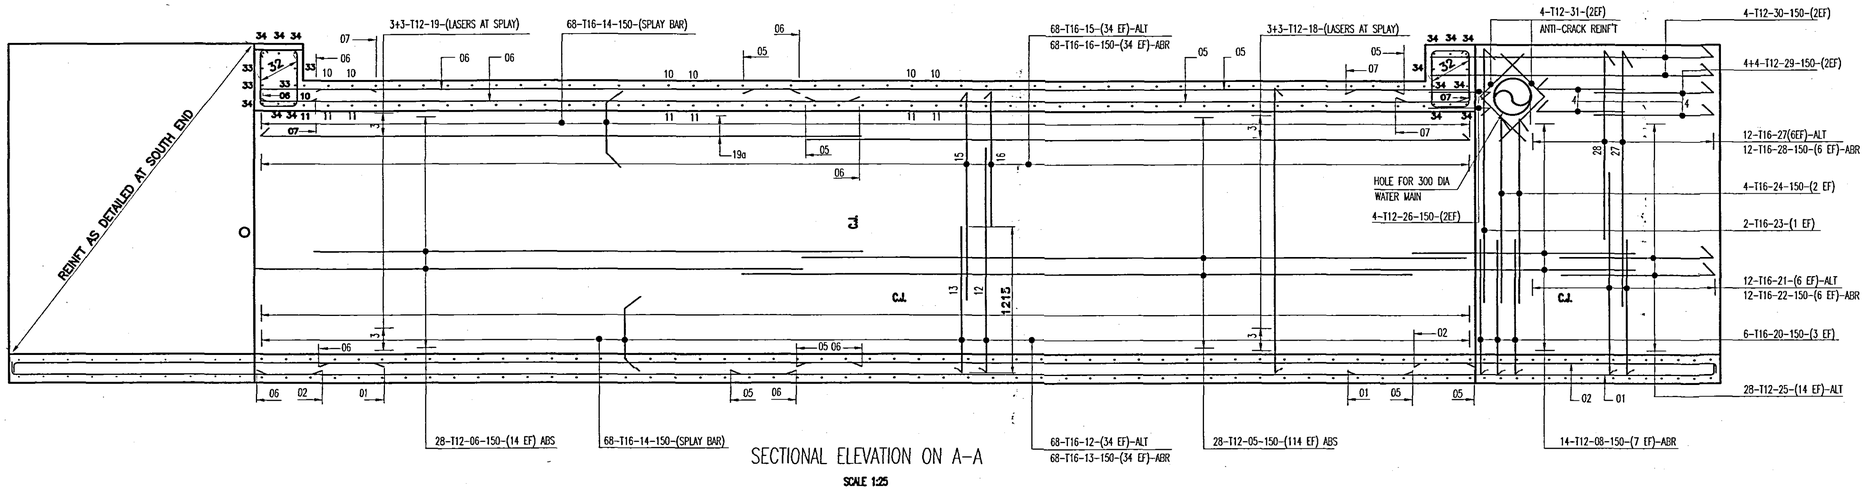



SECTIONAL ELEVATION ON A-A

SCALE 1:25

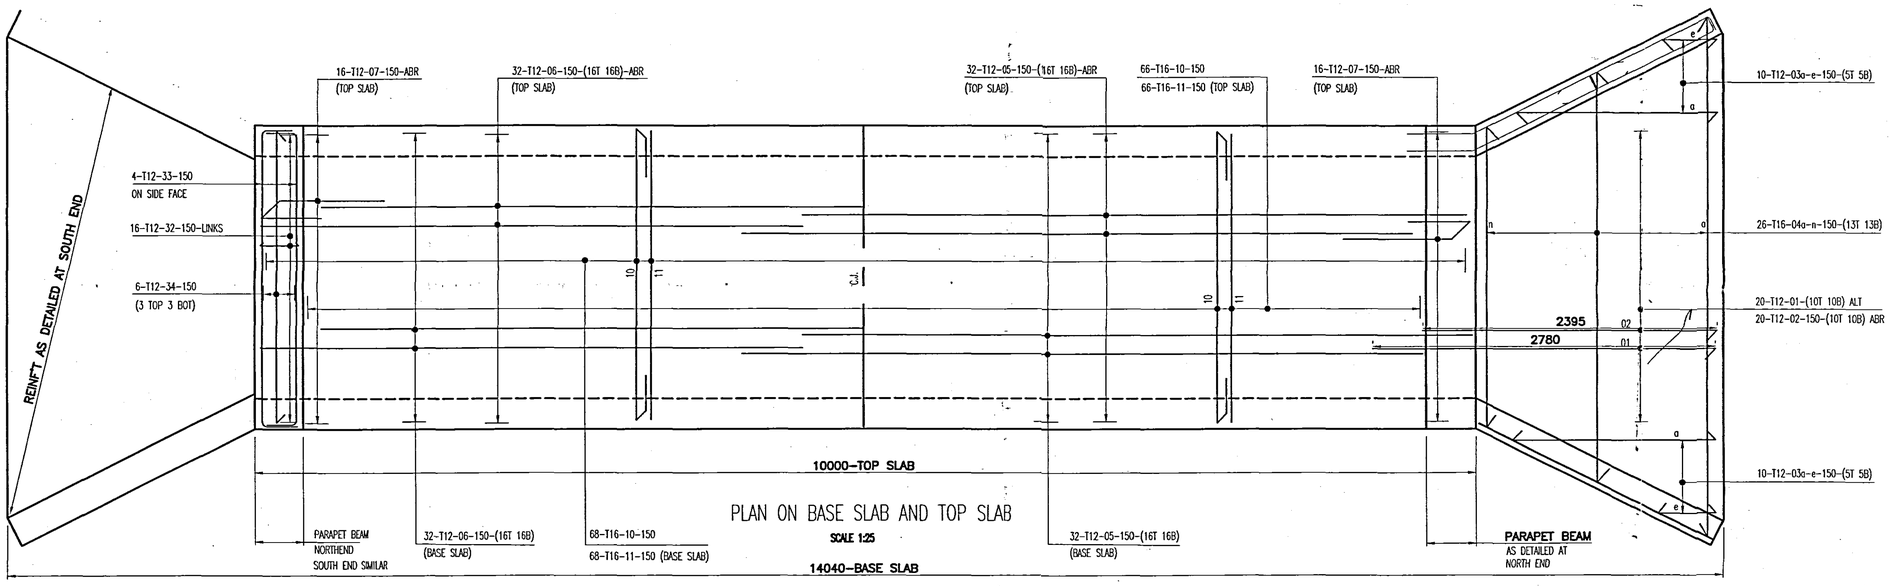


PLAN ON BASE SLAB AND TOP SLAB

SCALE 1:25

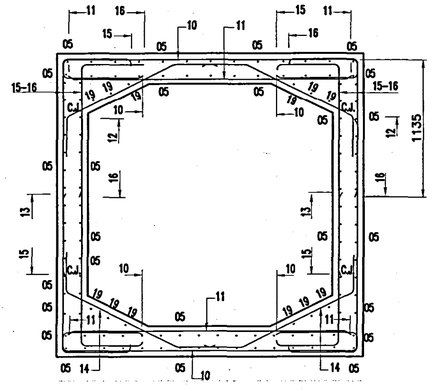


SECTION B-B

SCALE 1:25

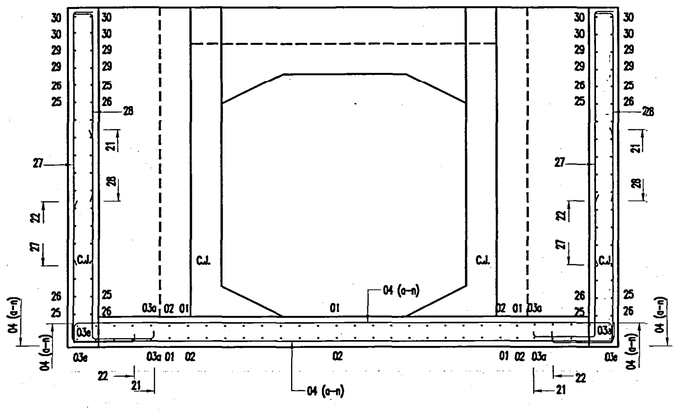

SECTION C-C

SCALE 1:25

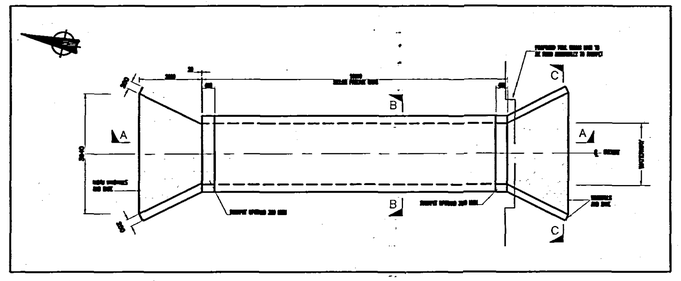

KEY PLAN

SCALE 1:50

SHDC
Planning & Development
0 4 DEC 2006
Ref: 1666/06

GENERAL NOTES

This drawing should not be scaled. Dimensions to be verified on site.
Any discrepancies should be referred to the Engineer prior to work being put in hand.

This drawing is the property of Waterman Civils, and the drawing is issued on the condition that it is not copied reproduced, retained or disclosed to any unauthorised person, either wholly or in part without the consent in writing of
Waterman Civils Limited
Pickfords Wharf, Clink Street, London SE1 9DG t 020 7928 7888 f 020 7902 0992

NOTES:

1. THIS DRAWING TO BE READ IN CONJUNCTION WITH GENERAL ARRANGEMENT DRG. SA-97-001-A AND SITE LAYOUT DRG. NO. WC-SA-93-001-A
2. DO NOT SCALE THIS DRAWING
3. REINFORCEMENT SHALL BE GRADE 460 IN ACCORDANCE WITH BS.4449.
4. NOMINAL COVER TO REINFORCEMENT TO BE 50mm.
5. MINIMUM LAP LENGTHS TO BE PROVIDED ARE AS FOLLOWS
   - T12 – 400 mm
   - T16 – 550 mm
6. READ WITH BENDING SCHEDULE 35634-002 SHEETS 1 & 2
7. ABBREVIATIONS:-

ALT	ALTERNATELY PLACED
EF	EACH FACE
ABR	ALTERNATE BAR REVERSED
ABS	ALTERNATE BAR STAGGERED
T	TOP
B	BOTTOM

Rev	Date	Description	By
B1	24.11.06	NOTES AMENDED	SSR
B	20.11.06	DETAIL DESIGN	SSR

Amendments

Project: SOUTH HOLLAND HOSPITAL CULVERT

Title: REINFORCEMENT DETAILS

Client: LINCOLNSHIRE NHS TRUST

Watkins Gray International (WGI)

DETERMINED PLAN

Waterman Civils
Consulting Engineers
Stratford Court Cranmore Boulevard Solihull B90 4QT
t 0121 733 7799 f 0121 733 9629
mail@waterman-group.co.uk www.waterman-group.co.uk

Drawing Status: DETAIL DESIGN

Designed by	SW	Checked by	DJR
Drawn by	SSR	Date	10. 11. 06
Scales	AS SHOWN (work to figured dimensions only)		
Project file	35634		
Computer File No	35634-002		

Publisher	Zone	Category	Number	Revision
C	SA	97	002	B1