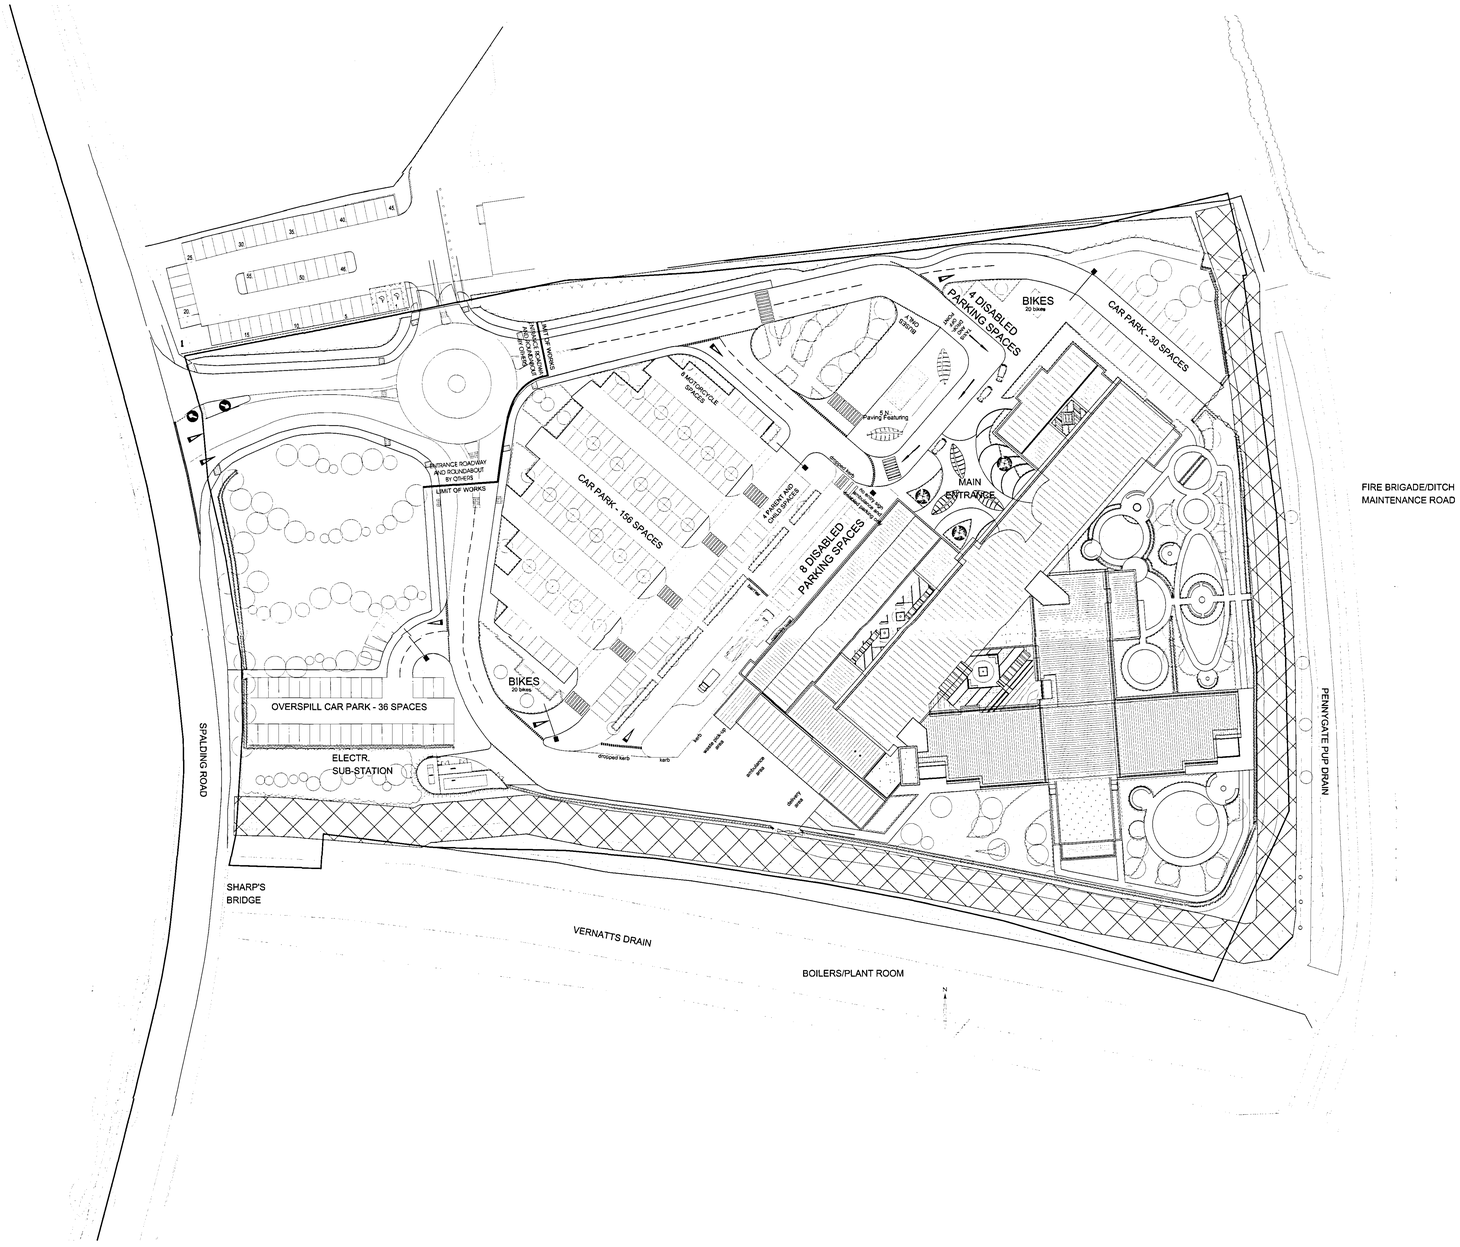


consultants

notes

rev	date	by	app.	description
1	21.12.2005	OG	GB	GENERAL SCHEME AMENDMENTS
2	13.01.2006	OG	GB	GENERAL REVISIONS INCLUDING SOUTH WING REPLAN
3	13.02.2006	OG	GB	SITE PLAN FOOTPRINT ON REVISED SURVEY FOR COORDINATION
4	24.04.2006	OG	GB	SITE PLAN AMENDED TO ADJUST LIMIT OF WORKS TO WITHIN THE 8 METRE BYLAW ZONE. ROADS CORRECTIVE TO ROUNDABOUT ADJUSTED
5	09.03.2006	OG	GB	LAYOUT REPLANNED AND RE-ORIENTED TO COMPLY WITH DRAINAGE BOARD'S REQUIREMENTS.
6	28.04.2006	OG	GB	MSU AREA AMENDED TO ACCOMMODATE POSSIBLE OF SURGERY ABOVE. ROAD IN FRONT SHIFTED BY 0.5M. WASTE COMPOUND ADDED.
7	05.07.2006	MK	KS	LIMIT OF WORKS SHOWN
8	21.07.2006	MLA	RAM	RWC SHELTER MOVED. FUEL STORAGE SHOWN ON THE ROOF PLAN.
9	21.11.2006	MK	AM	SITE BORDER LINE, LANDSCAPE PLAN AMENDED,ADDITIONAL 4 PARKING SPACES ADDED.
10	22.11.2006	MK	AM	SITE BOUNDARY AMENDED,FOOTPATH REVISED FROM THE MAIN CARPARK AREA.
11	08.02.2007	MK	AM	NUMBER OF PARKING SPACES CORRECTED TO SHOW 1543

location

WGJ
Watkins Gray International LLP Architects
Colechurch House, 1 London Bridge Walk, LONDON, SE1 2SX
tel. 020 7940 8400 fax. 020 7940 8444 mail@wgj.co.uk

Project Title
SOUTH HOLLAND COMMUNITY HOSPITAL
LINCOLNSHIRE

Drawing Title
SITE PLAN

Drawn	Checked by	Scale
OG	GB	1:500
Issue	Plan	Date
–	–	25/11/05
Project No.	Drawing No.	Revision
104030.3	A001	11

DO NOT SCALE USE FIGURED DIMENSIONS ONLY