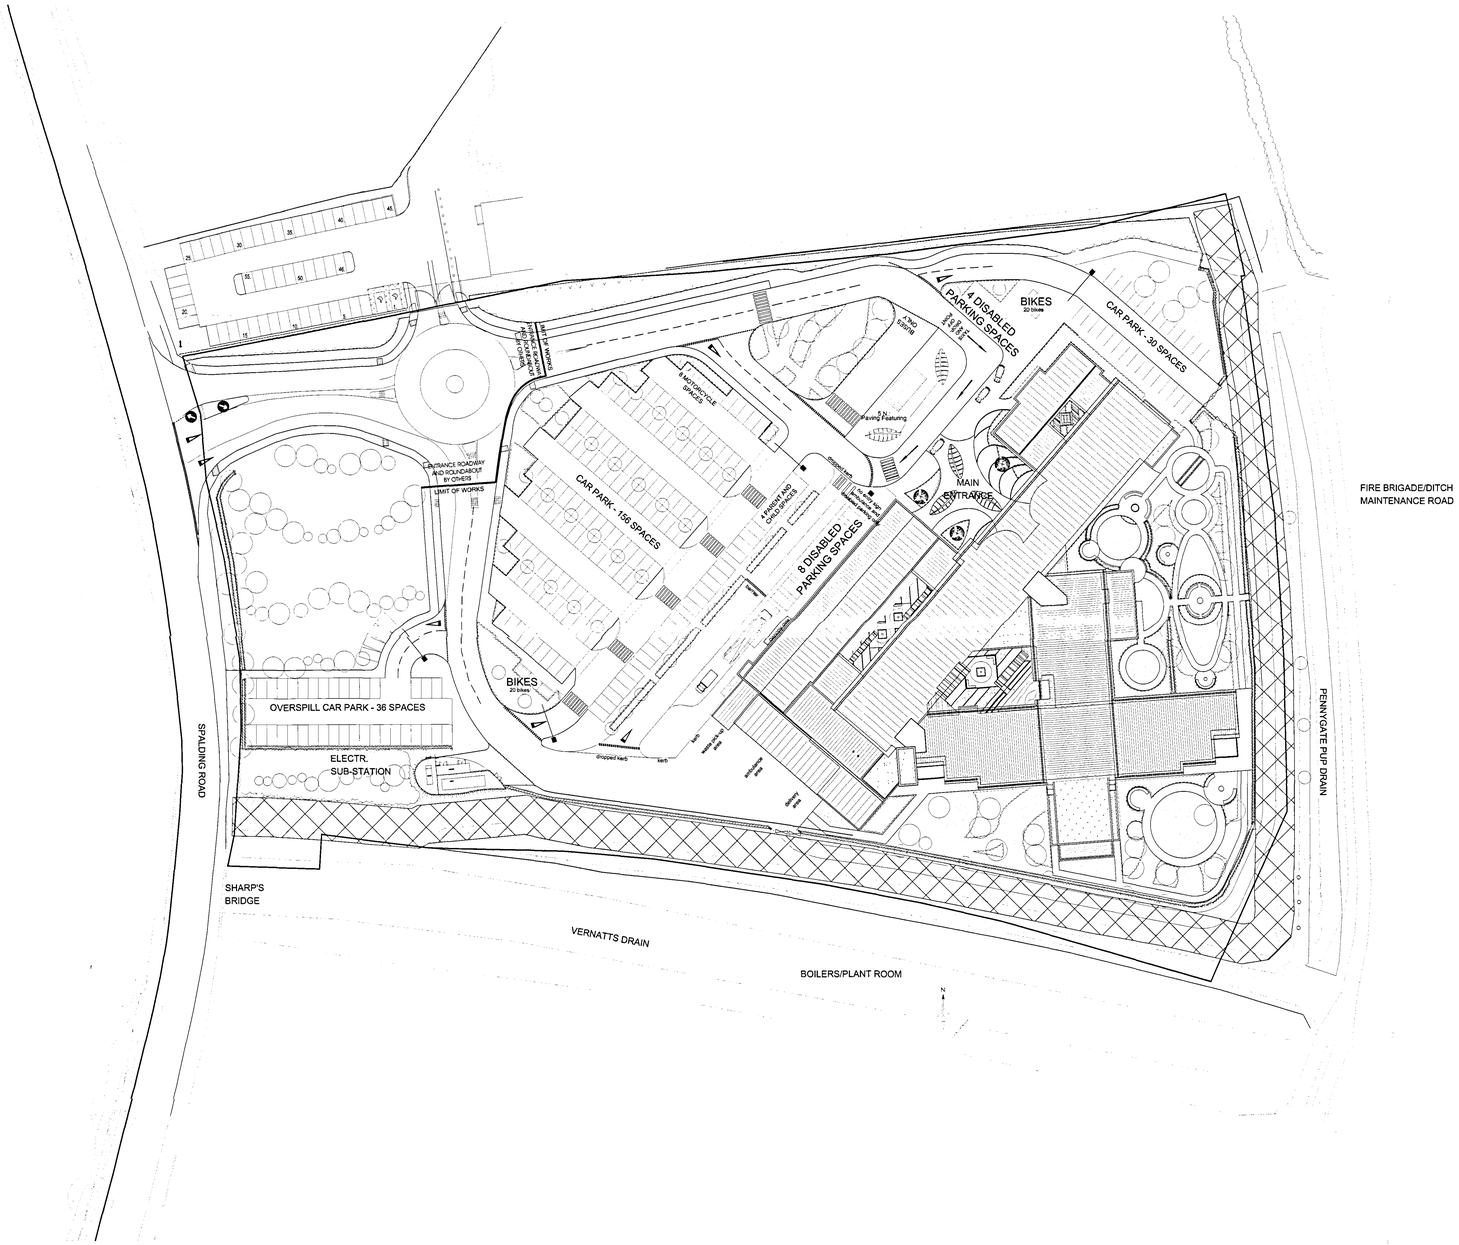


consultants

notes

rev	date	by	app.	description
1	21.12.2005	OG	GB	GENERAL SCHEME AMENDMENT
2	12.01.2006	OG	GB	GENERAL REVISIONS INCLUDING SOUTH WIND REPLAN
3	13.02.2006	OG	GB	GENERAL REVISIONS TO 1A REVISED SURVEY FOR CLARIFICATION
4	14.03.2006	OG	GB	BUILDING AND CAR PARKS REPOSITIONED TO COMPLY WITH THE 8 METRE BYLAW ZONE, ROADS CONNECTING TO ROUNDABOUT ADJUSTED.
5	06.03.2006	OG	GB	LAYOUT REVAMPED AND CO-ORDINATED TO COMPLY WITH DRAINAGE BOARD'S REQUIREMENTS.
6	26.04.2006	OG	GB	MSU AREA AMENDED TO ACCOMMODATE POSSIBLE DP SURVEY ABOVE. ROAD IN FRONT SHIFTED BY 0.5M. WASTE COMPOUND ADDED.
7	05.07.2006	MM	KS	LIMIT OF WORKS SHOWN
8	27.07.2006	MLA	RAK	SITE SHEETED NOTED. FUEL STORAGE SHOWN ON THE ROOF PLAN.
9	21.11.2006	MM	AM	SITE BORDER LINE LANDSCAPE PLAN AMENDED,ADDITIONAL 4 PARKING SPACES ADDED.
10	23.11.2006	MM	AM	SITE BOUNDARY AMENDED,SOUTH REVISED FROM THE MAIN CARPARK AREA.
11	08.02.2007	MM	AM	NUMBER OF PARKING SPACES CORRECTED TO SHOW 1943

location

WGI
Watkins Gray International LLP
Colechurch House, 1 London Bridge Walk, LONDON. SE1 2SX
tel. 020 7940 8400 fax. 020 7940 8444 mail@wgi.co.uk
Architects

Project Title
SOUTH HOLLAND COMMUNITY HOSPITAL
LINCOLNSHIRE

Drawing Title
SITE PLAN

Drawn	Checked by	Scale
OG	GB	1:500
Issue	Plan	Date
–	–	25/11/05
Project No	Drawing No	Revision
104030.3	A001	11

ALL RIGHTS RESERVED
DOC. STORAGE
SAVED AS
SHEET SIZE