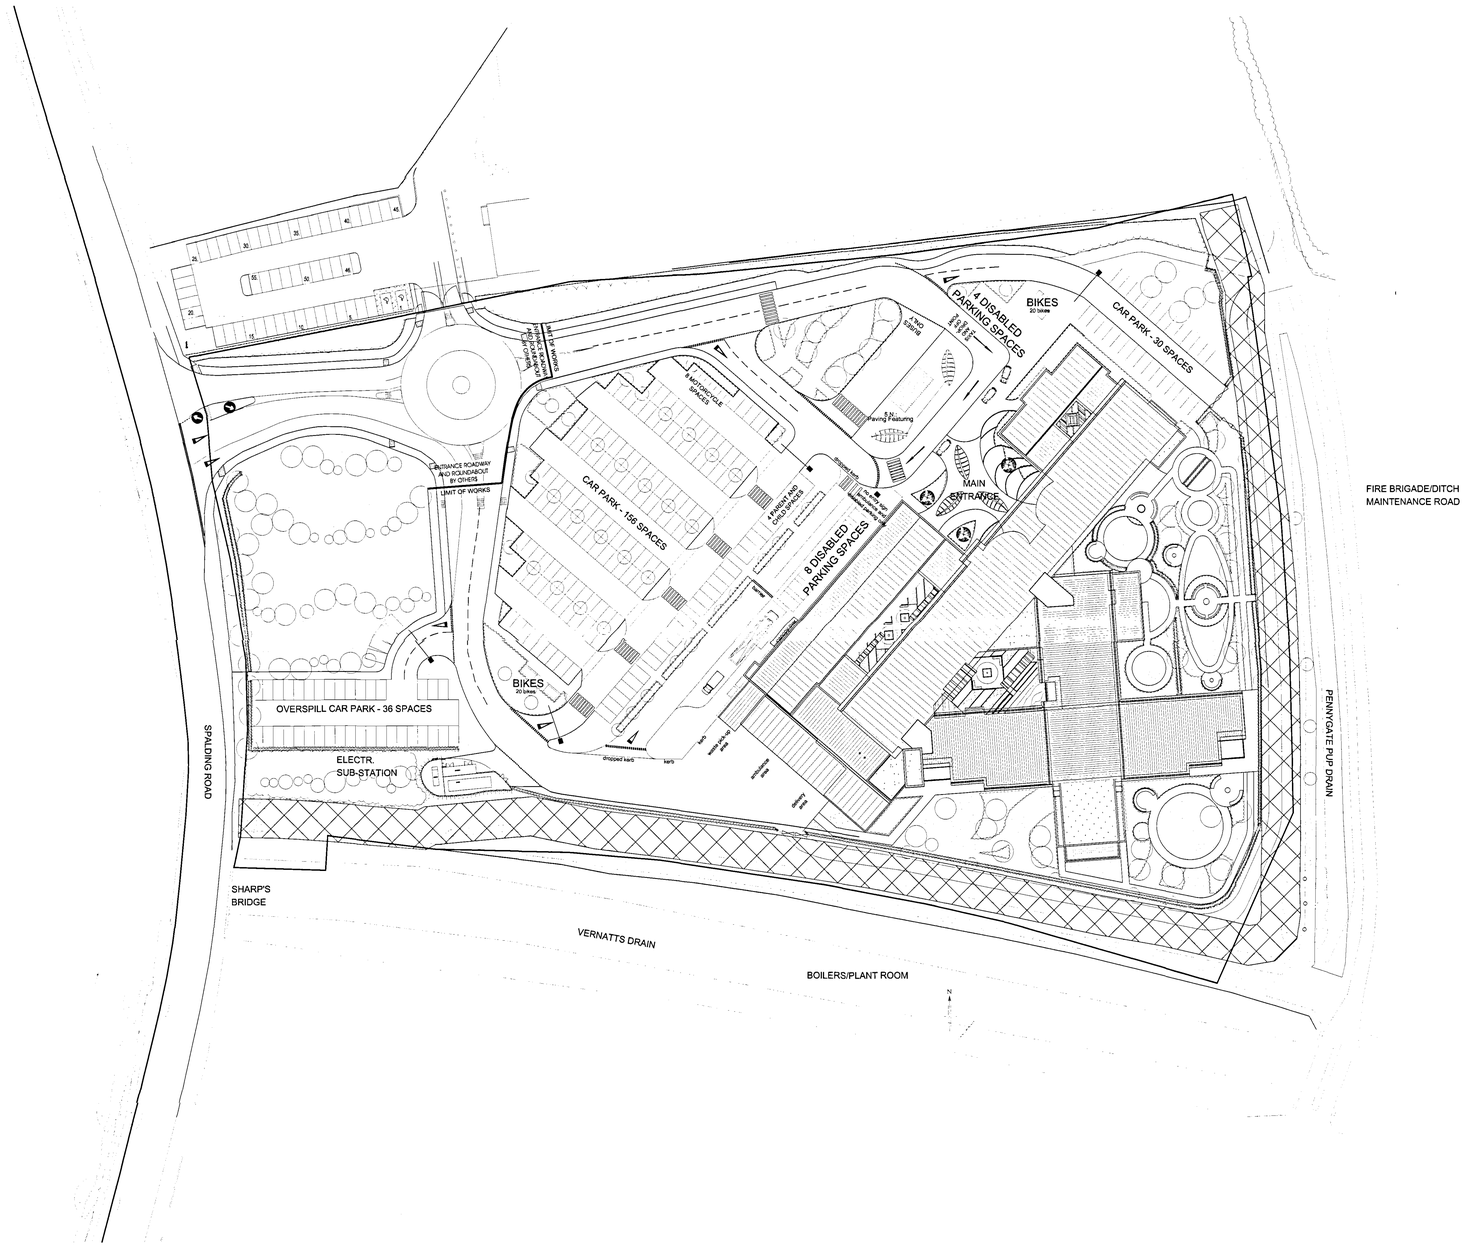


consultants

notes

rev.	date	by	app.	description
1	20.12.2005	GB		GENERAL SCHEME AMENDMENT
2	23.01.2006	GB		GENERAL REVISIONS INCLUDING SOUTH WING REPLAN
3	13.02.2006	GB		SITE PLAN POSITIONED ON REVISED SURVEY FOR COORDINATION
4	24.02.2006	GB		BUILDING AND CAR PARKS REPOSITIONED TO COMPLY WITH THE 9 METRE BYELAW LINE. ROAD CONSTRAINTS - ROUNDABOUT ADJUSTED
5	09.03.2006	GB		SITE LEVELS AMENDED AND CONTOURS ADDED TO COMPLY WITH DRAINAGE BOARD'S REQUIREMENTS
6	28.04.2006	GB		MSU AREA AMENDED TO ACCOMMODATE POSSIBLE DP SURGERY ABOVE. ROAD IN FRONT SHIFTED BY 0.5M. PAVED CONFIGURATION AMENDED
7	05.07.2006	MW	KS	LIMIT OF WORKS SHOWN
8	21.07.2006	MW	KS	SPHS SHELTER MOVED. FUEL STORAGE SHOWN ON THE ROOF PLAN.
9	21.11.2006	MW	AM	SITE BORDER LINE, LANDSCAPE PLAN AMENDED,ADDITIONAL 6 PARKING SPACES ADDED.
10	22.11.2006	MW	AM	SITE BOUNDARY AMENDED,FOOTPATH REMOVED FROM THE MAIN CARPARK AREA.
11	08.02.2007	MW	AM	NUMBER OF PARKING SPACES CORRECTED TO SHOW 194#

location

WGI
Watkins Gray International LLP — Architects
Colechurch House, 1 London Bridge Walk, LONDON, SE1 2SX
tel. 020 7940 8400 fax. 020 7940 8444 mail@wgi.co.uk

Project Title
SOUTH HOLLAND COMMUNITY HOSPITAL
LINCOLNSHIRE

Drawing Title
SITE PLAN

Drawn	Checked by	Scale
OG	GB	1:500
Issue	Page	Date
—	—	25/11/05
Project No.	Drawing No.	Revision
104030.3	A001	11

DO NOT SCALE USE FIGURED DIMENSIONS ONLY