
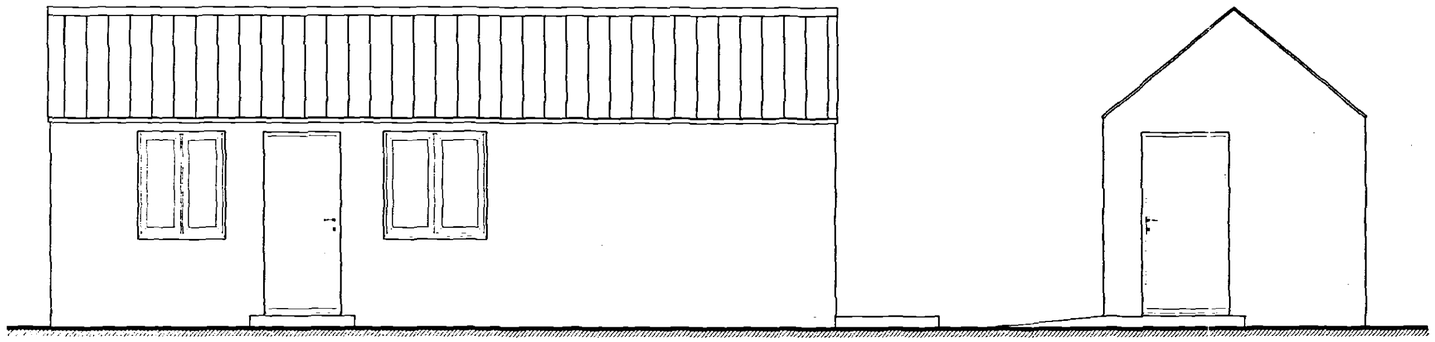



FRONT ELEVATION

SIDE ELEVATION

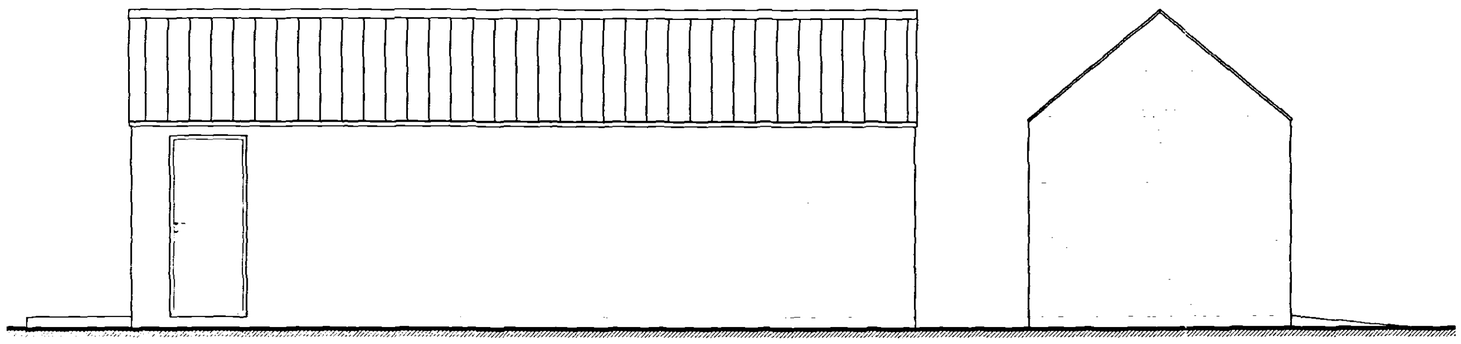

REAR ELEVATION

SIDE ELEVATION

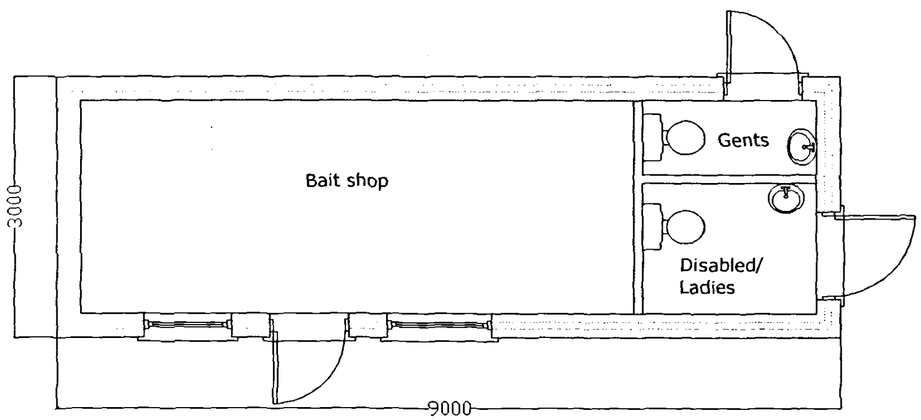

FLOOR PLAN

THIS DRAWING HAS BEEN PRODUCED FOR OBTAINTING PLANNING PERMISSION ONLY AND SHOULD NOT BE USED FOR ANY OTHER PURPOSE.

SHDC
PLANNING & DEVELOPMENT
- 7 DEC 2005
Ref. 1675/05

DRAWING
0 2 DEC 2005
ISSUED

Rev.	By	Notes	Date
-	-	-	-

rdc THE ROBERT DOUGHTY CONSULTANCY LIMITED
TOWN AND COUNTRY PLANNING-LANDSCAPE ARCHITECTURE
32 High Street, Helpringham, Sleaford, Lincolnshire, NG34 0RA
Tel (01529) 421846 Fax: (01529) 421358
Website www.rdc-landplan.co.uk
E mail: admin@rdc-landplan.co.uk

Client: Mr M Yould

Project: Fishing Lake, Clay Drove, Pode Hole, Spalding

Drawing title: Bait Shop Design Sheet

Job No.	Drawing No.	Rev.	Drawn
718-3	DS01		KTC

Scale	Date	Checked
1:50	26-10-05	

DO NOT SCALE from this drawing. All measurements should be checked against on site conditions and any discrepancies should be brought to the attention of the Robert Doughty Consultancy.