
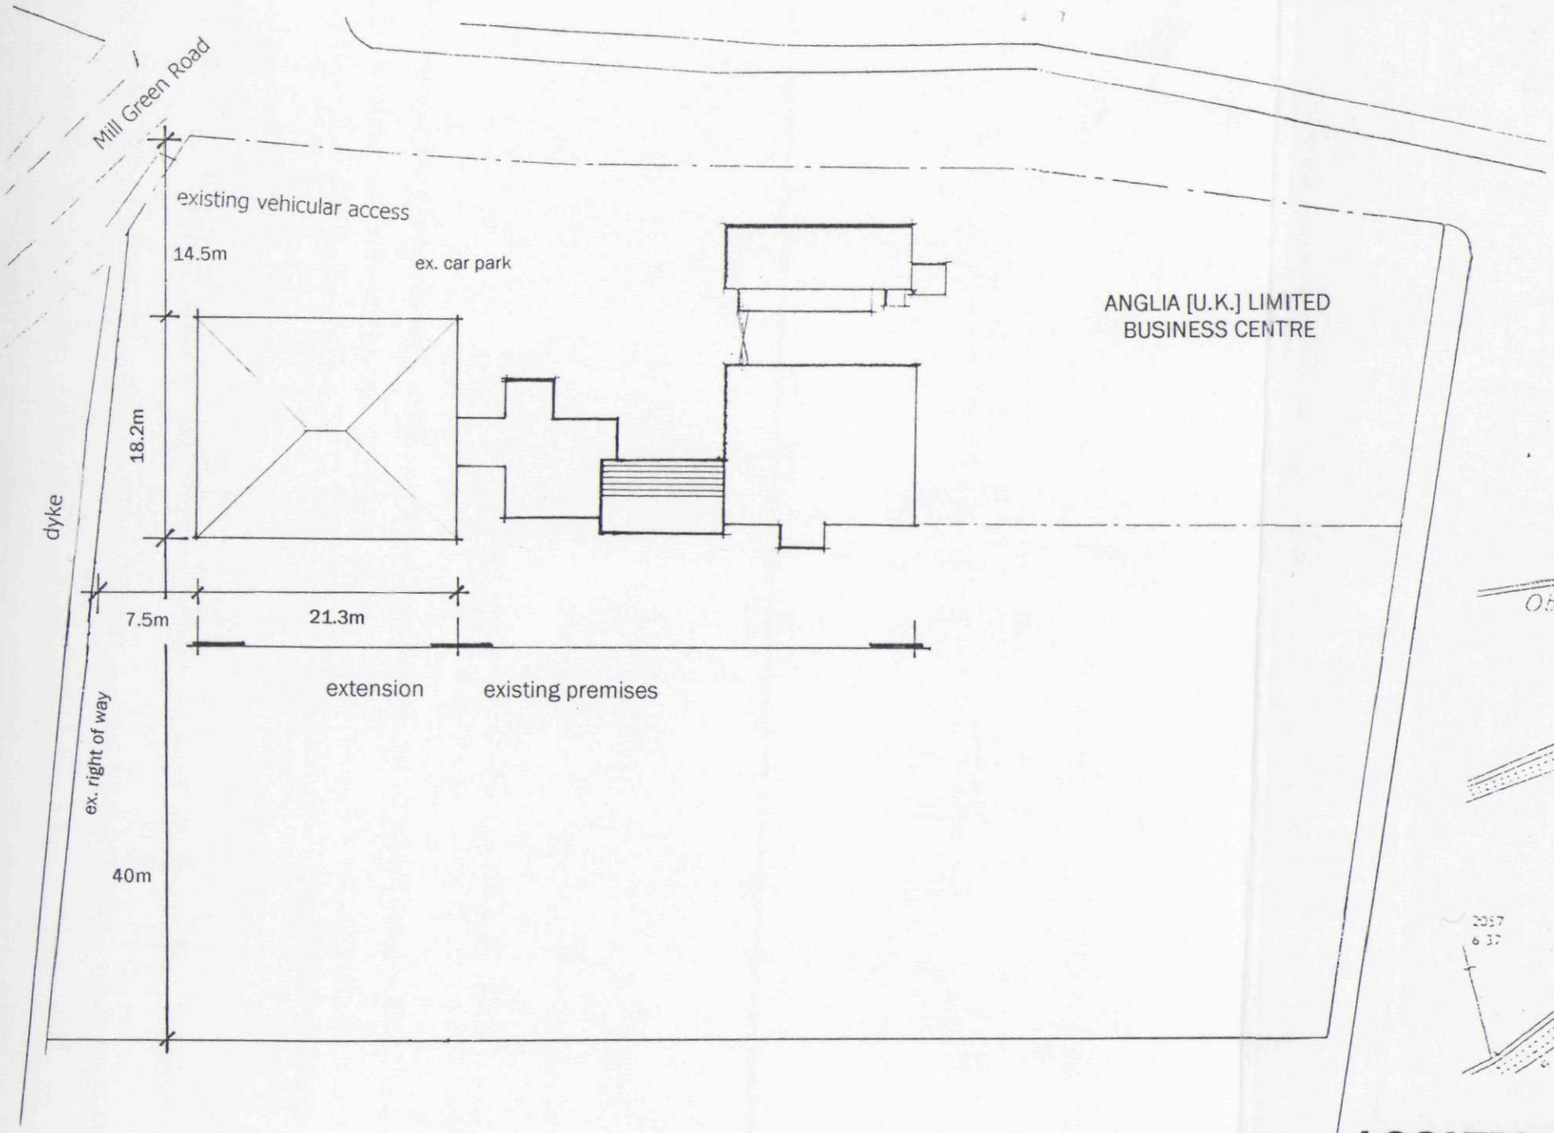



SITE LAYOUT PLAN

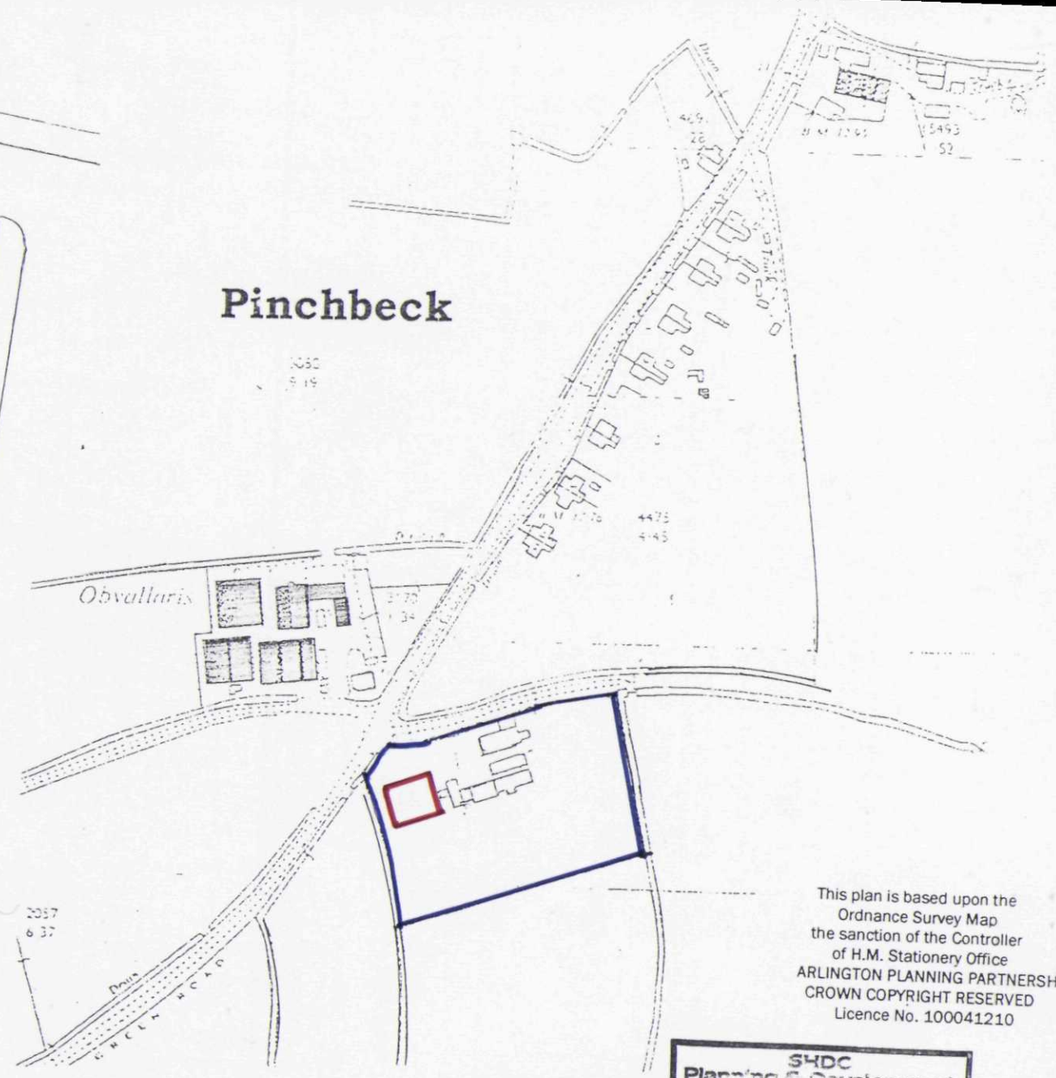

This plan is based upon the Ordnance Survey Map with the sanction of the Controller of H.M. Stationery Office
ARLINGTON PLANNING PARTNERSHIP
CROWN COPYRIGHT RESERVED
Licence No. 100041210

SHDC
Planning & Development
29 DEC 2004
Ref: 1686/04

LOCATION PLAN

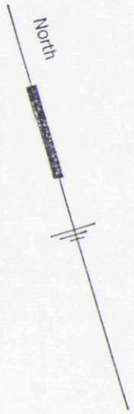

© THIS DRAWING IS COPYRIGHT

Client
ANGLIA [U.K.] LTD

Proposal
EXTENSION TO EXISTING OFFICES

Location
ANGLIA BUSINESS CENTRE
MILL GREEN ROAD PINCHBECK
SPALDING PE11 3PU

Drawing
SITE PLAN & LOCATION PLAN

Scale
1/2500 1/500

Date
DECEMBER 2004

Revisions

Drawing No.
1017/24/01

Arlington Planning Partnership
PLANNING AND DESIGN CONSULTANTS
21 SOUTH ROAD . BOURNE . PE10 9JD
TEL: 01778 422589------Fax: 01778 394436