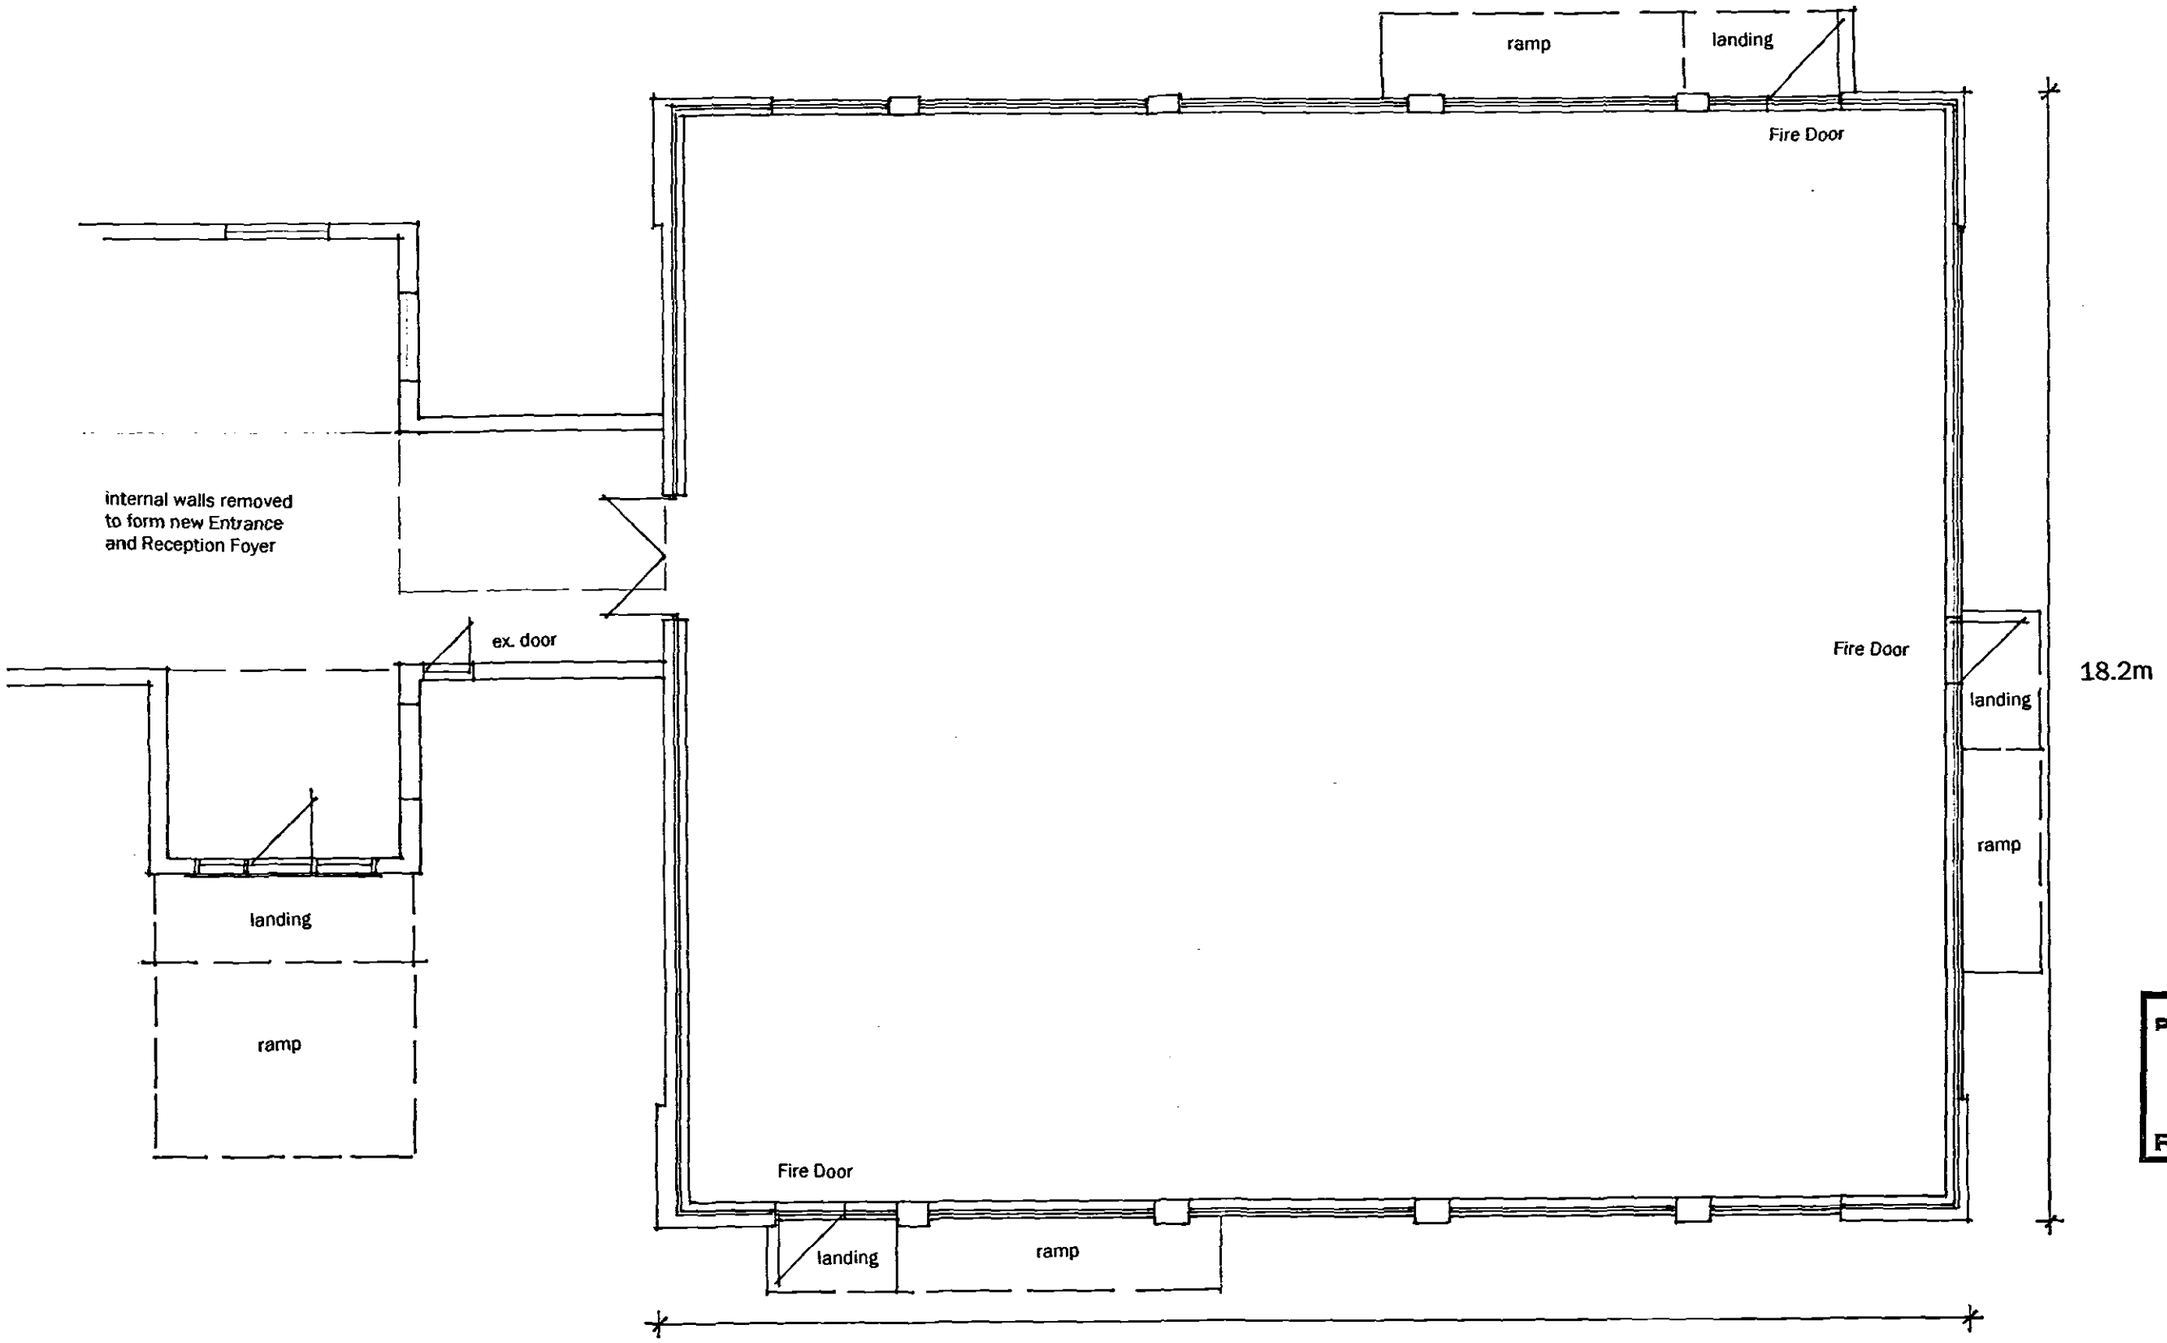


Planning
2 9 DEC 2004
Ref: 1686/04

FLOOR PLAN

© THIS DRAWING IS COPYRIGHT

Client
ANGLIA [U.K.] LTD
Proposal
EXTENSION TO EXISTING
OFFICES
Location
ANGLIA BUSINESS CENTRE
MILL GREEN ROAD PINCHBECK
SPALDING PE11 3PU
Drawing
FLOOR PLAN
Scale
1/100
Revisions
Date
DECEMBER 2004
Drawing No.
1017/24/04