

Only Figured Dimensions to be used.
Do not scale this drawing.
Any discrepancies to be notified to the originator of this drawing immediately.
If in doubt, ask.
Copyright is reserved by them and the drawing is issued on the conditon that it is not copied, reproduced, retained, or disclosed to any unauthorised person, either wholly or in part without consent.

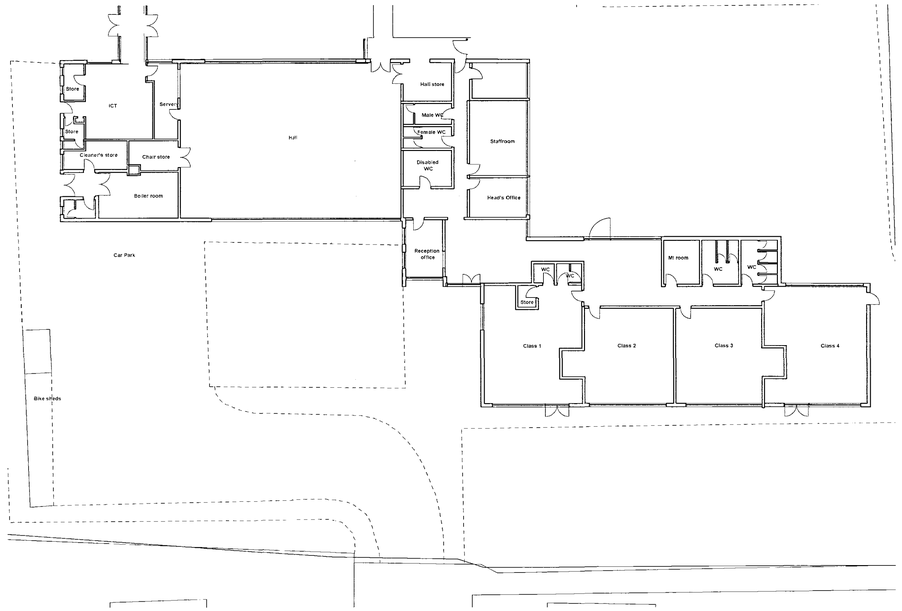

Existing floor plan Scale 1:200

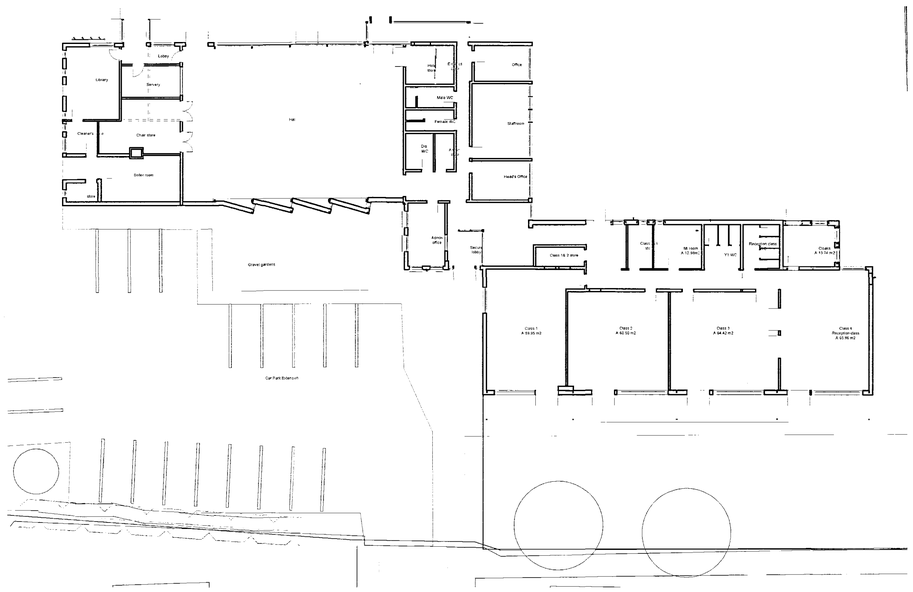

Proposed floor plan Scale 1:200



Site location plan Scale 1:2000

SHDC
PLANNING & DEVELOPMENT
12 DEC 2006
Ref. 1713/06

Rev.	Date	Description	By	Chk'd

HBS Business Services
Mill House
Brayford Wharf North
Lincoln, LN1 1YT

Tel: 01522 836836
Fax: 01522 516050
Web: www.hbs.uk.com

Client
Lincolnshire County Council

Project
Pinchbeck East C of E Primary School
#Field empty#

Drawing Title
Site Location

Drawn By	Checked By
TB	JT

Scale	Date
	Oct 06

Project No.	Drawing No.	Revision
DC/451/0057	01	

Drawing Status
Detail

DETERMINED
PLAN