


Only Figured Dimensions to be used.
Do not scale this drawing.
Any discrepancies to be notified to the originator of this drawing immediately.
If in doubt, ask.
Copyright is reserved by them and the drawing is issued on the condition that it is not copied, reproduced, retained, or disclosed to any unauthorised person, either wholly or in part without consent.

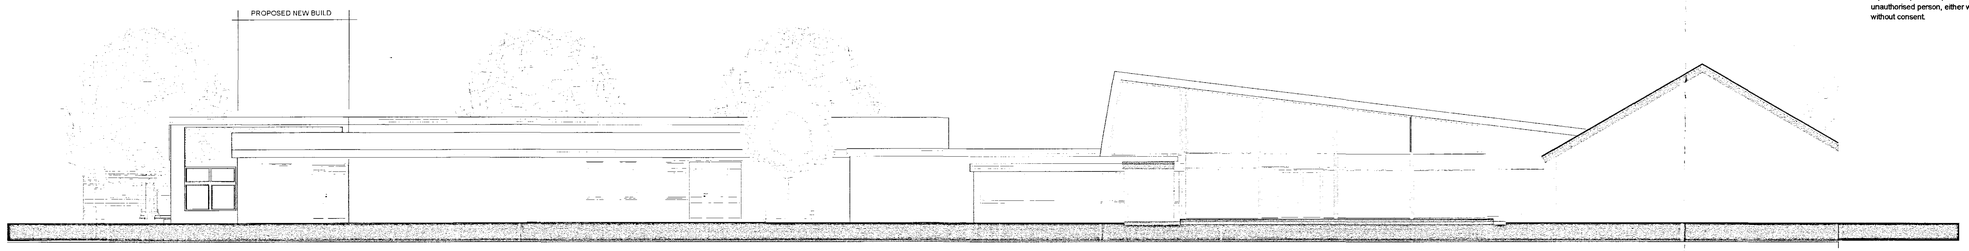



NORTH ELEVATION

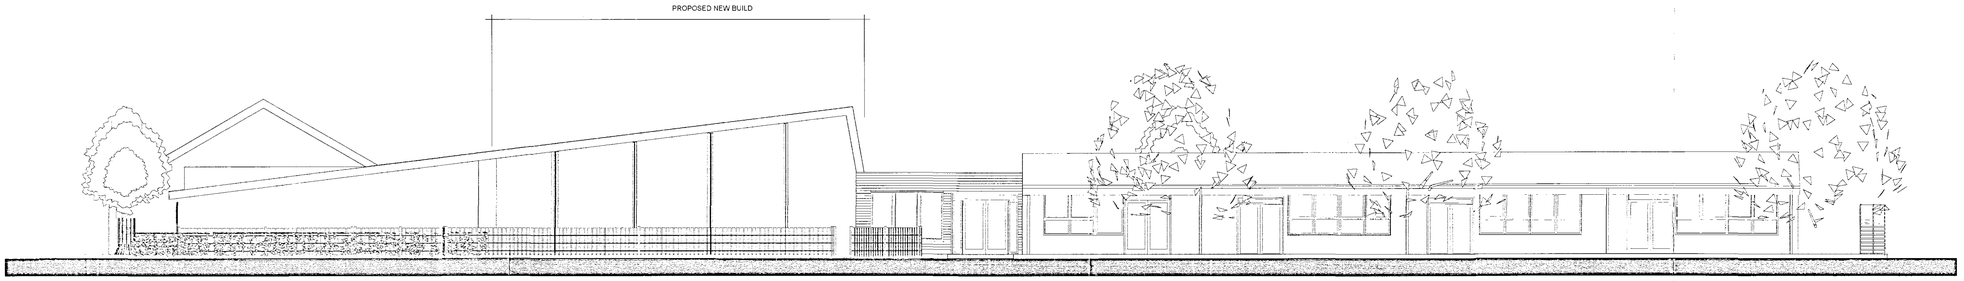


SOUTH ELEVATION

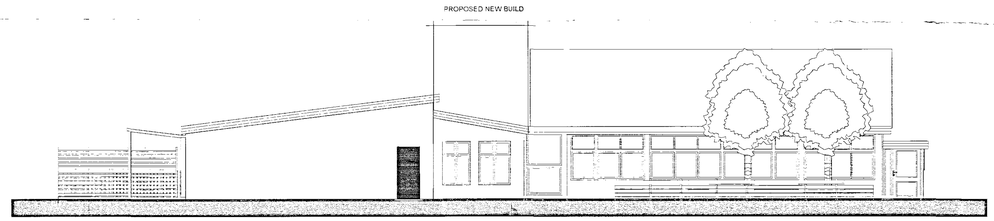




EAST ELEVATION

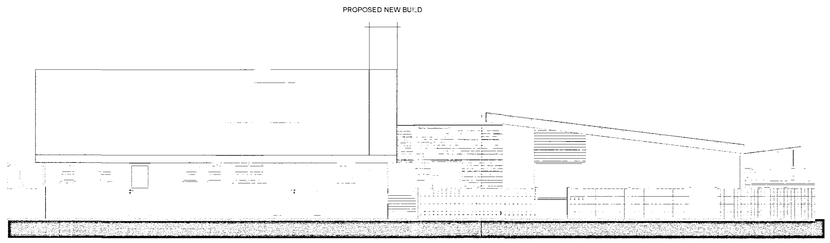



WEST ELEVATION

EXTERNAL WORKS AND FIN WINDOW RENDERS
RIGHT, INTERNAL VIEW OF FIN WINDOWS FROM HALL

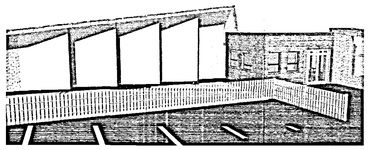

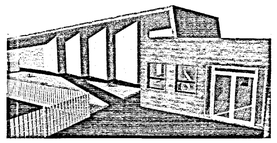

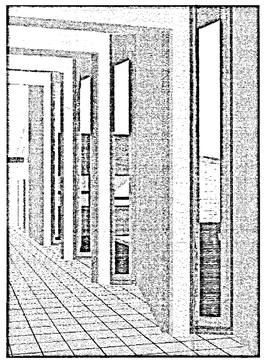

SHDC
PLANNING & DEVELOPMENT
12 DEC 2006
Ref. 1713/06

| Rev. | Date | Description | By | Chk'd |
|---|---|---|---|---|

HBS Business Services
Mill House
Brayford Wharf North
Lincoln, LN1 1YT

Tel: 01522 836836
Fax: 01522 516050
Web: www.hbs.uk.com

Client
**Lincolnshire County Council**

Project
**Pinchbeck East C of E Primary School**
**Remodelling / Modernisation**

Drawing Title
**PROPOSED VIEWS**

| Drawn By | Checked By |
|---|---|
| **TB** | **JT** |
| Scale | Date |
| | **Sept 06** |

| Project No. | Drawing No. | Revision |
|---|---|---|
| **DC/451/0057** | **L26** | |

Drawing Status
**CONSTRUCTION**

DETERMINE
PLAN