
Only Figured Dimensions to be used.
Do not scale this drawing.
Any discrepancies to be notified to the originator of this drawing immediately.
If in doubt, ask.
Copyright is reserved by them and the drawing is issued on the condition that it is not copied, reproduced, retained, or disclosed to any unauthorised person, either wholly or in part without consent.

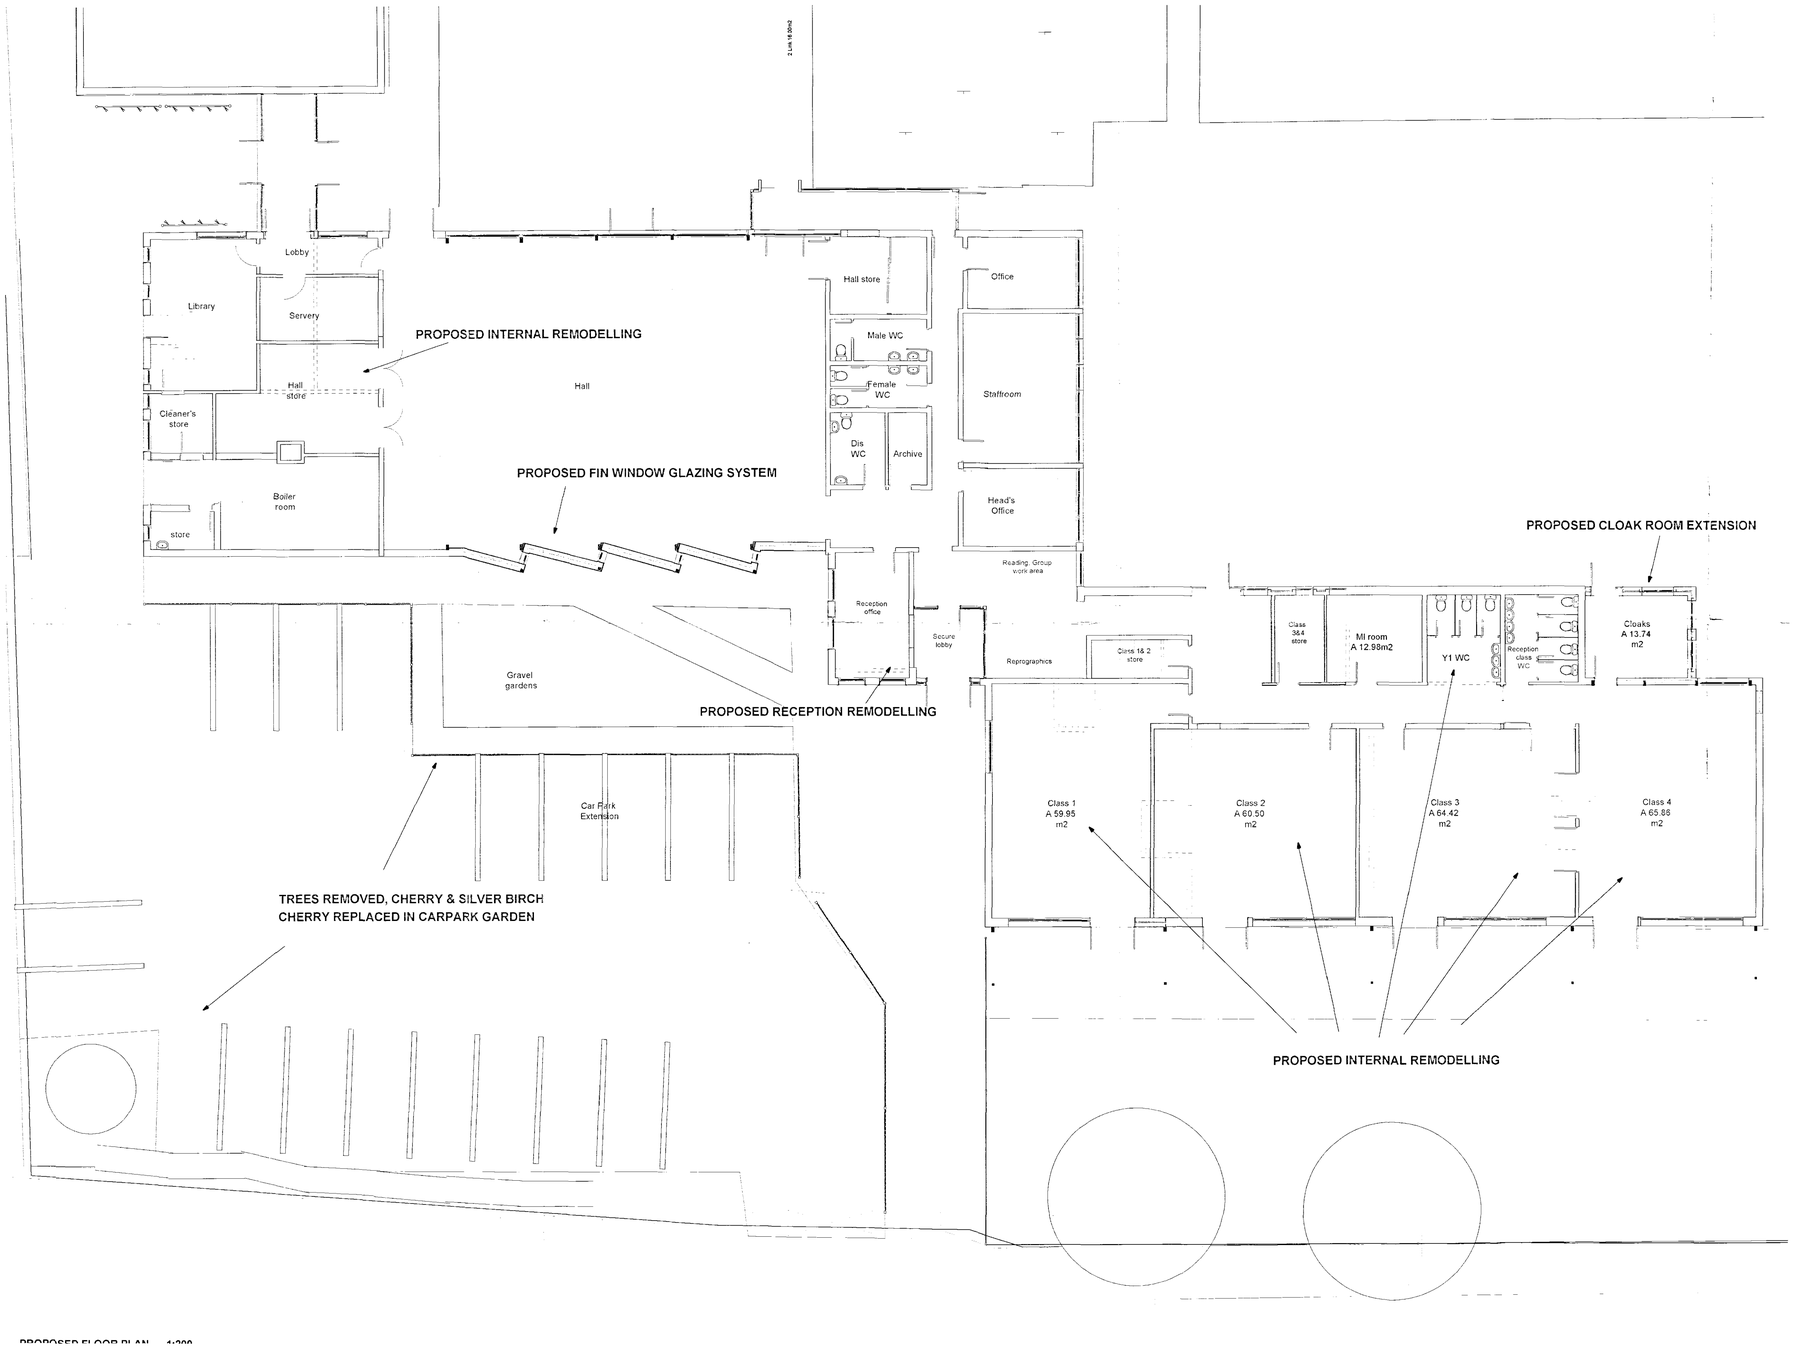

PROPOSED FLOOR PLAN 1:200

SHDC
PLANNING & DEVELOPMENT
12 DEC 2006
Ref. 1713/06

DETERMINED PLAN

Rev.	Date	Description	By	Chk'd

HBS
HBS Business Services
Mill House
Brayford Wharf North
Lincoln, LN1 1YT
Tel: 01522 836836
Fax: 01522 516050
Web: www.hbs.uk.com

Client
Lincolnshire County Council

Project
Pinchbeck East C of E Primary School
Remodelling / Modernisation

Drawing Title
FLOOR PLAN

Drawn By	Checked By
TB	**JT**
Scale	Date
	Sept 06

Project No.	Drawing No.	Revision
DC/451/0057	**L28**	

Drawing Status
CONSTRUCTION