

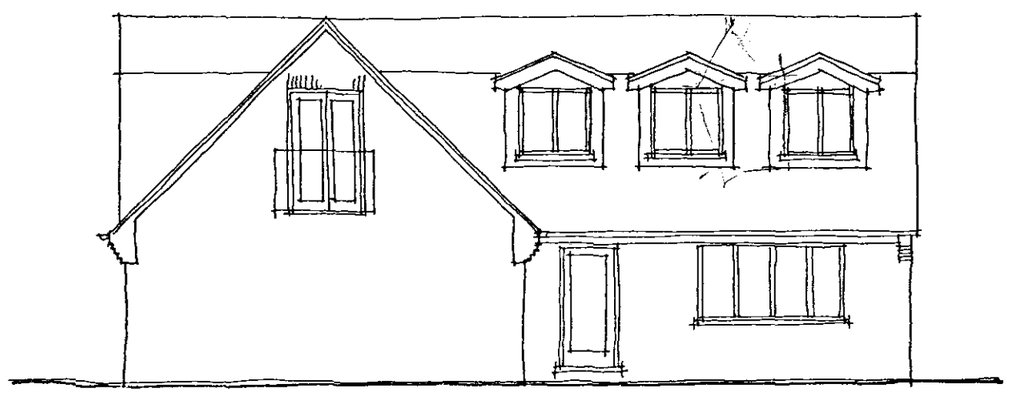



FRONT ELEVATION

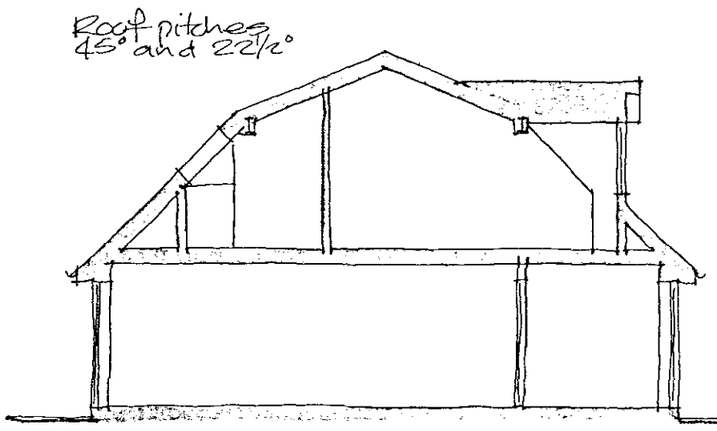


SECTION A-A

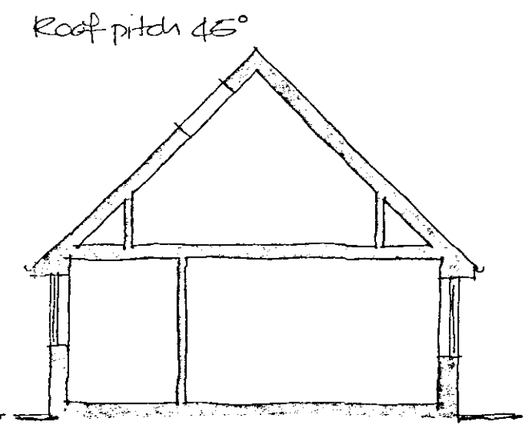

SECTION B-B

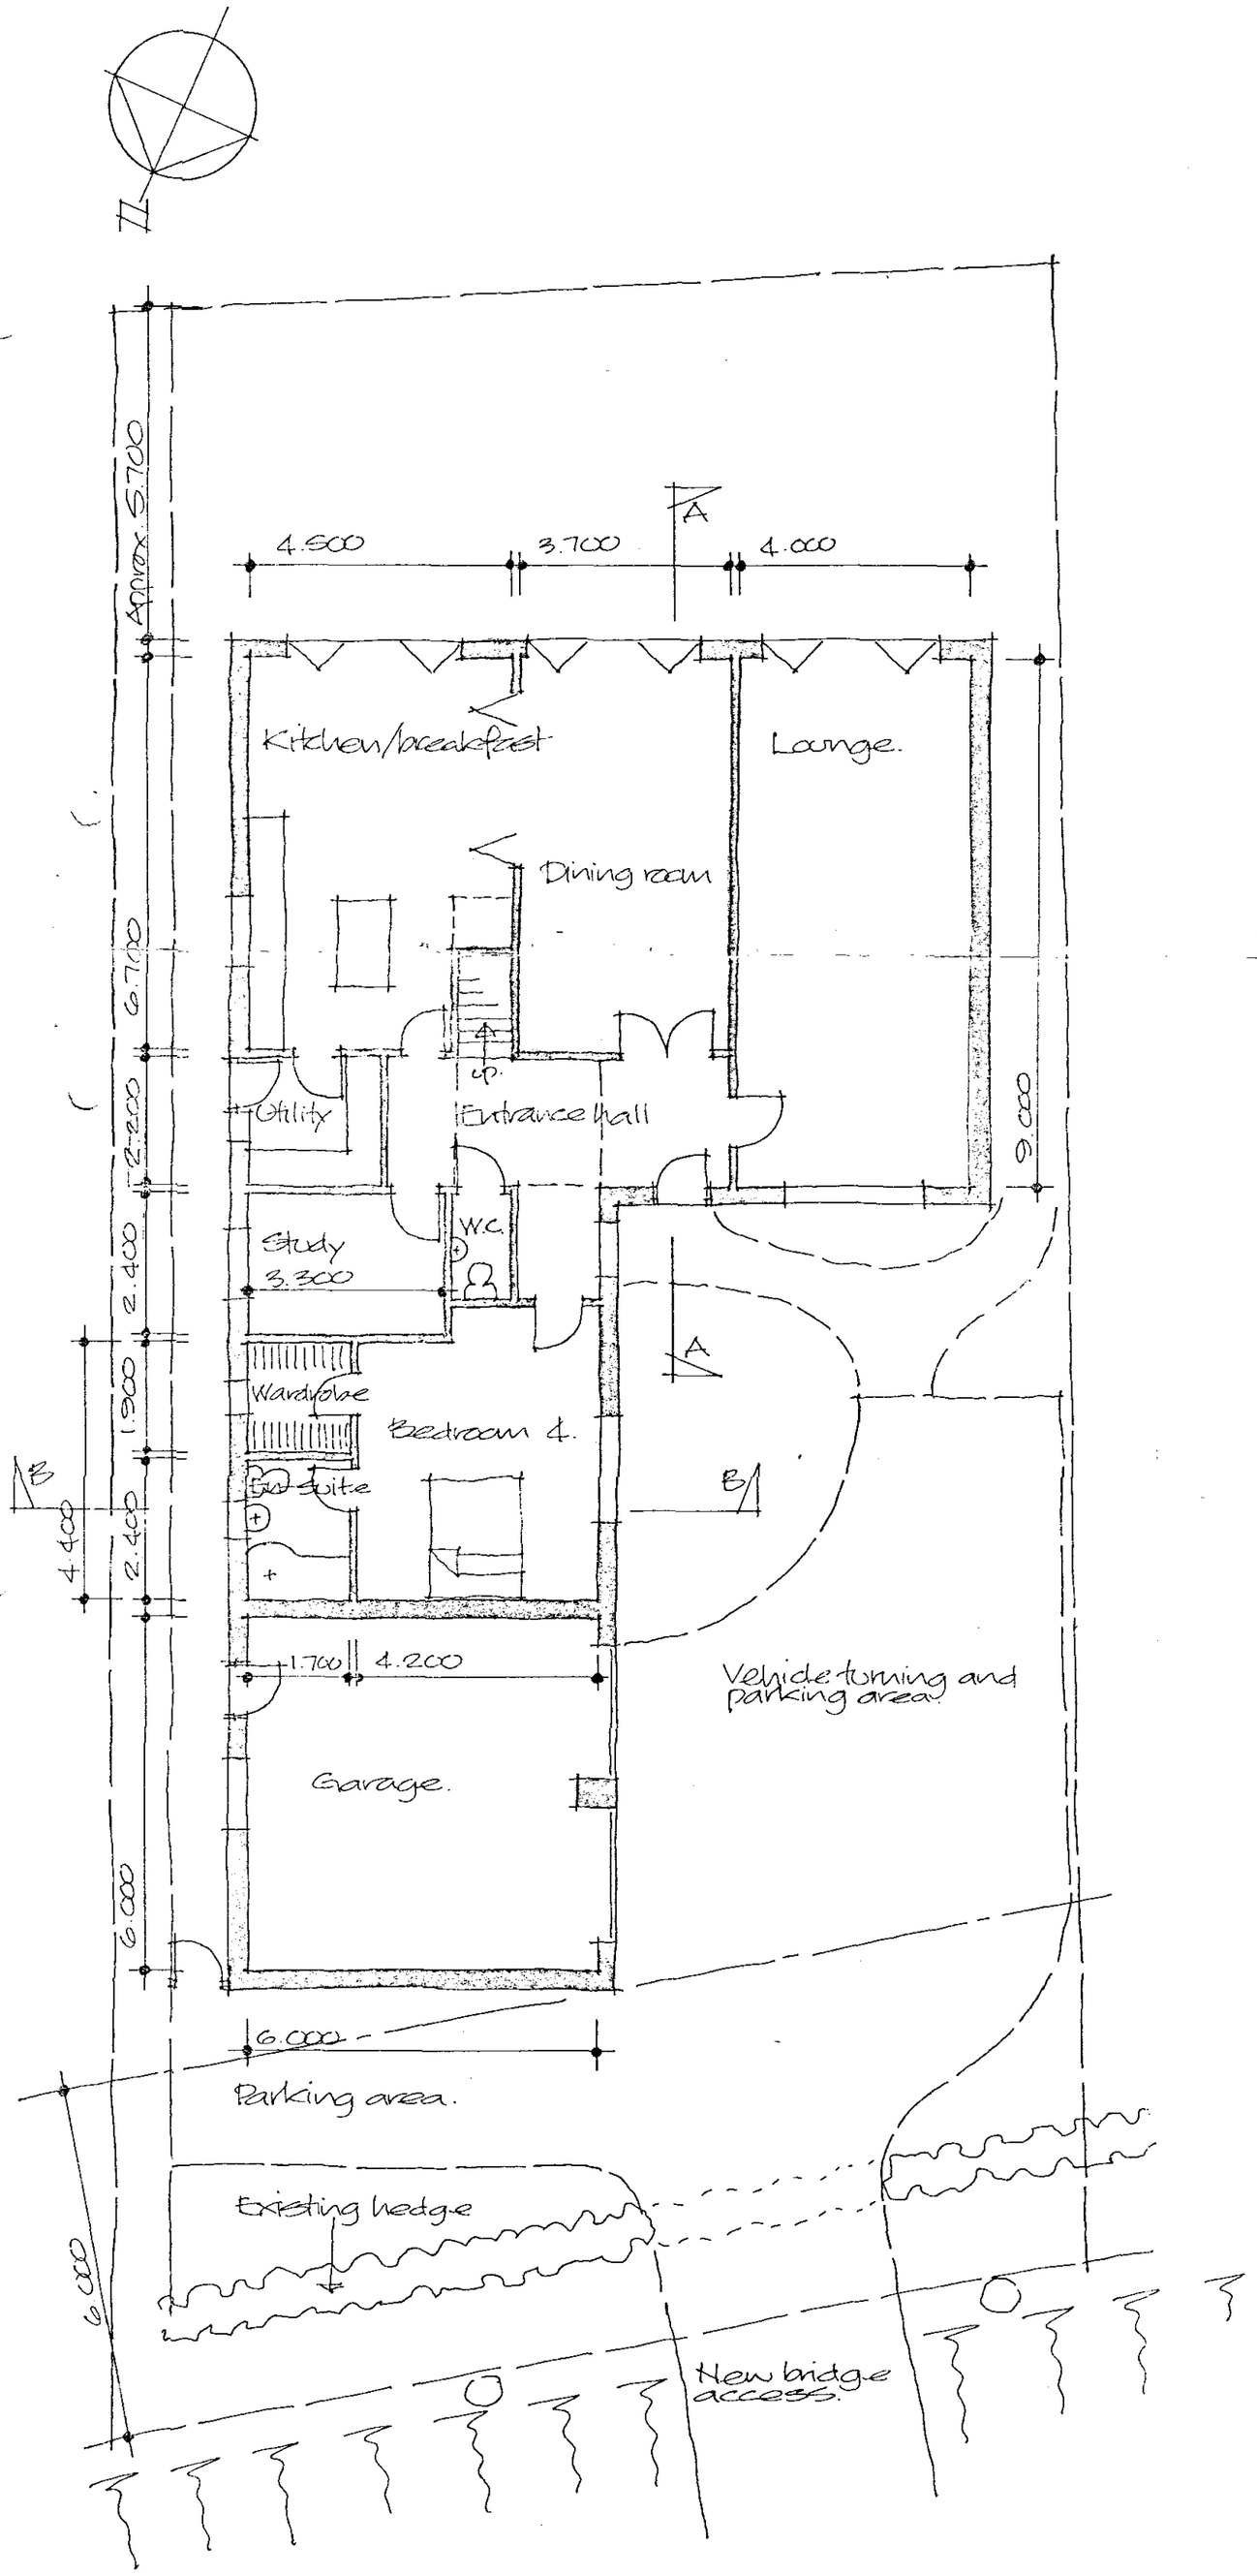

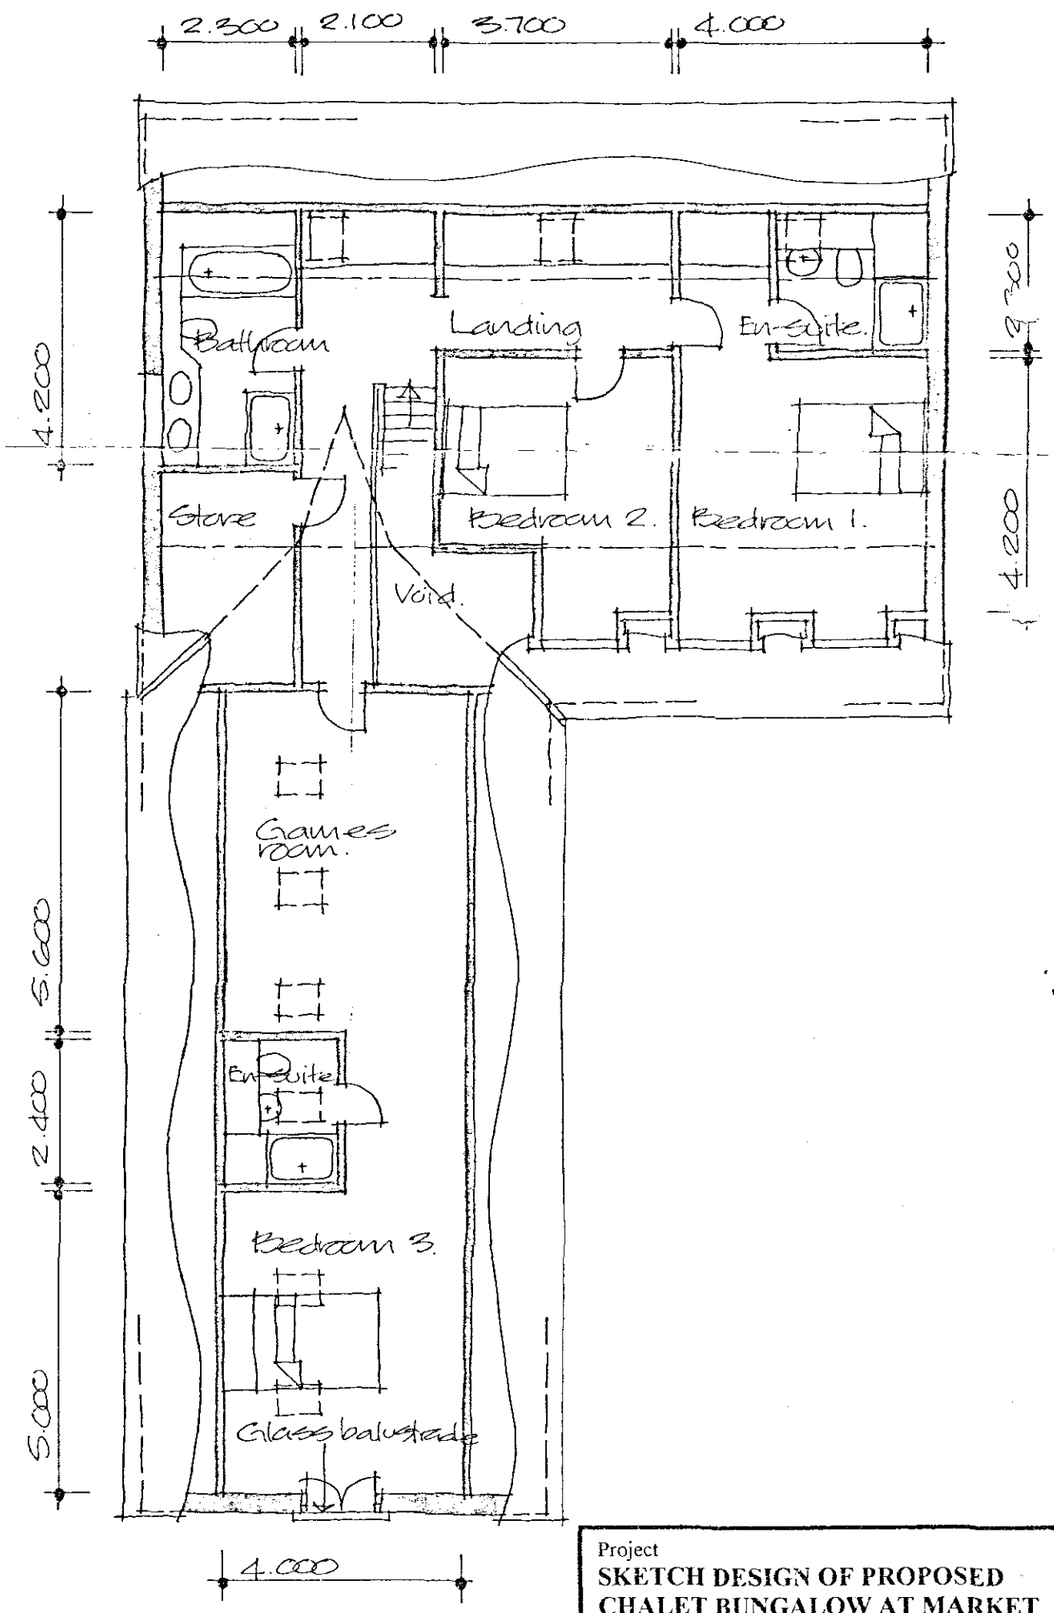

Project
SKETCH DESIGN OF PROPOSED CHALET BUNGALOW AT MARKET WAY, PINCHBECK, SPALDING.
KAY WOOLLEY AND RICHARD UTTLEY

ALAN HORNSBY
ARCHITECTURAL SERVICES LTD

"Little Acre"
Peak Hill, Cowbit,
Spalding, Lincs. PE12 6AW
Tel. Holbeach (01406) 380591

Scale 1:100 Drg. no. 06/47/01

Date August 2006