

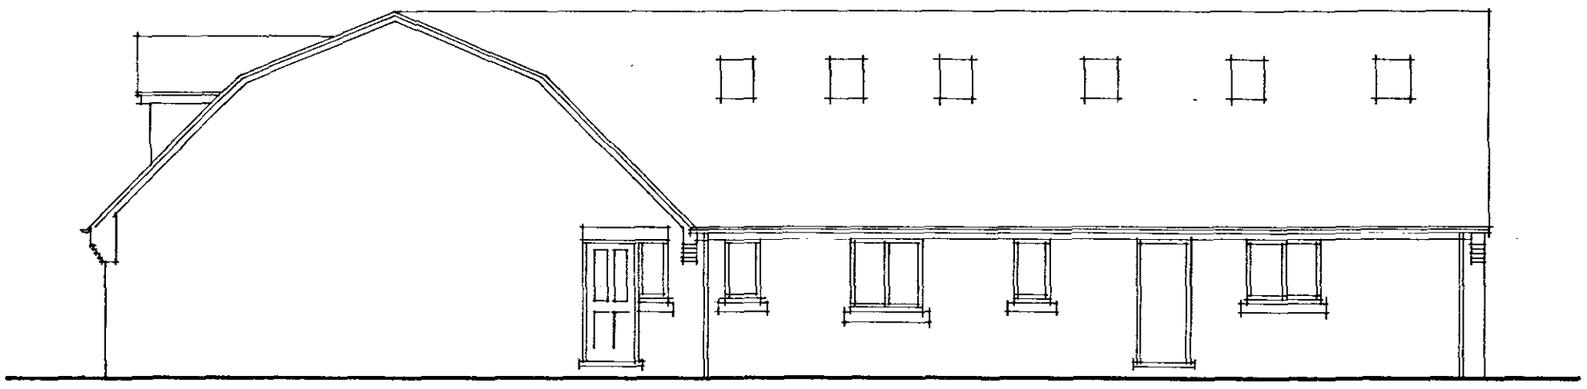



EAST ELEVATION

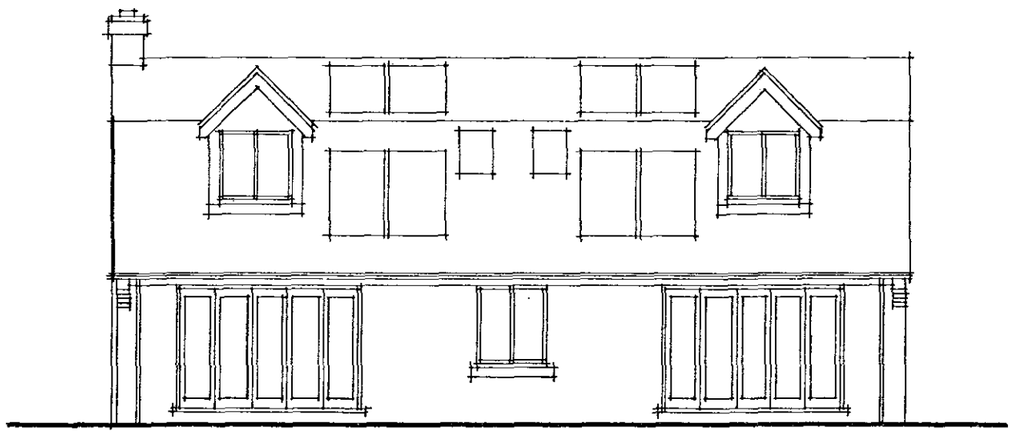

SOUTH ELEVATION

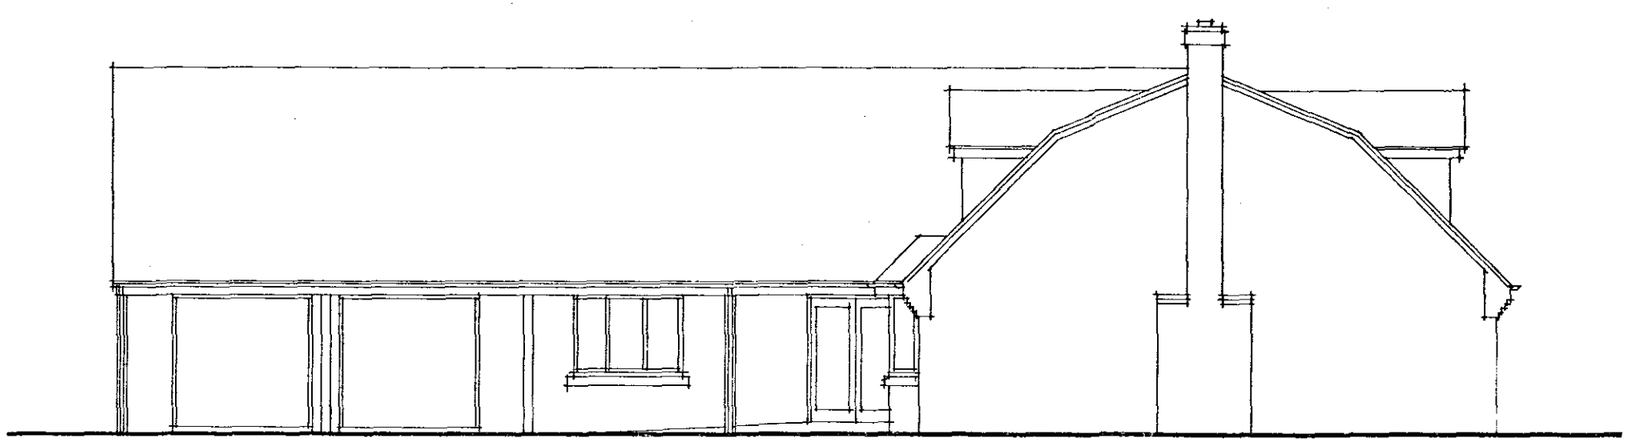

WEST ELEVATION

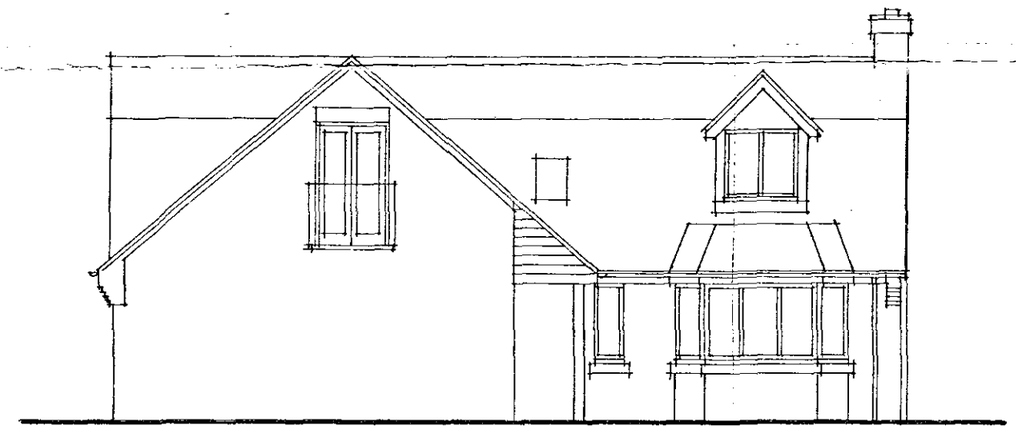

NORTH ELEVATION

4no. Photovoltaic cell panels (to generate electricity) approx. 1.000x2.000 each mounted on upper slope of south facing roof.

4no. Solar panels (to generate hot water supply) approx. 1.000x2.000 each mounted on lower slope of south facing roof.

All rainwater downpipes connected to rainwater Harvesting system incorporating filtration system. Location of underground water storage tank to be confirmed. Overflow to connect soakpit.

Finishes:

Roof – Marley Duo Modern interlocking concrete Tiles, colour smooth brown 52.

Walls – Hanson Conningsby blend facing bricks.

Window and door frames to be either UPVC or Timber framed with artificial stone cills.

SHDC
Planning & Development
15 DEC 2006
Ref 1730/06

DETERMINED PLAN

Project

**PROPOSED CHALET BUNGALOW AND GARAGE
MARKET WAY, PINCHBECK, SPALDING.
ELEVATIONS AS PROPOSED**

ALAN HORNSBY
ARCHITECTURAL SERVICES LTD

"Little Acre"
Peak Hill, Cowbit,
Spalding, Lincs. PE12 6AW
Tel. Holbeach (01406) 380591

Client

**KAY WOOLLEY AND
RICHARD UTTLEY**

Scale 1:100 Drg. no. 06/47/03

Date November 2006