

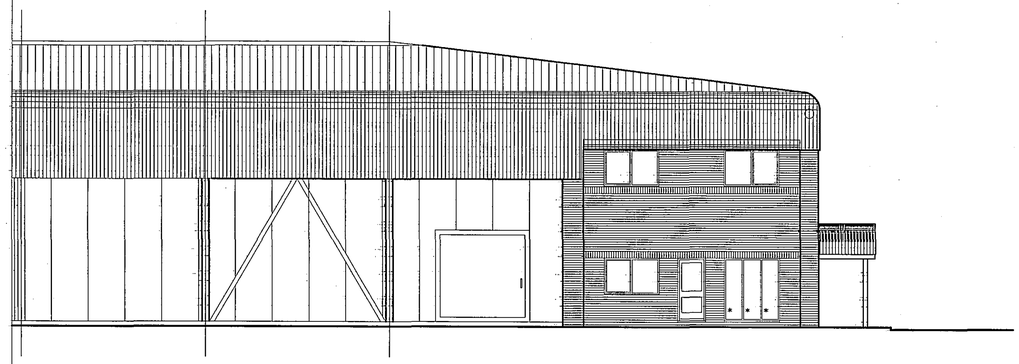



WEST ELEVATION

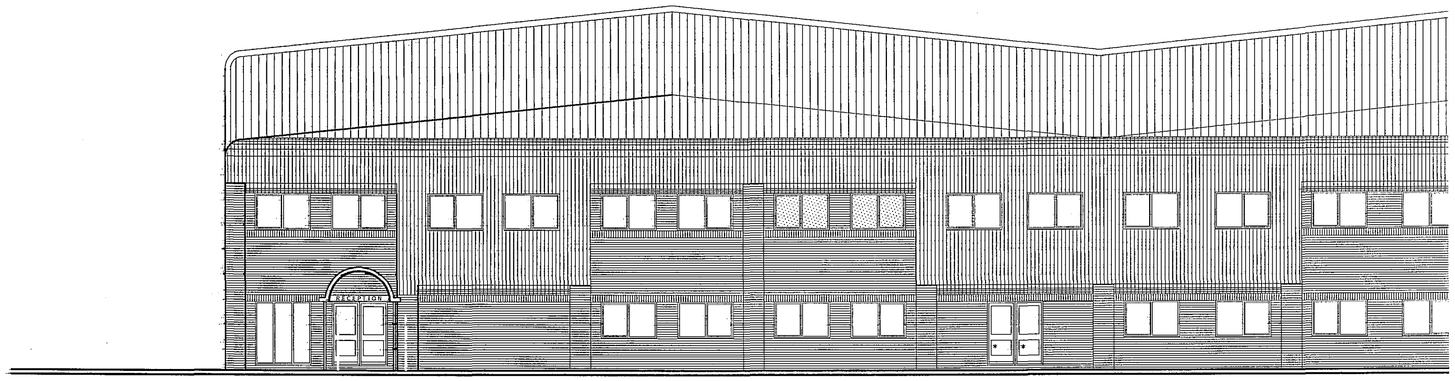

SOUTH ELEVATION

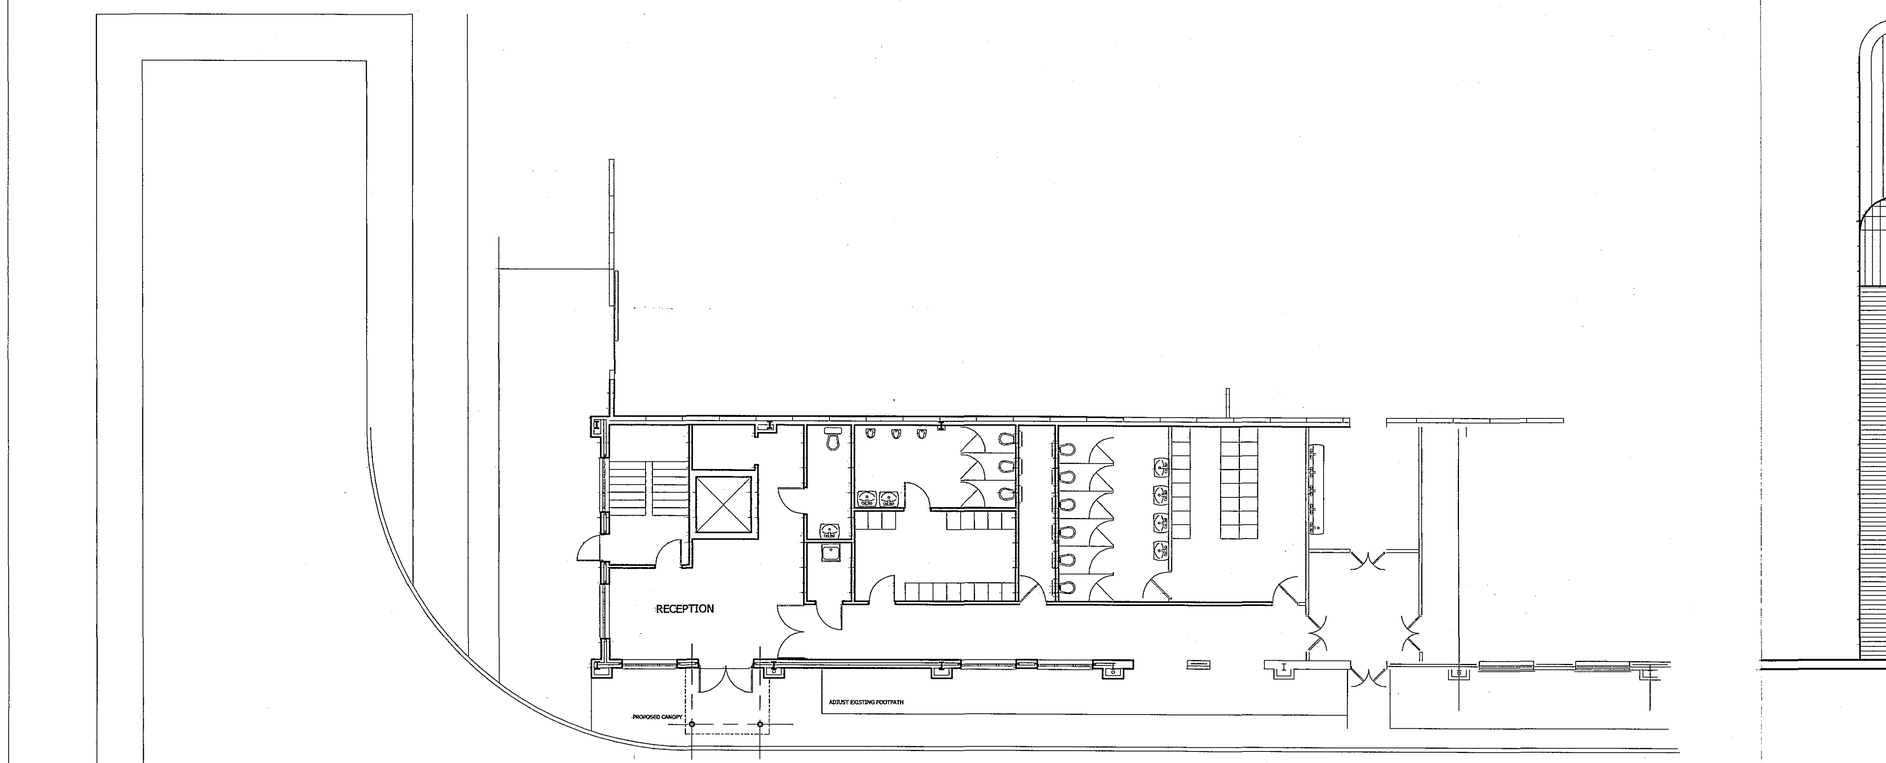

GROUND FLOOR PLAN

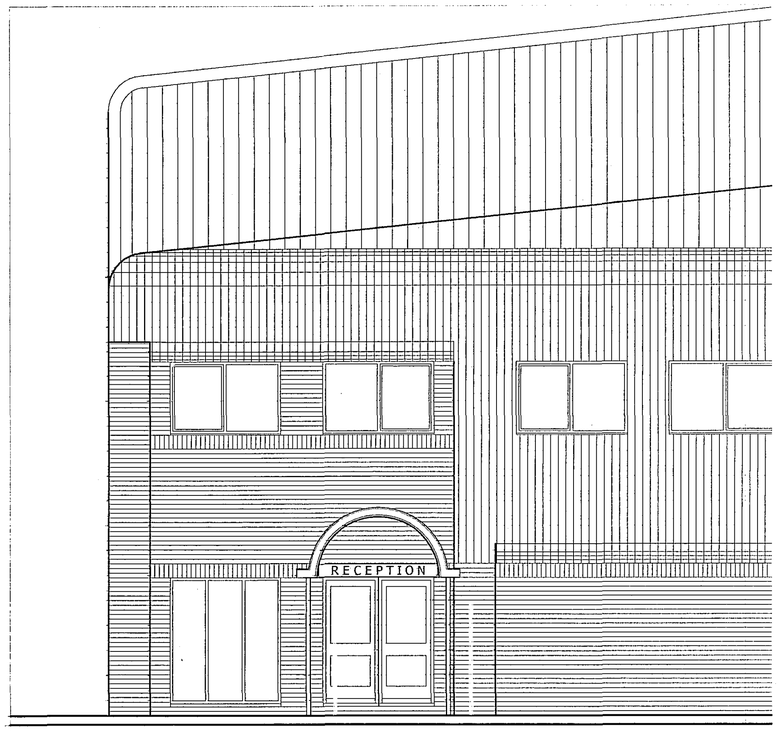

SHDC
PLANNING & DEVELOPMENT
21 DEC 2005
Ref. 1732/05
DETERMINED PLAN

DC ARCHITECTURAL SOLUTIONS LIMITED
ARCHITECTURAL AND PLANNING SERVICES
26,SOUTHGATE, SLEAFORD,LINCOLNSHIRE, NG34 7RY
TEL NO. 01529 309611; FAX. NO. 01529 309612
E-mail - dcarchitectural@btconnect.com

Client: Empire World Trade

Project: Proposed Entrance Canopy

Drawing Title: Proposed Plan

Drawing number: DC0 sk 76 A

Scale: 1:100 Drawn: slb

Date: November 2005 Checked:

Revision: