

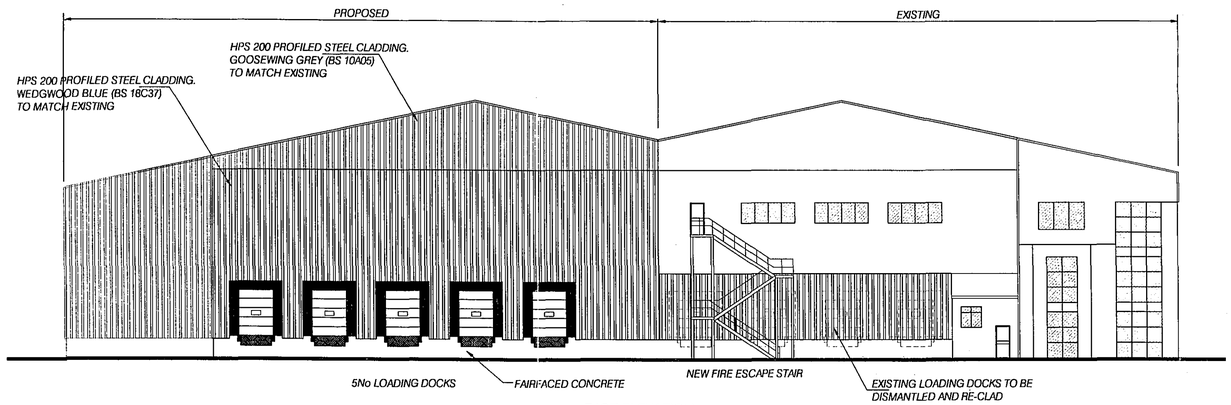



EAST ELEVATION

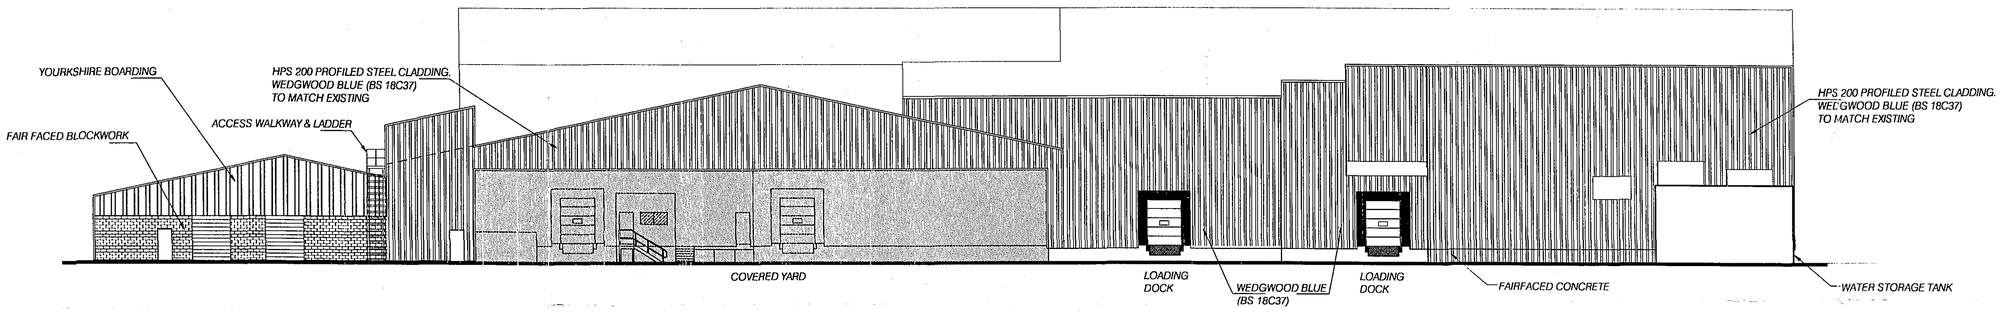

SOUTH ELEVATION
PROPOSED

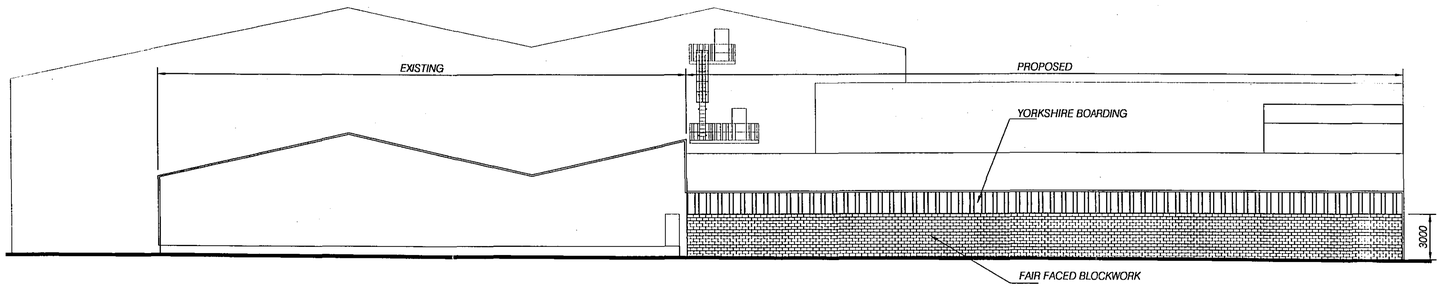

WEST ELEVATION

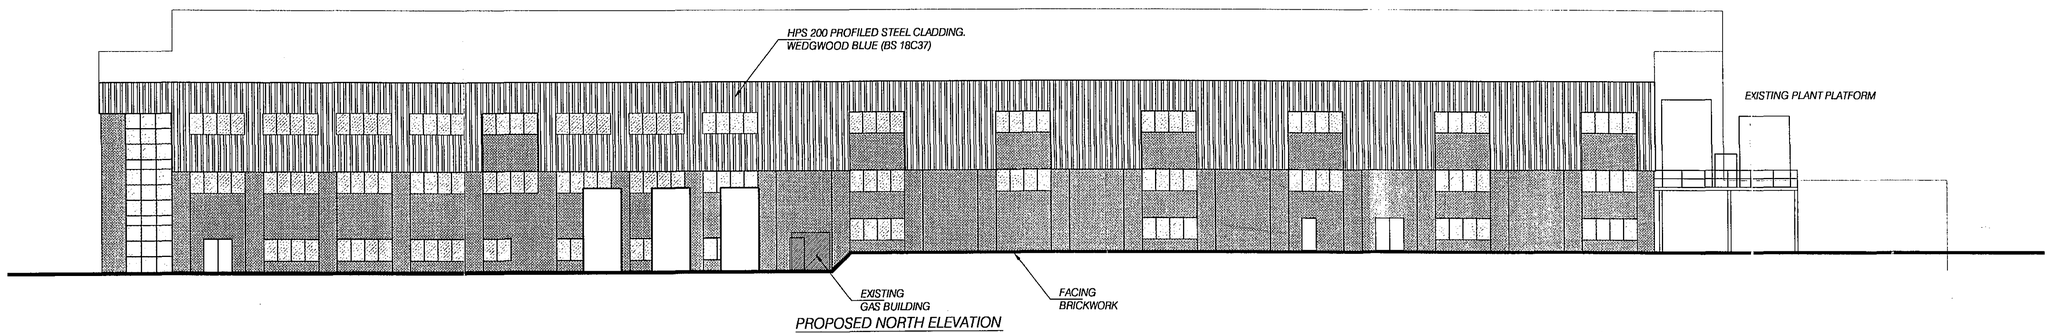

PROPOSED NORTH ELEVATION

DETAILS ON THIS DRAWING ARE COPYRIGHT OF SIDEBOTTOM RICHARDSON CHENG LIMITED.THIS IS A CONFIDENTIAL DOCUMENT AND MUST NOT BE COPIED, USED OR DIVULGED IN ANY WAY WITHOUT PRIOR WRITTEN CONSENT

SHDC
PLANNING & DEVELOPMENT
27 DEC 2006
Ref. 1779/06
DETERMINED
PLAN

REV	DATE	REMARKS
A	21.12.06	GENERAL AMMENDMENTS

STATUS PLANNING

SRC SIDEBOTTOM RICHARDSON CHENG LTD
15 HIGH STREET, SPALDING, LINCS. PE11 1TW
TEL: (01775) 712660
FAX: (01775) 712635
CONSULTING STRUCTURAL AND CIVIL ENGINEERS

PROJECT
Proposed Extension To
Meat Proccessing Plant
Spalding, Lincolnshire for
Woodhead Brothers

TITLE
Proposed Elevations

DATE	11/06	SCALE	1:200
DRAWN		CHECKED	
DESIGN		FILENAME	37506-12

DRG No. 37506/12 REV A