
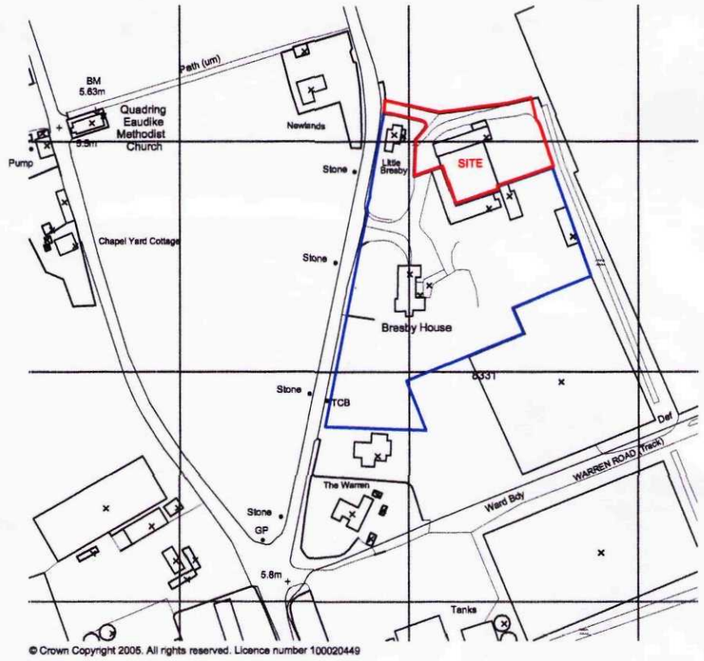


© Crown Copyright 2005. All rights reserved. Licence number 100020449

OS LOCATION PLAN

Showing Barn Conversion application site in red

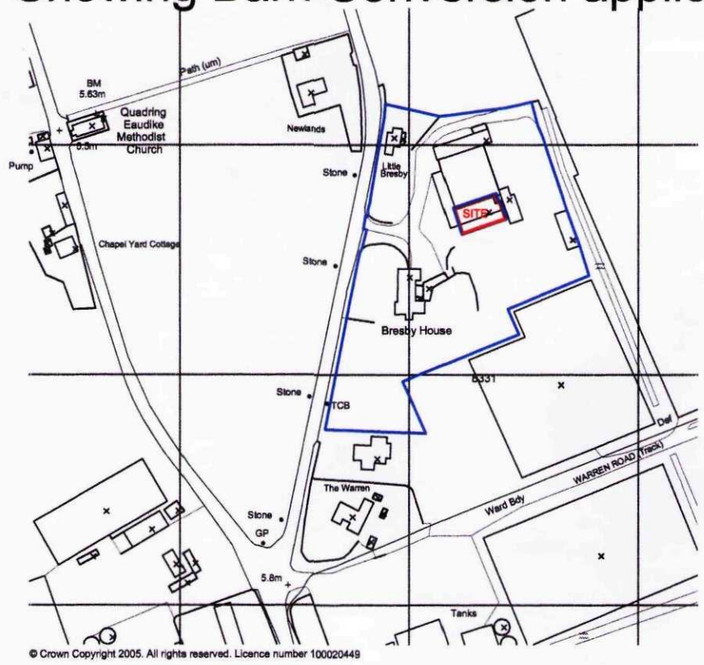


© Crown Copyright 2005. All rights reserved. Licence number 100020449


OS LOCATION PLAN

Showing outbuilding conversion to garage site in red

A3

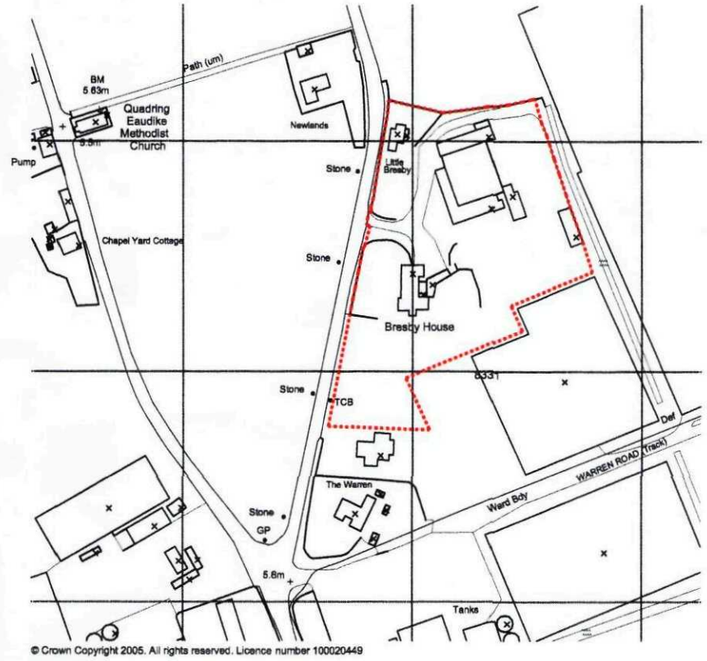

© Crown Copyright 2005. All rights reserved. Licence number 100020449

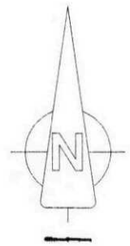

OS LOCATION PLAN

Showing current ownership boundary

SHDC
Planning & Development
11 JAN 2011
Ref: 0018-11

ROBERT LOWE
CHARTERED ARCHITECT
1-2 North End, Swineshead
Boston, Lincs., PE20 3LR
Phone 01205-821117
Fax 01205-821139
info@lowe-architects.com

Project:
Barn Conversion
The Barns, Bresby House
New Road, Quadring Eaudike

Client:
Mr & Mrs W Barrell

Drawing Title:
OS LOCATION PLAN

Date:
December 2008

Scale:
1: 2500 @ A4


Project No:
07132

Drawn:
JM CL

Drawing No:
01

Rev:
B

Contractors are to check all dimensions on site and to report any discrepancy to the Architect.
Do not scale from the drawing.
© 2005

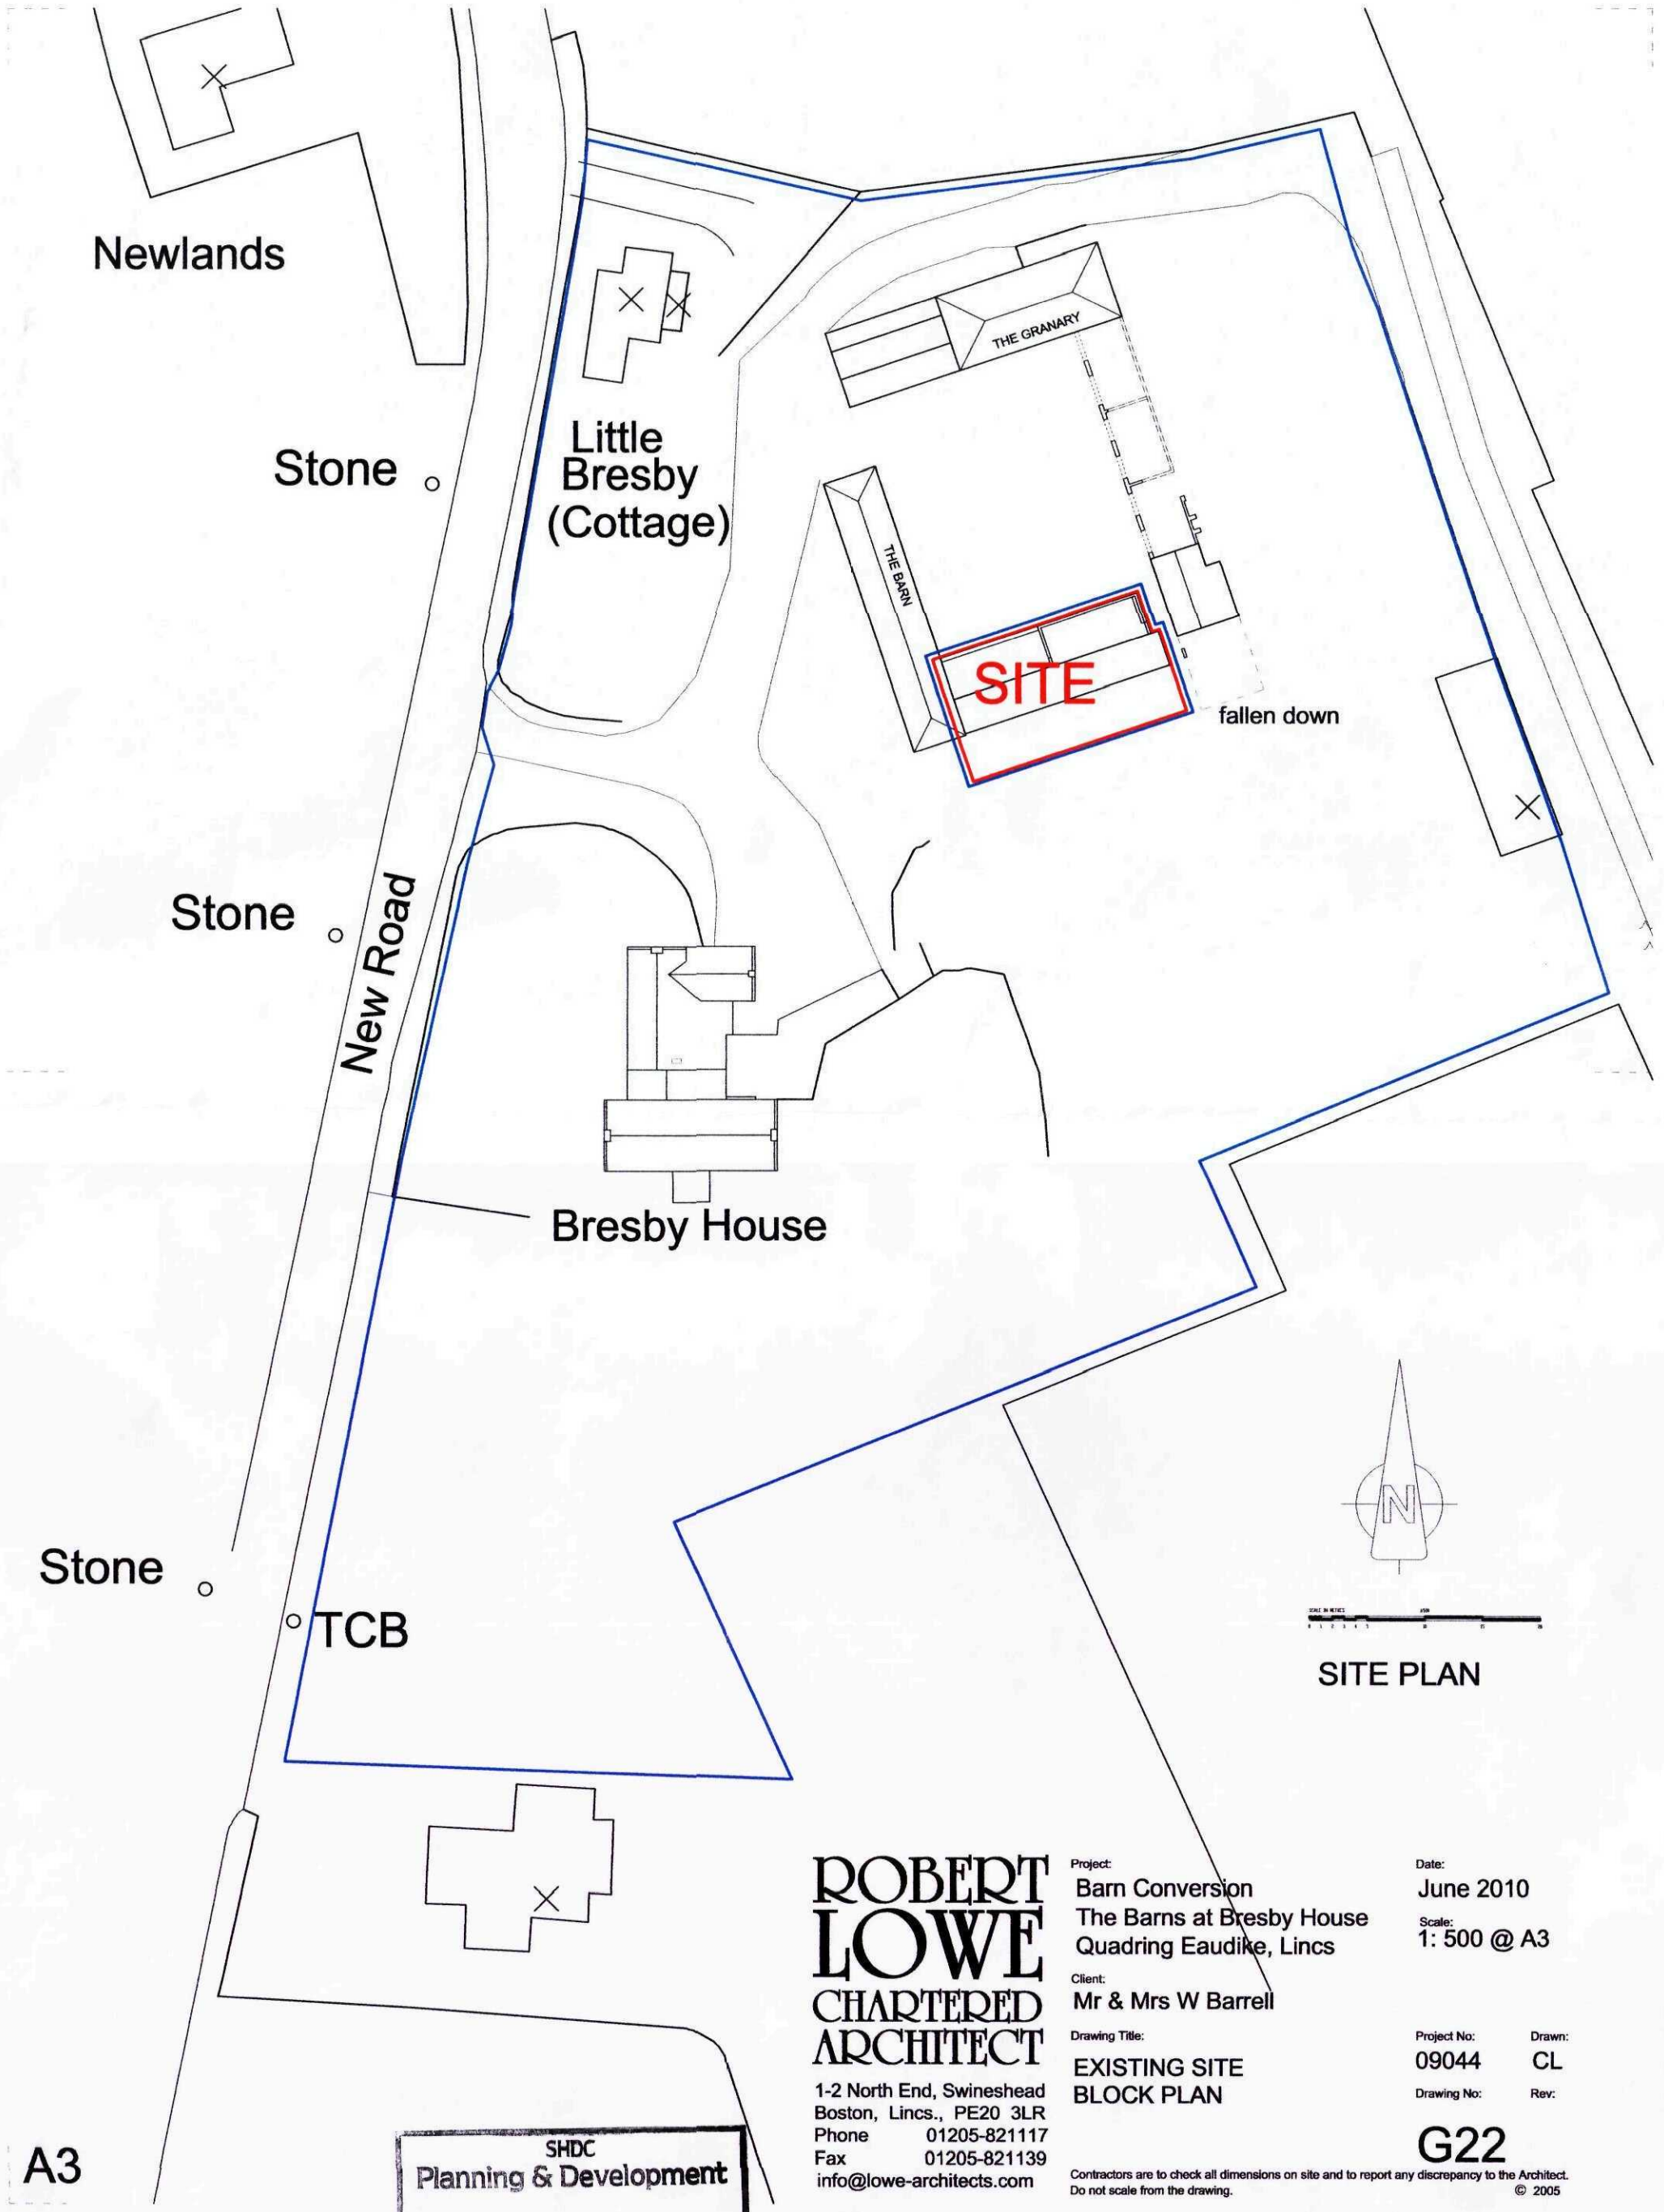

SITE PLAN

ROBERT LOWE CHARTERED ARCHITECT

1-2 North End, Swineshead
Boston, Lincs., PE20 3LR
Phone 01205-821117
Fax 01205-821139
info@lowe-architects.com

Project:
Barn Conversion
The Barns at Bresby House
Quadring Eaudike, Lincs

Client:
Mr & Mrs W Barrell

Drawing Title:
EXISTING SITE
BLOCK PLAN

Date:
June 2010

Scale:
1: 500 @ A3

Project No: 09044

Drawn: CL


Drawing No: G22

Rev:

A3

SHDC
Planning & Development
1 1 JAN 2011
Ref: 0018-11

Contractors are to check all dimensions on site and to report any discrepancy to the Architect.
Do not scale from the drawing.
© 2005

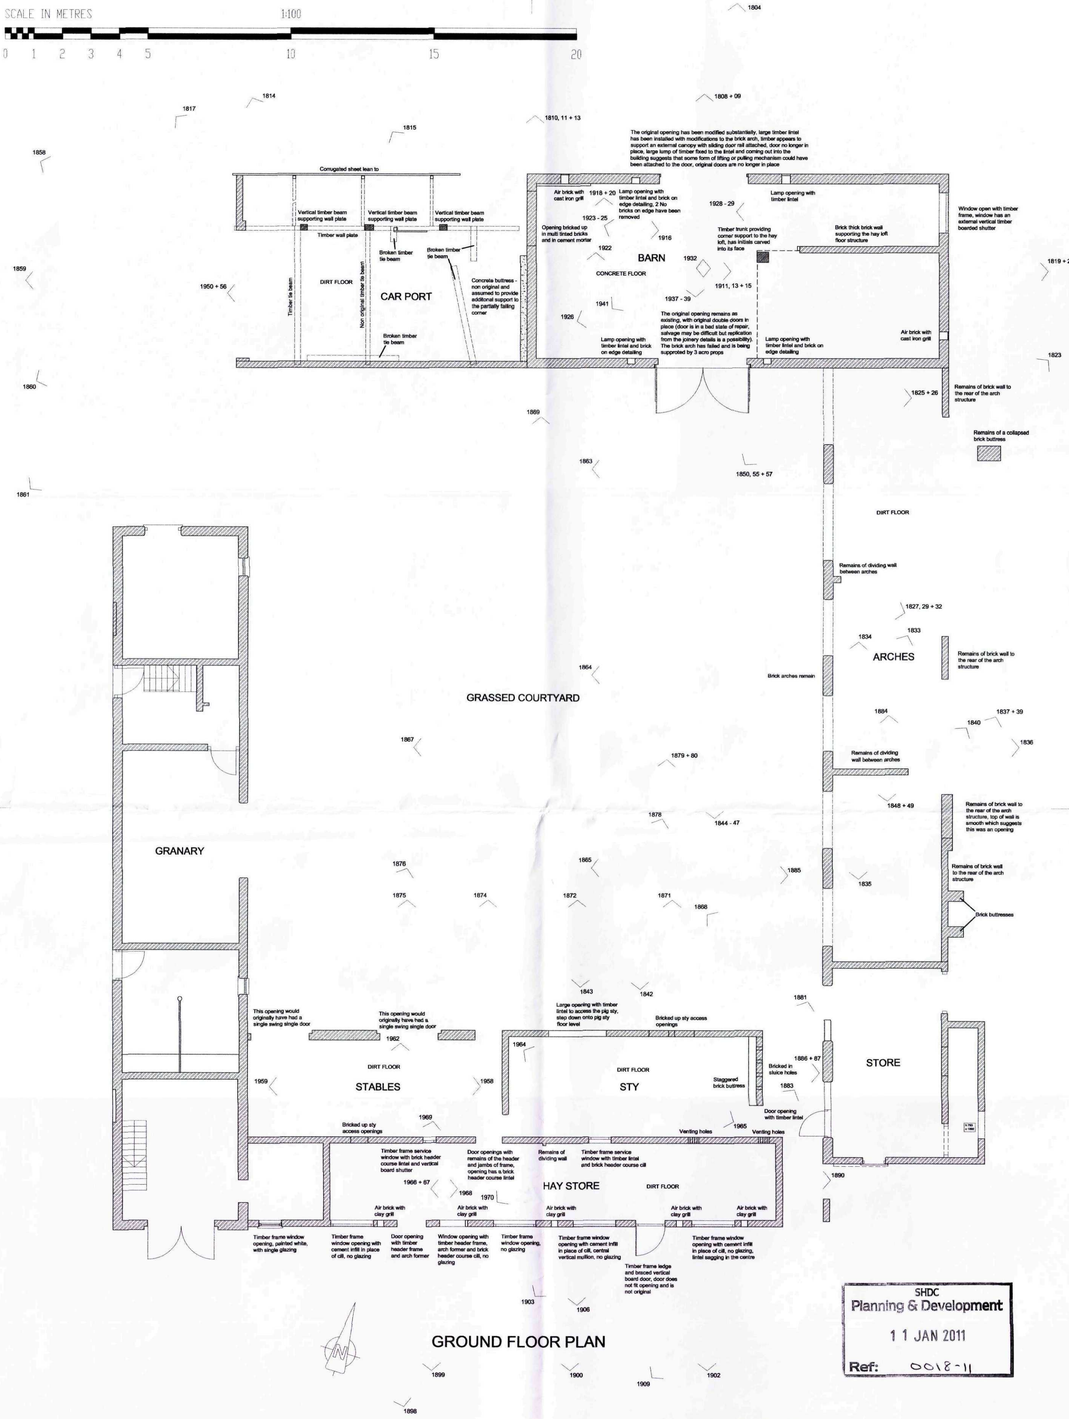

SHDC
Planning & Development
11 JAN 2011
Ref: 0018-11

DRAWINGS TO READ IN CONJUNCTION WITH THE CONSTRUCTION NOTES, STRUCTURAL ENGINEER'S CALCULATIONS AND ROOF TRUSS MANUFACTURER'S DETAILS

1894 Historic Record Photgraphs [viewpoint & frame number]

REVISIONS

ROBERT LOWE CHARTERED ARCHITECT
1-2 North End, Swineshead
Boston, Lincs., PE20 3LR
Phone 01205-821117
Fax 01205-821139
info@lowe-architects.com

Project: Barn Conversion
The Barns at Bresby House
Quadring Eaudike, Lincs

Client: Mr & Mrs W Barrell

Drawing Title: EXISTING GROUND FLOOR PLAN

Date: June 2010

Scale: 1: 100 @ A2
1: 200 @ A4

Project No: 09044

Drawn: CL

Drawing No: S23

Rev: A

Contractors are to check all dimensions on site and to report any discrepancy to the Architect.
Do not scale from the drawing.
© 2010


SCALE IN METRES 1:50

0 1 2 3 4 5 10 15 20

DRAWINGS TO READ IN CONJUNCTION WITH THE CONSTRUCTION NOTES, STRUCTURAL ENGINEER'S CALCULATIONS AND ROOF TRUSS MANUFACTURER'S DETAILS

1894 Historic Record Photgraphs [viewpoint & frame number]


REVISIONS

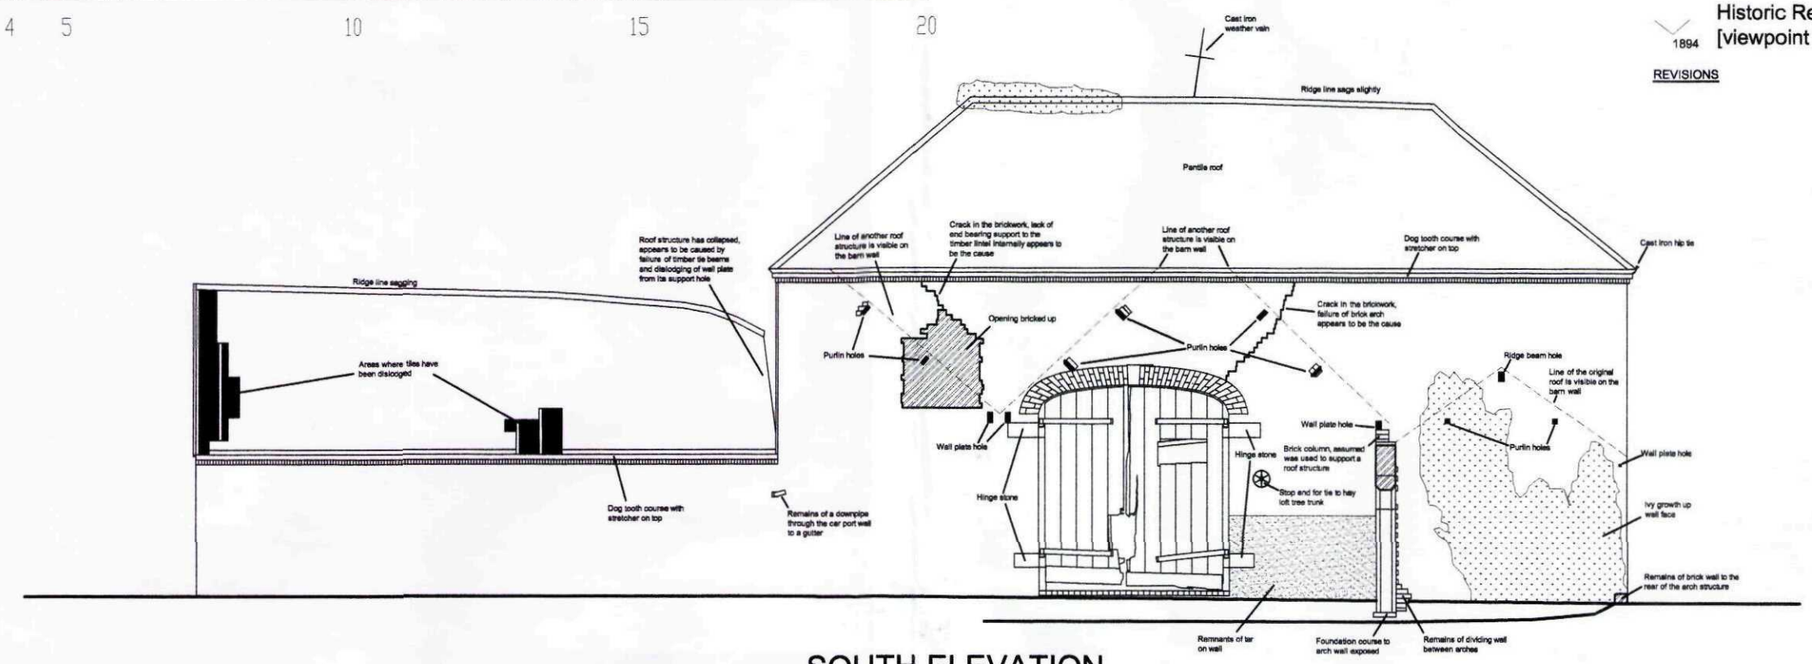


SOUTH ELEVATION

1850, 55 + 57

1843 1842 1844 - 47 1848 + 49

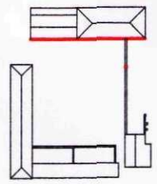

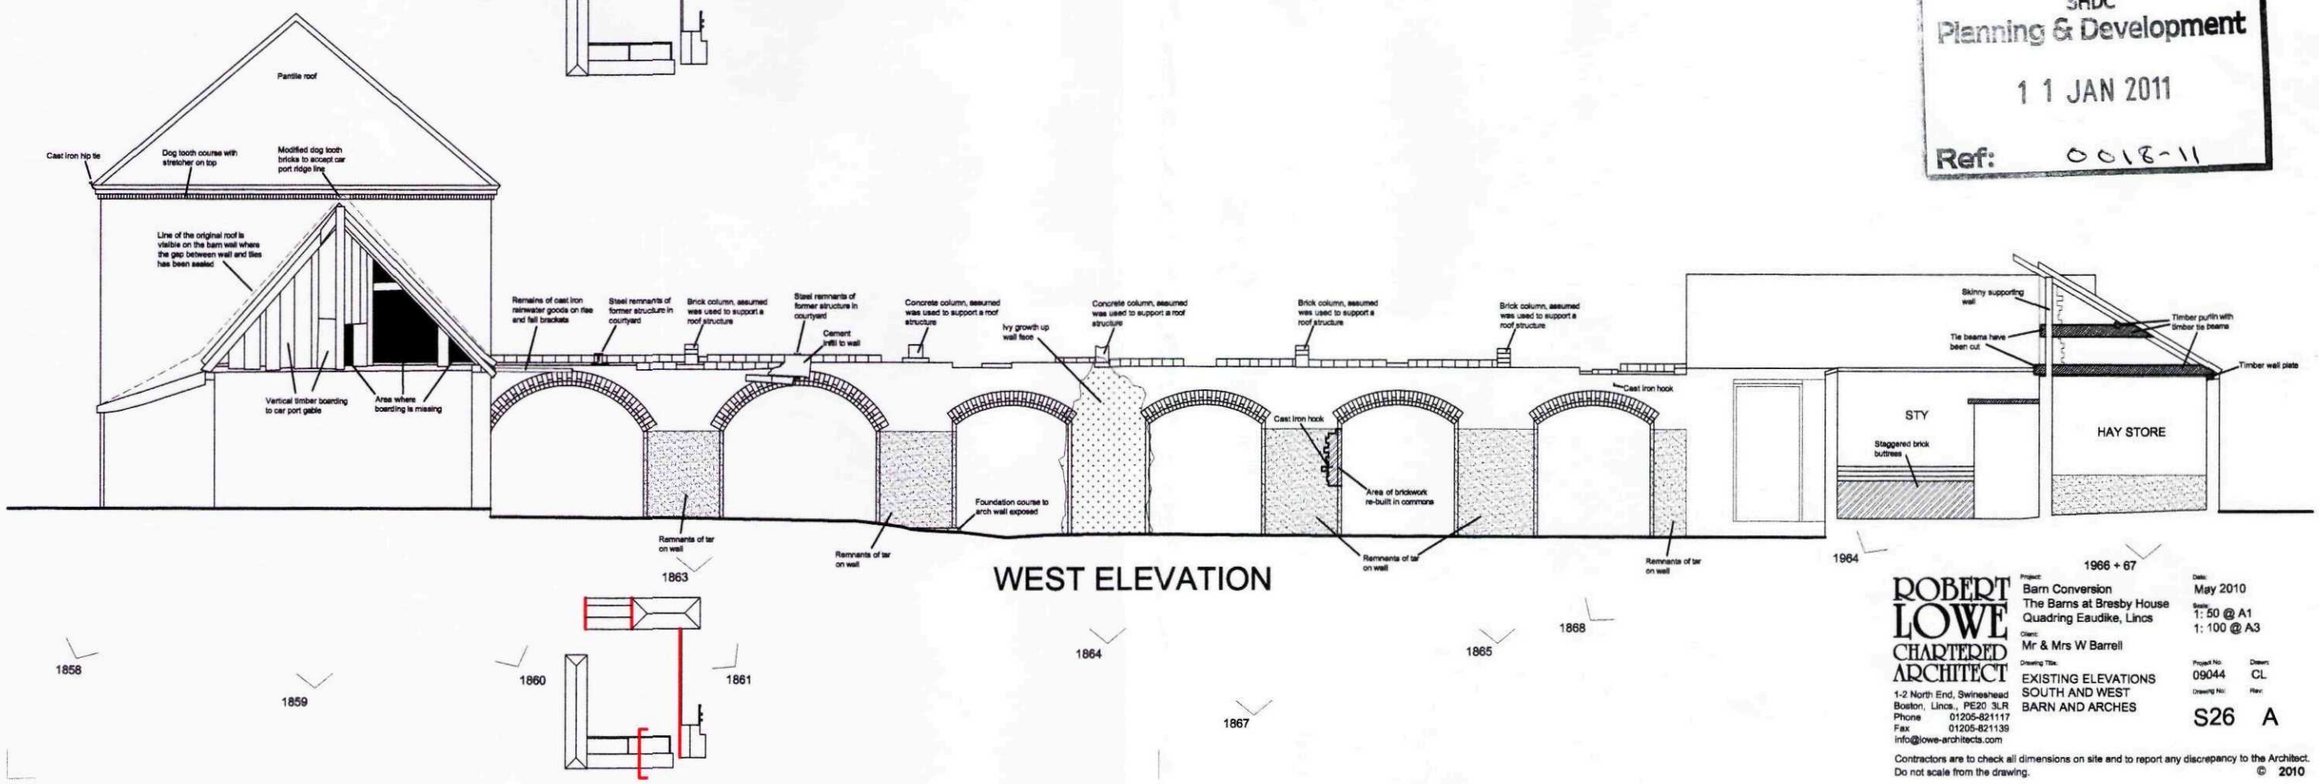

WEST ELEVATION

1858 1859 1860 1861 1863 1864 1865 1867 1868 1964 1966 + 67

SHDC
Planning & Development
1 1 JAN 2011
Ref: 0018-11

ROBERT LOWE CHARTERED ARCHITECT
1-2 North End, Swineshead
Boston, Lincs., PE20 3LR
Phone 01205-821117
Fax 01205-821139
info@lowe-architects.com

Project: Barn Conversion
The Barns at Bresby House
Quadring Eaudike, Lincs

Client: Mr & Mrs W Barrell

Drawing Title: EXISTING ELEVATIONS SOUTH AND WEST BARN AND ARCHES

Date: May 2010
Scale: 1: 50 @ A1
1: 100 @ A3
Project No: 09044
Drawn: CL
Drawing No: S26
Rev: A

Contractors are to check all dimensions on site and to report any discrepancy to the Architect. Do not scale from the drawing.

© 2010


SCALE IN METRES 1:50

0 1 2 3 4 5 10 15 20


DRAWINGS TO READ IN CONJUNCTION WITH THE CONSTRUCTION NOTES, STRUCTURAL ENGINEER'S CALCULATIONS AND ROOF TRUSS MANUFACTURER'S DETAILS

1894 Historic Record Photgraphs [viewpoint & frame number]

REVISIONS

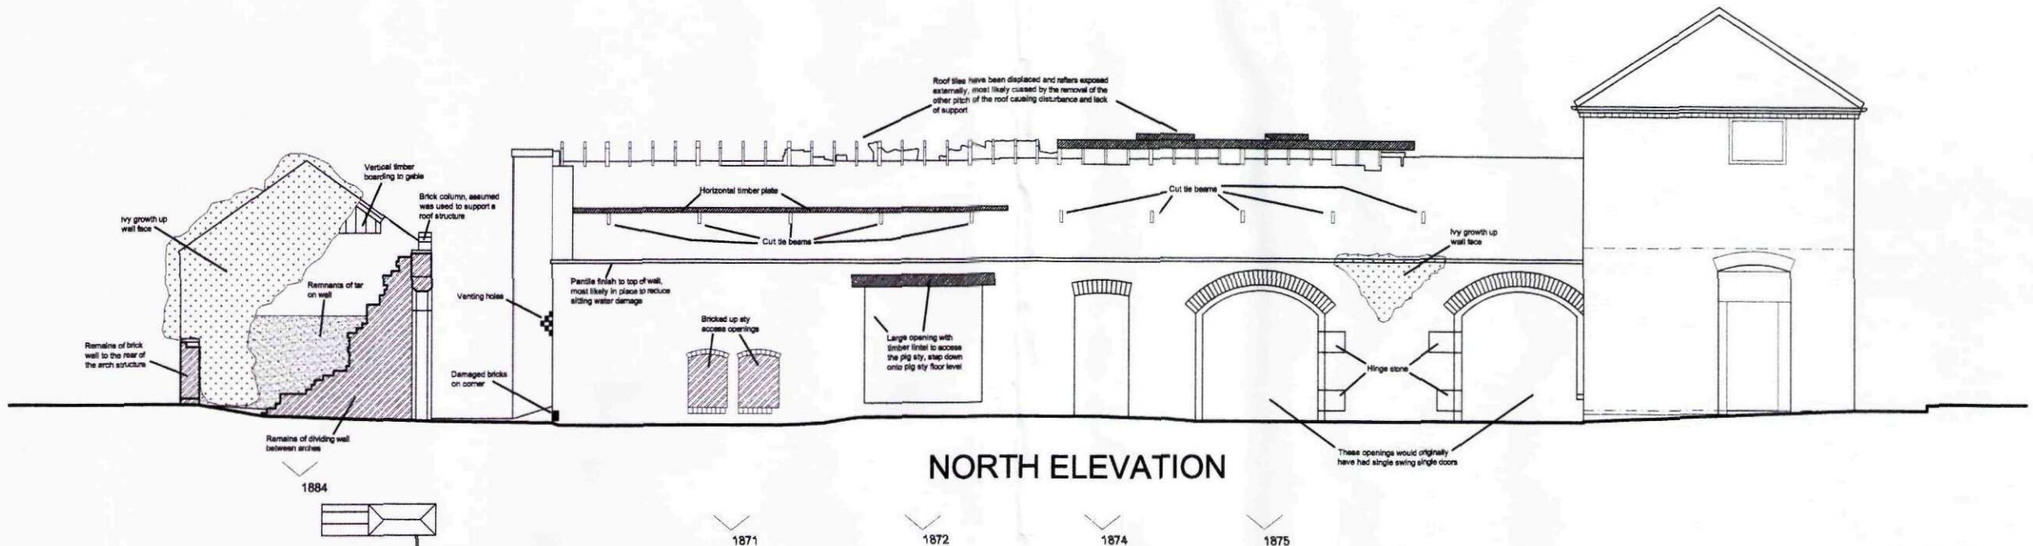

NORTH ELEVATION

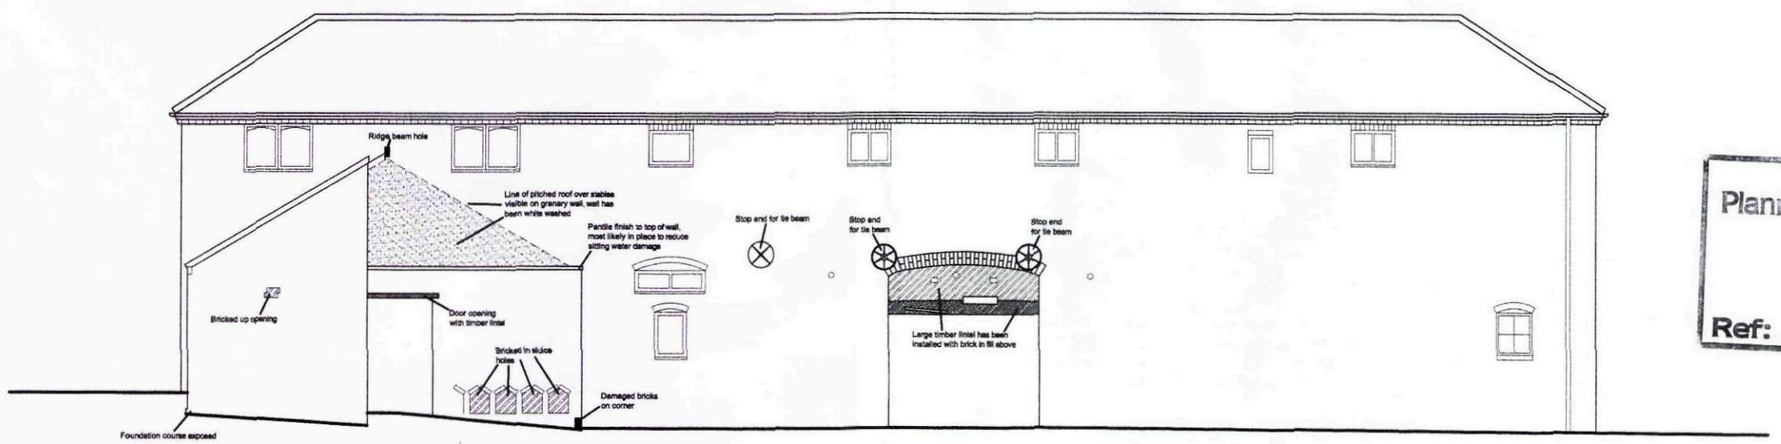

EAST ELEVATION

SHDC
Planning & Development
11 JAN 2011
Ref: 0018-11

ROBERT LOWE CHARTERED ARCHITECT
1-2 North End, Swineshead
Boston, Lincs., PE20 3LR
Phone 01205-821117
Fax 01205-821139
info@lowe-architects.com

Project: Barn Conversion
The Barns at Bresby House
Quadring Eaudike, Lincs

Client: Mr & Mrs W Barrell

Drawing Title: EXISTING ELEVATIONS NORTH AND EAST STY AND GRANARY

Date: May 2010

Scale: 1:50 @ A1
1:100 @ A3

Project No: 09044

Drawn: CL

Drawing No: S27

Rev: A

Contractors are to check all dimensions on site and to report any discrepancy to the Architect. Do not scale from the drawing.

© 2010


SCALE IN METRES 1:50

0 1 2 3 4 5 10 15 20


DRAWINGS TO READ IN CONJUNCTION WITH THE CONSTRUCTION NOTES, STRUCTURAL ENGINEER'S CALCULATIONS AND ROOF TRUSS MANUFACTURER'S DETAILS

1894 Historic Record Photgraphs [viewpoint & frame number]

REVISIONS

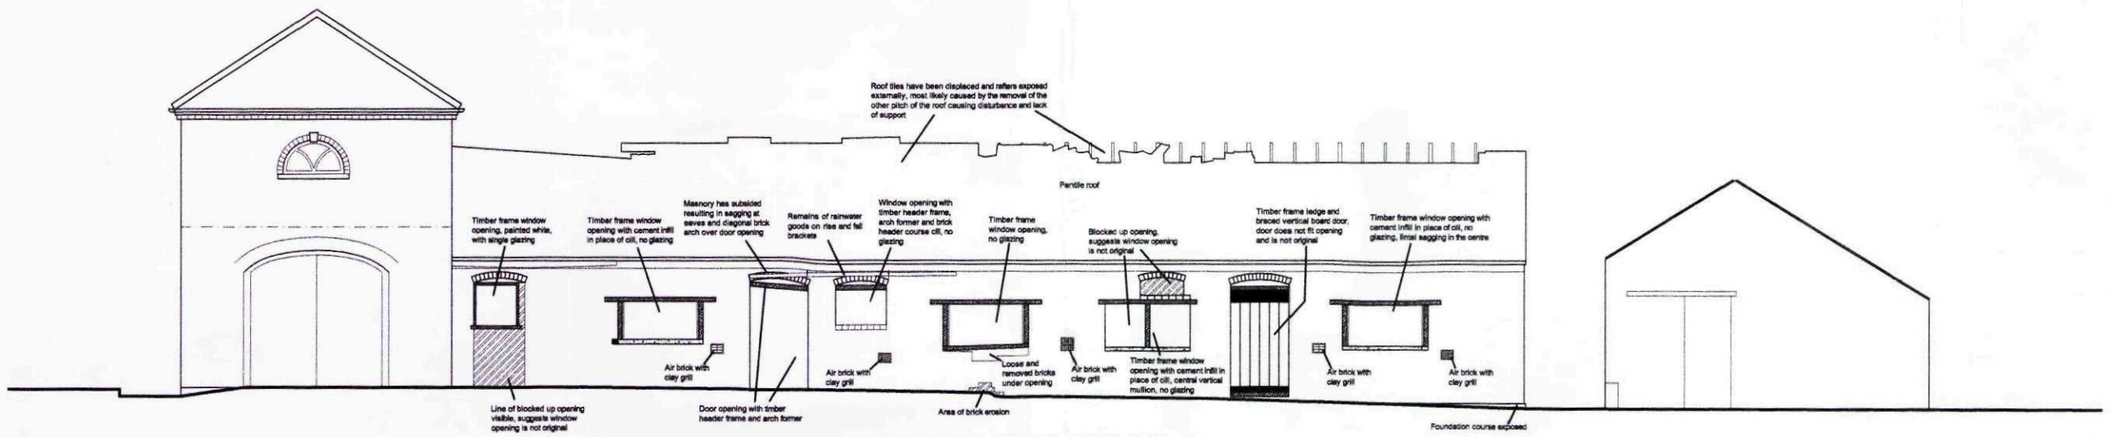

SOUTH ELEVATION

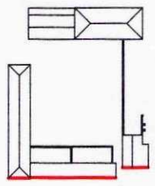

1903 1906 1898 1899 1900 1909 1902 1894

SHDC
Planning & Development
11 JAN 2011
Ref: 0018-11

ROBERT LOWE CHARTERED ARCHITECT
1-2 North End, Swineshead
Boston, Lincs., PE20 3LR
Phone 01205-821117
Fax 01205-821139
info@lowe-architects.com

Project: Barn Conversion
The Barns at Bresby House
Quadring Eaudike, Lincs

Client: Mr & Mrs W Barrell

Drawing Title: EXISTING ELEVATIONS SOUTH STY AND GRANARY

Date: May 2010

Scales: 1: 50 @ A1
1: 100 @ A3

Project No: 09044

Drawn: CL

Drawing No: S28


Rev: A


Contractors are to check all dimensions on site and to report any discrepancy to the Architect. Do not scale from the drawing.


© 2010

SCALE IN METRES 1:50


0 1 2 3 4 5 10 15 20

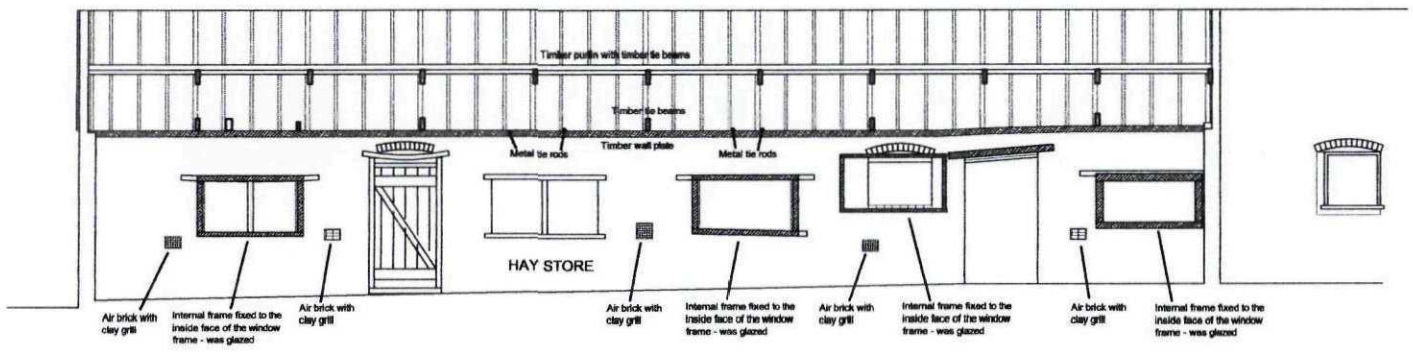


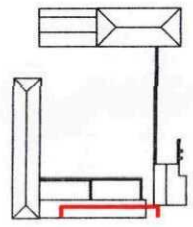

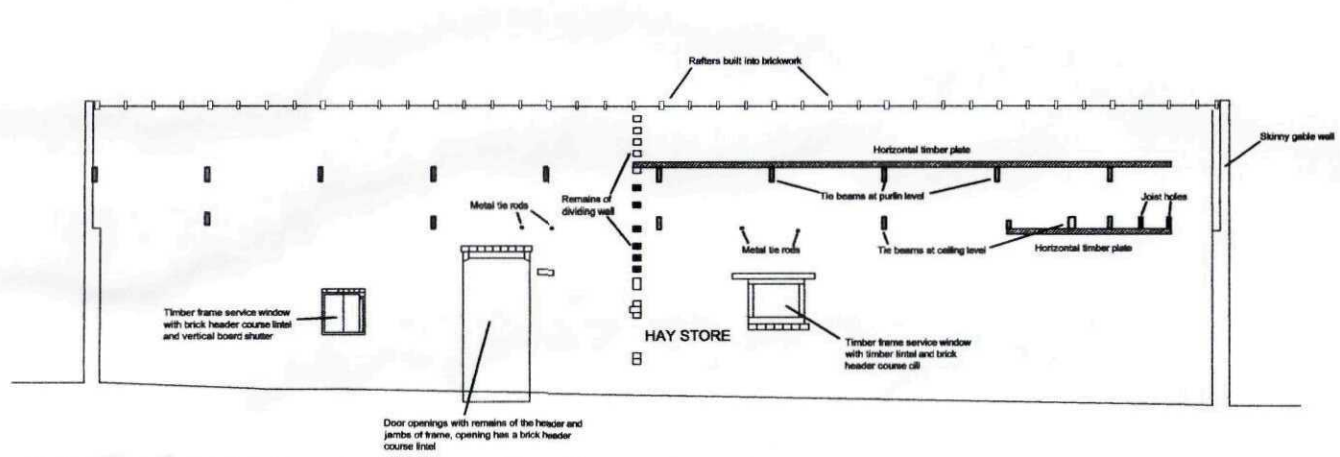


1970

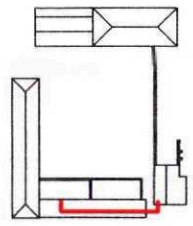

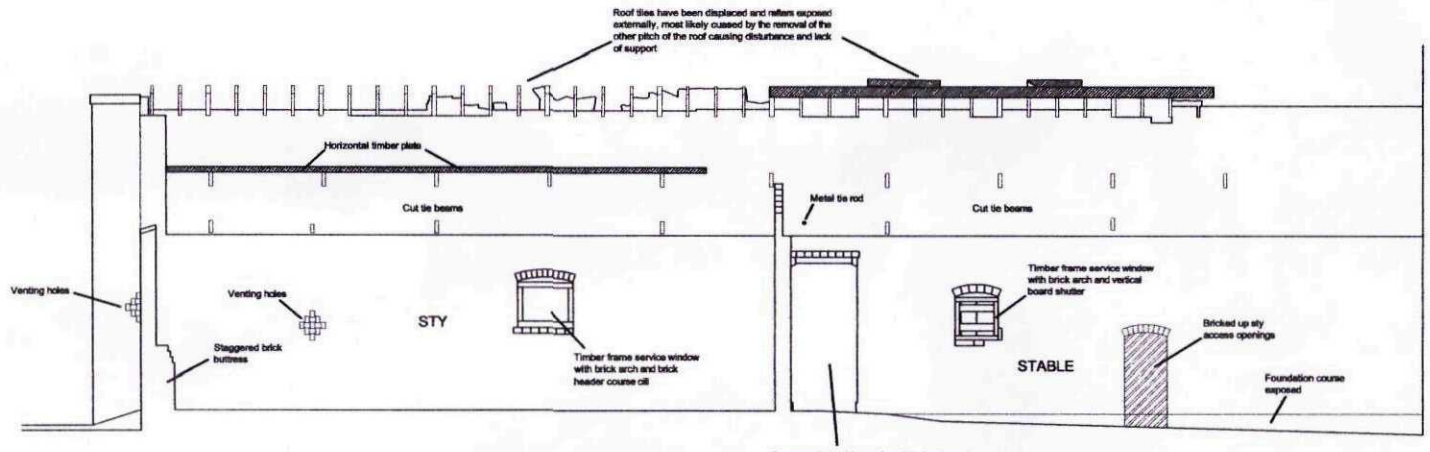

1962

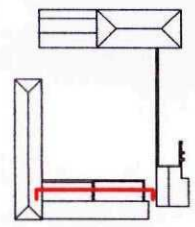

DRAWINGS TO READ IN CONJUNCTION WITH THE CONSTRUCTION NOTES, STRUCTURAL ENGINEER'S CALCULATIONS AND ROOF TRUSS MANUFACTURER'S DETAILS

REVISIONS

1894 Historic Record Photgraphs *[viewpoint & frame number]*

SHDC
Planning & Development
1 1 JAN 2011
Ref: 0018-11

ROBERT LOWE CHARTERED ARCHITECT
1-2 North End, Swineshead
Boston, Lincs., PE20 3LR
Phone 01205-821117
Fax 01205-821139
info@lowe-architects.com

Project: Barn Conversion
The Barns at Bresby House
Quadring Eaudike, Lincs


Client: Mr & Mrs W Barrell

Drawing Title: EXISTING SECTIONS
STY AND HAY STORE

Date: May 2010
Scale: 1: 50 @ A1
1: 100 @ A3

Project No: 09044
Drawn: CL
Drawing No: S31
Rev: A

Contractors are to check all dimensions on site and to report any discrepancy to the Architect.
Do not scale from the drawing.
© 2010

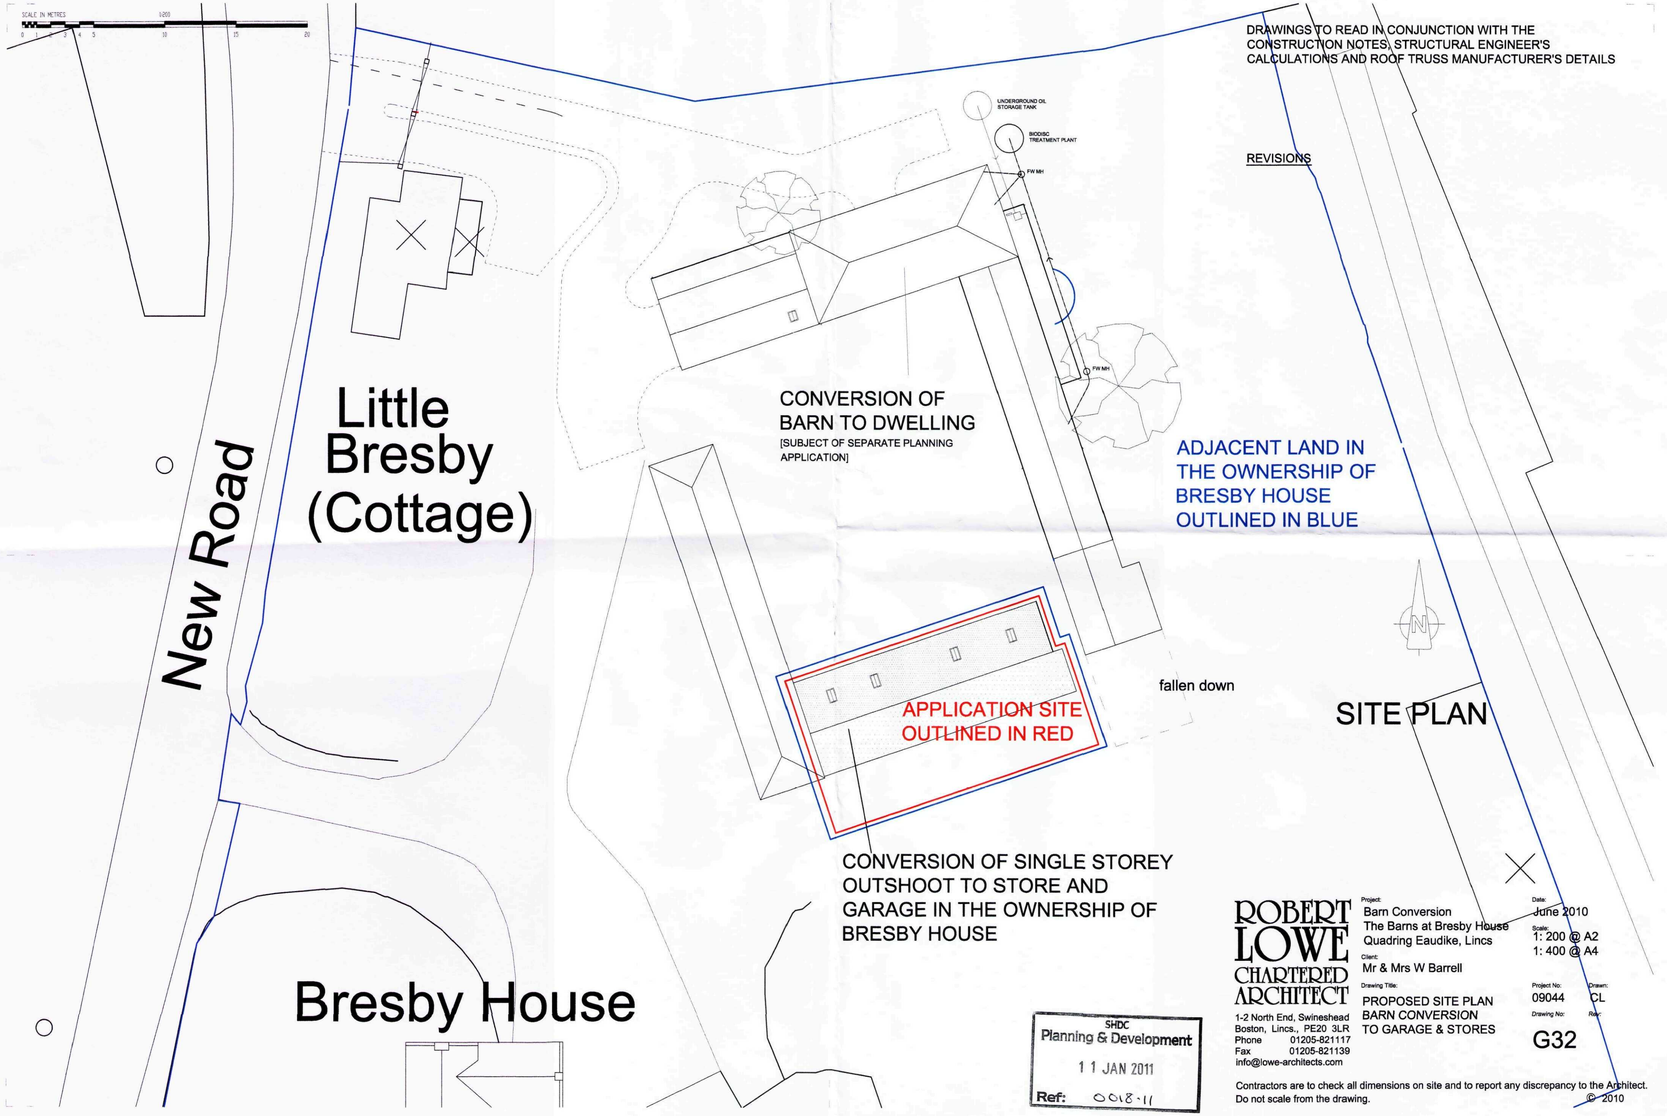

DRAWINGS TO READ IN CONJUNCTION WITH THE CONSTRUCTION NOTES, STRUCTURAL ENGINEER'S CALCULATIONS AND ROOF TRUSS MANUFACTURER'S DETAILS

REVISIONS

SITE PLAN

SHDC
Planning & Development
11 JAN 2011
Ref: 0018-11

ROBERT LOWE CHARTERED ARCHITECT
1-2 North End, Swineshead
Boston, Lincs., PE20 3LR
Phone 01205-821117
Fax 01205-821139
info@lowe-architects.com

Project: Barn Conversion
The Barns at Bresby House
Quadring Eaudike, Lincs


Client: Mr & Mrs W Barrell

Drawing Title: PROPOSED SITE PLAN
BARN CONVERSION
TO GARAGE & STORES

Date: June 2010
Scale: 1: 200 @ A2
1: 400 @ A4
Project No: 09044
Drawn: CL
Drawing No: G32
Rev:

Contractors are to check all dimensions on site and to report any discrepancy to the Architect.
Do not scale from the drawing.

© 2010

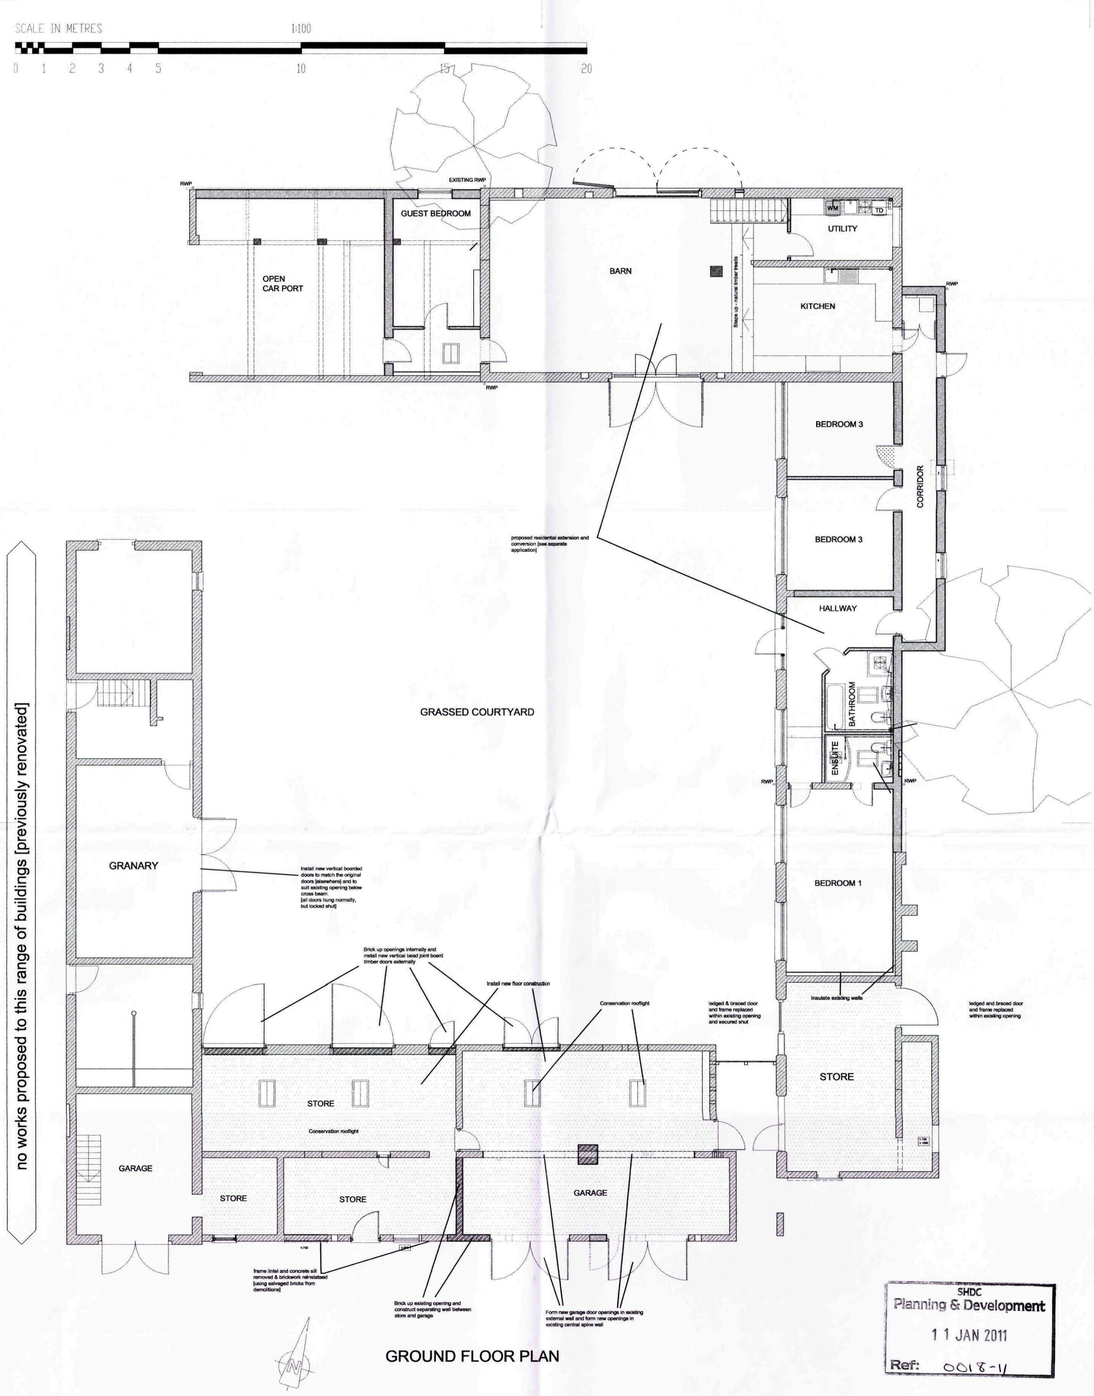

no works proposed to this range of buildings [previously renovated]

GROUND FLOOR PLAN

SHDC
Planning & Development
11 JAN 2011
Ref: 0018-11

DRAWINGS TO READ IN CONJUNCTION WITH THE CONSTRUCTION NOTES, STRUCTURAL ENGINEER'S CALCULATIONS AND ROOF TRUSS MANUFACTURER'S DETAILS

REVISIONS

ROBERT LOWE CHARTERED ARCHITECT
1-2 North End, Swineshead
Boston, Lincs., PE20 3LR
Phone 01205-821117
Fax 01205-821139
info@lowe-architects.com

Project:
Conversion to Garage/Stores
The Barns at Bresby House
Quadring Eaudike, Lincs

Client:
Mr & Mrs W Barrell


Drawing Title:
PROPOSED GROUND FLOOR PLAN

Date: June 2010
Scale: 1: 100 @ A2
1: 200 @ A4

Project No: 09044
Drawn: RL
Drawing No: G41
Rev:

Contractors are to check all dimensions on site and to report any discrepancy to the Architect. Do not scale from the drawing.

© 2010

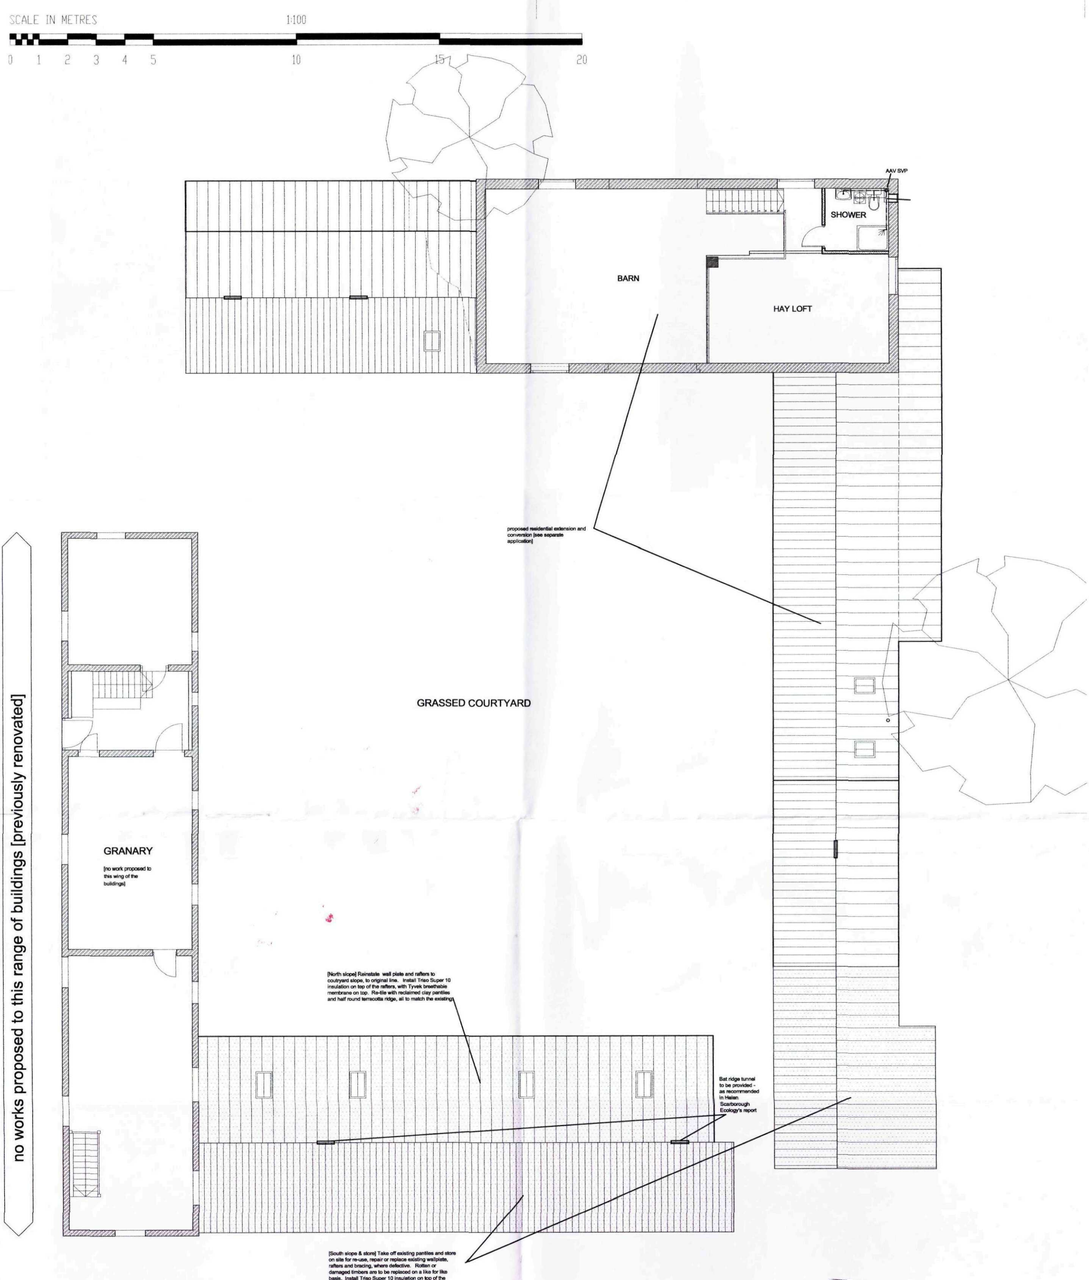

FIRST FLOOR PLAN

SHDC
Planning & Development
11 JAN 2011
Ref: 0018-11

DRAWINGS TO READ IN CONJUNCTION WITH THE CONSTRUCTION NOTES, STRUCTURAL ENGINEER'S CALCULATIONS AND ROOF TRUSS MANUFACTURER'S DETAILS

REVISIONS

ROBERT LOWE CHARTERED ARCHITECT
1-2 North End, Swineshead
Boston, Lincs., PE20 3LR
Phone 01205-821117
Fax 01205-821139
info@lowe-architects.com

Project: Barn Conversion
The Barns at Bresby House
Quadring Eaudike, Lincs

Client: Mr & Mrs W Barrell

Drawing Title: PROPOSED ROOF PLAN

Date: June 2010
Scale: 1: 100 @ A2
1: 200 @ A4
Project No: 09044
Drawn: CL
Drawing No: G42
Rev:

Contractors are to check all dimensions on site and to report any discrepancy to the Architect. Do not scale from the drawing.

© 2010


SCALE IN METRES 1:50

0 1 2 3 4 5 10 15 20


DRAWINGS TO READ IN CONJUNCTION WITH THE CONSTRUCTION NOTES, STRUCTURAL ENGINEER'S CALCULATIONS AND ROOF TRUSS MANUFACTURER'S DETAILS


REVISIONS

Rev A - Aug'2010 - section added

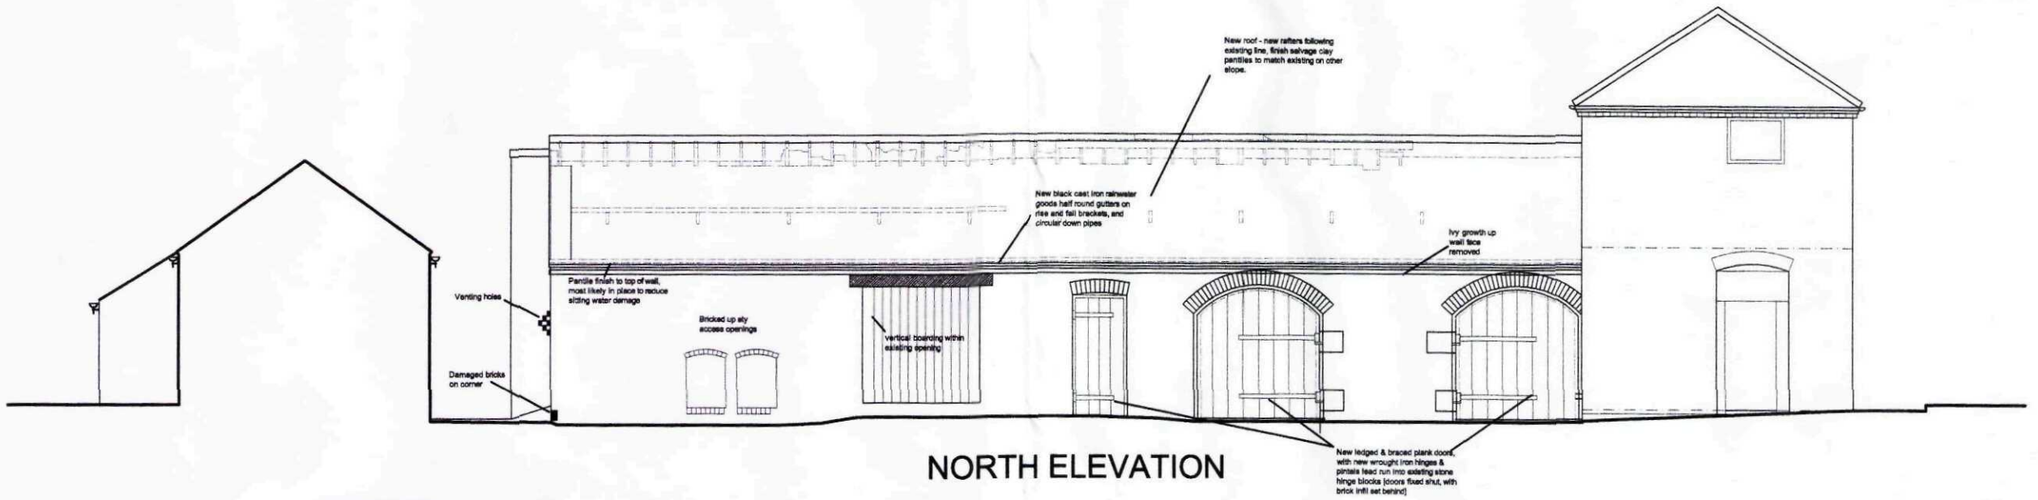


NORTH ELEVATION

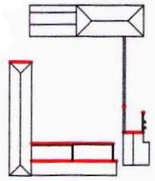


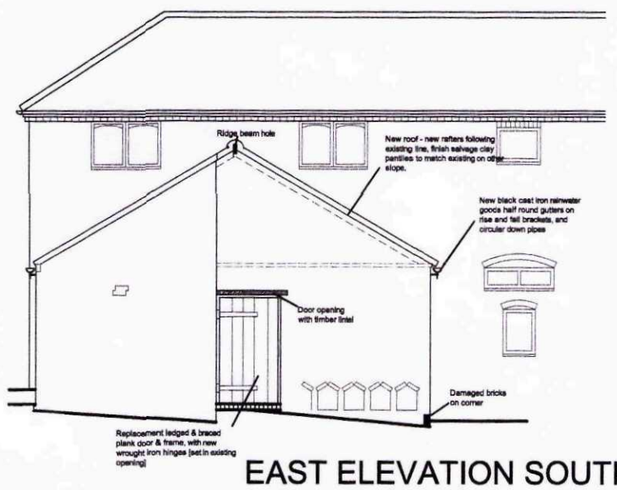


EAST ELEVATION SOUTH RANGE

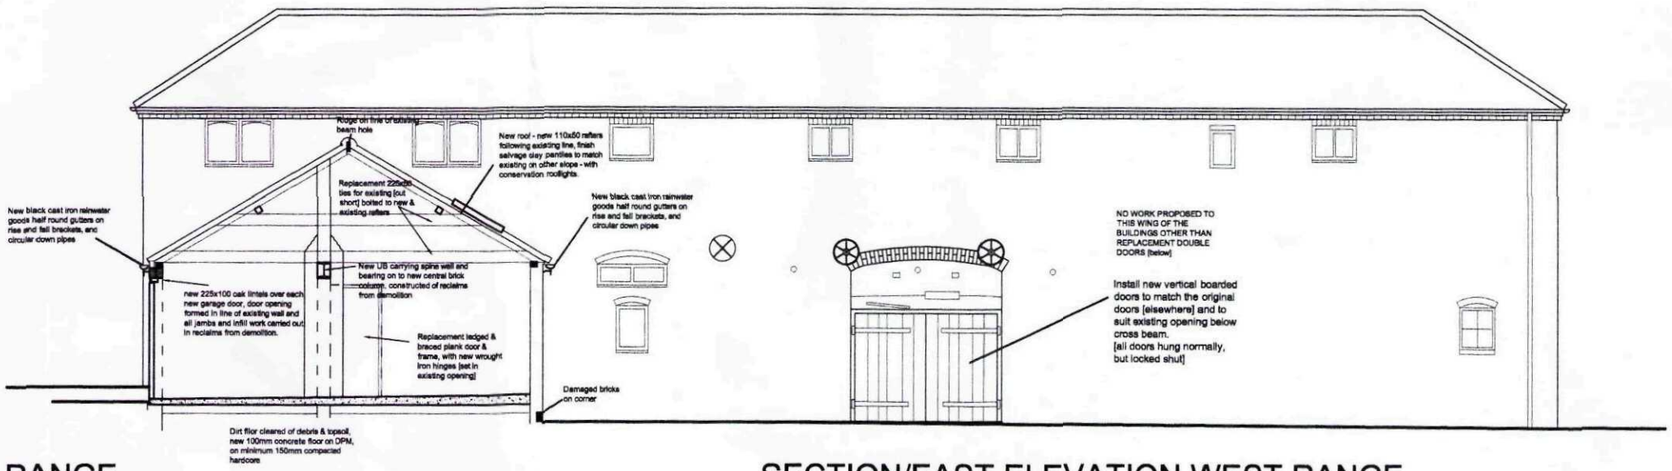

SECTION/EAST ELEVATION WEST RANGE

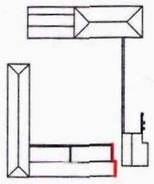

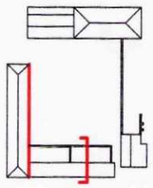

SHDC
Planning & Development
11 JAN 2011
Ref: 0018-11

ROBERT LOWE CHARTERED ARCHITECT
1-2 North End, Swineshead
Boston, Lincs., PE20 3LR
Phone 01205-821117
Fax 01205-821139
info@lowe-architects.com

Project: Garage Conversion
The Barns at Bresby House
Quadring Eaudike, Lincs

Client: Mr & Mrs W Barrell

Drawing Title: ELEVATIONS NORTH AND EAST [garge range]

Date: July 2010
Scale: 1: 50 @ A1
1: 100 @ A3

Project No: 09044
Drawn: RL
Drawing No: G43
Rev: A

Contractors are to check all dimensions on site and to report any discrepancy to the Architect. Do not scale from the drawing.


© 2010

SCALE IN METRES 1:50


0 1 2 3 4 5 10 15 20


DRAWINGS TO READ IN CONJUNCTION WITH THE CONSTRUCTION NOTES, STRUCTURAL ENGINEER'S CALCULATIONS AND ROOF TRUSS MANUFACTURER'S DETAILS

REVISIONS

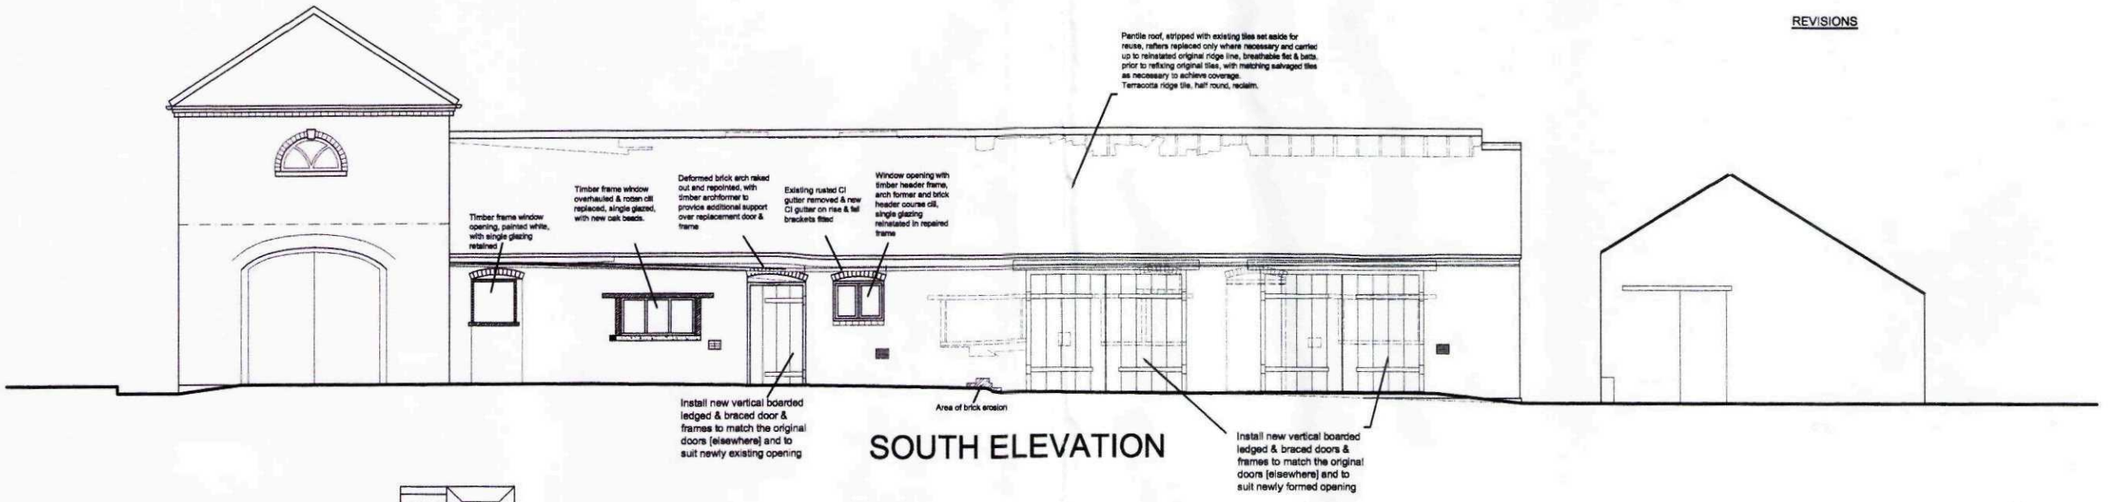


SOUTH ELEVATION

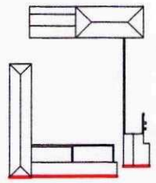

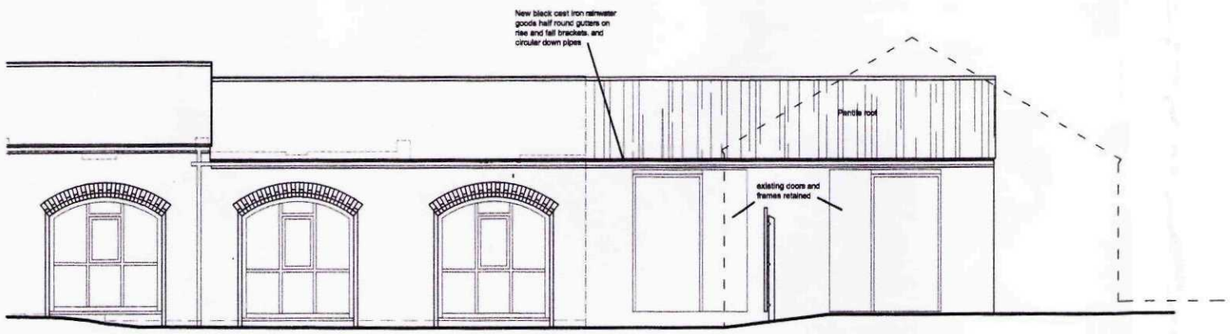

WEST ELEVATION

see separate application for barn conversion

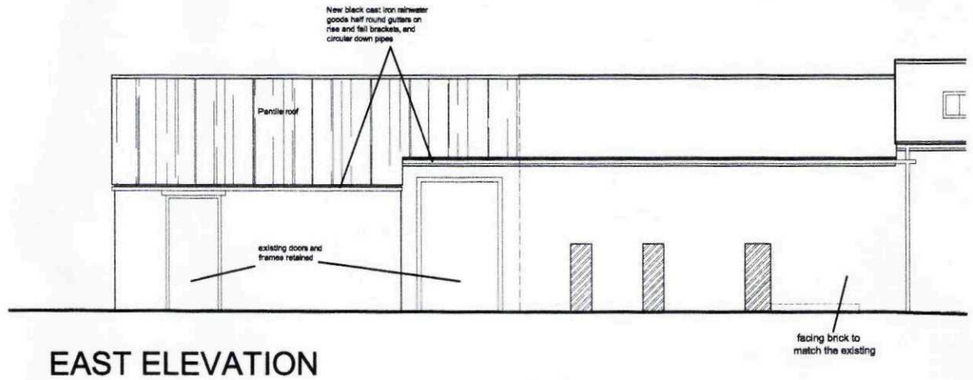

EAST ELEVATION

see separate application for barn conversion

SHDC
Planning & Development
11 JAN 2011
Ref: 0018-11

ROBERT LOWE CHARTERED ARCHITECT
1-2 North End, Swineshead
Boston, Lincs., PE20 3LR
Phone 01205-821117
Fax 01205-821139
info@lowe-architects.com

Project: Garage Conversion, Store
The Barns at Bresby House
Quadring Eaudike, Lincs

Client: Mr & Mrs W Barrell

Drawing Title: ELEVATIONS
SOUTH [garage range]
EAST & WEST [store]

Date: July 2010
Scale: 1: 50 @ A1
1: 100 @ A3

Project No.: 09044
Drawn: RL

Drawing No.: G44
Rev:

Contractors are to check all dimensions on site and to report any discrepancy to the Architect. Do not scale from the drawing.

© 2010