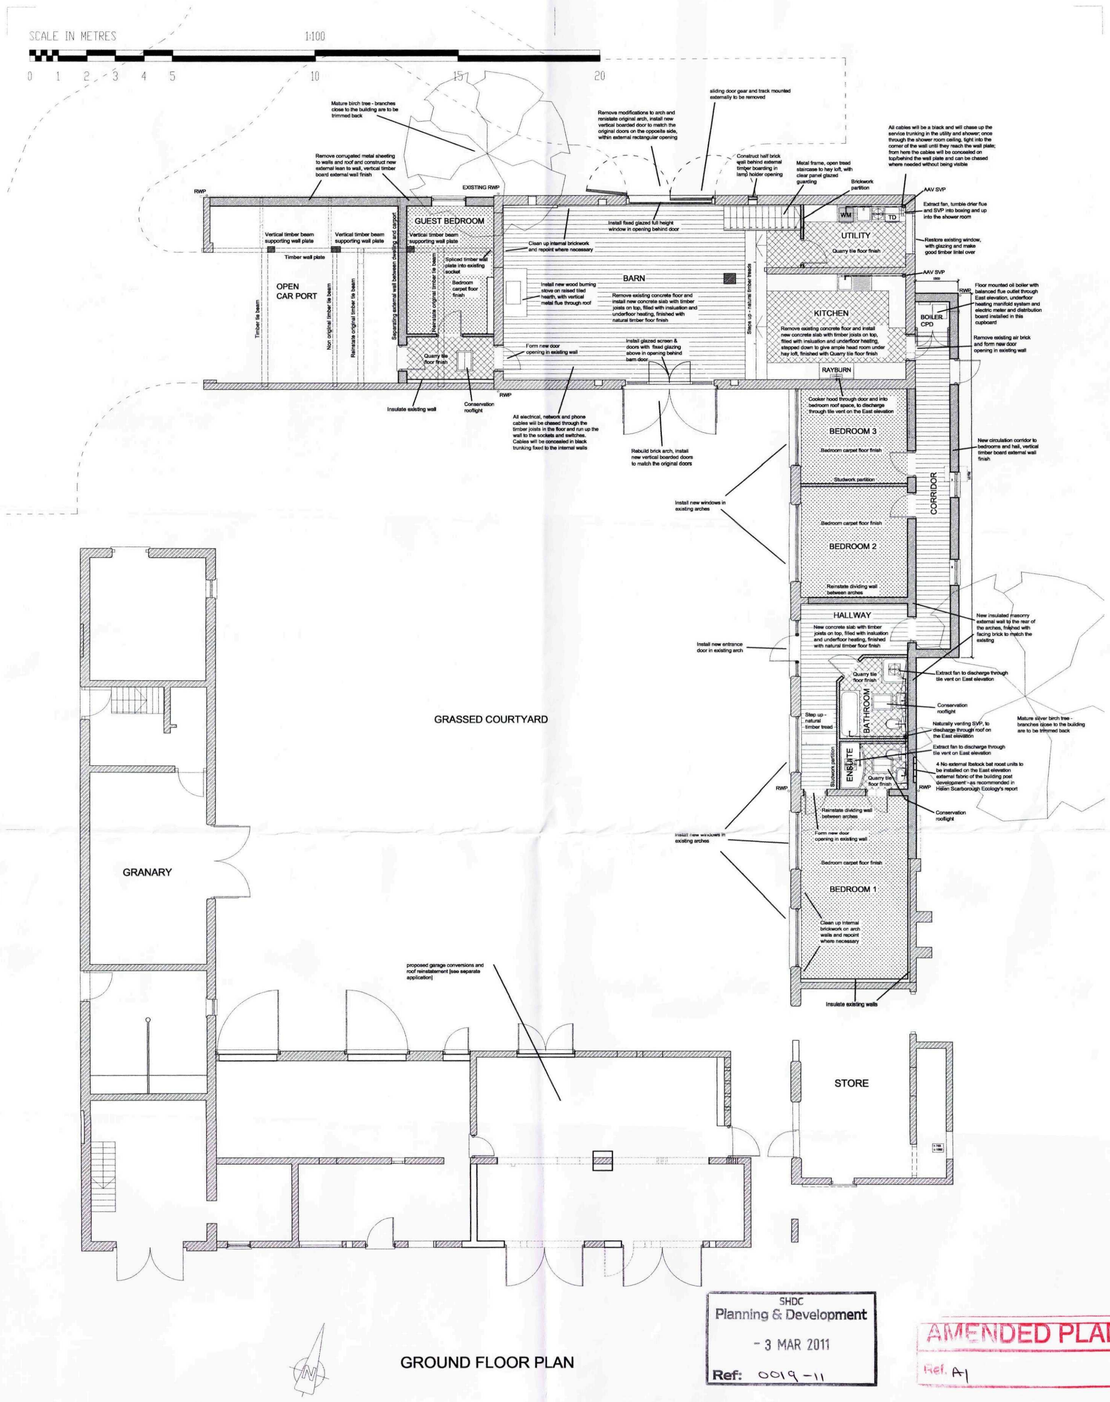


GROUND FLOOR PLAN

SHDC
Planning & Development
- 3 MAR 2011
Ref: 0019-11

AMENDED PLAN
Ref. A1

DRAWINGS TO READ IN CONJUNCTION WITH THE CONSTRUCTION NOTES, STRUCTURAL ENGINEER'S CALCULATIONS AND ROOF TRUSS MANUFACTURER'S DETAILS

REVISIONS

Rev B - Nov'2010 - minor revisions following pre-app advice

Rev C - Mar'2011 - cable notes revised

ROBERT LOWE CHARTERED ARCHITECT
1-2 North End, Swineshead
Boston, Lincs., PE20 3LR
Phone 01205-821117
Fax 01205-821139
info@lowe-architects.com

Project:
Barn Conversion
The Barns at Bresby House
Quadring Eaudike, Lincs

Client:
Mr & Mrs W Barrell

Drawing Title:
PROPOSED GROUND FLOOR PLAN


Date:
June 2010

Scale:
1: 100 @ A2
1: 200 @ A4

Project No: 09044
Drawn: CL
Drawing No: B33
Rev: C

Contractors are to check all dimensions on site and to report any discrepancy to the Architect. Do not scale from the drawing.

© 2010

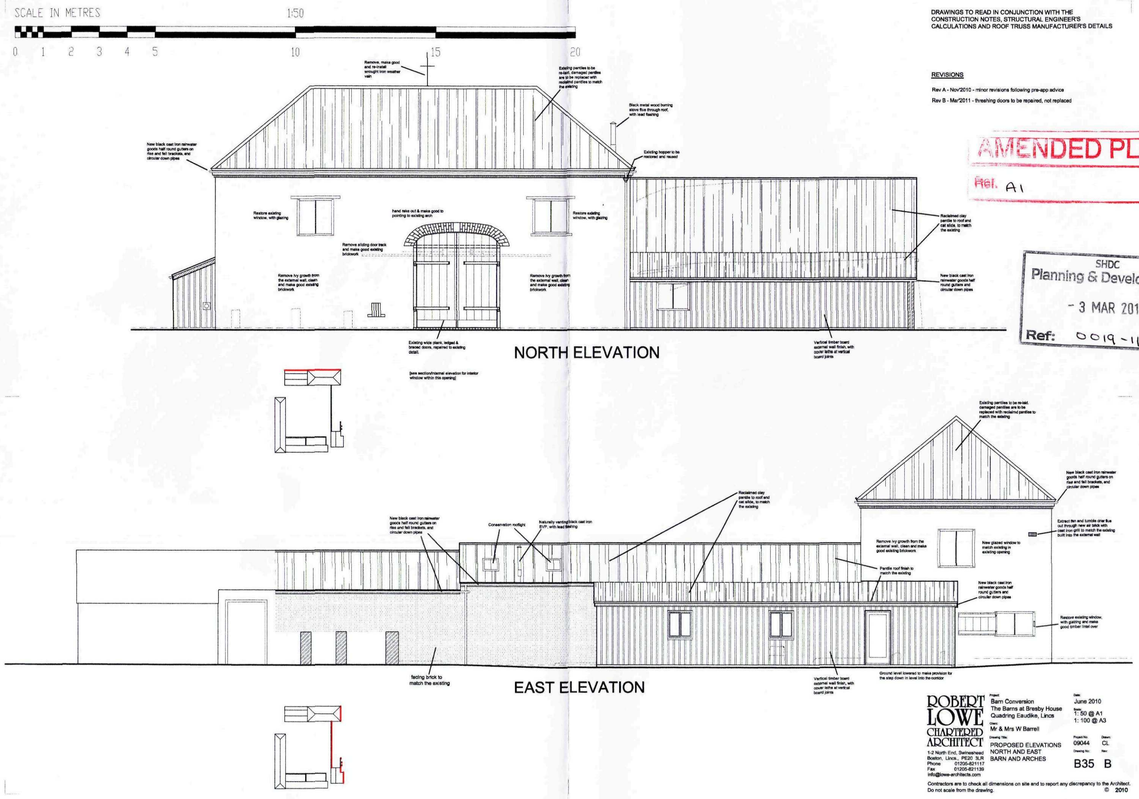

DRAWINGS TO READ IN CONJUNCTION WITH THE CONSTRUCTION NOTES, STRUCTURAL ENGINEER'S CALCULATIONS AND ROOF TRUSS MANUFACTURER'S DETAILS

REVISIONS

Rev A - Nov'2010 - minor revisions following pre-app advice

Rev B - Mar'2011 - threshing doors to be repaired, not replaced

AMENDED PLAN
Ref. A1

SHDC
Planning & Development
- 3 MAR 2011
Ref: 0019-11

ROBERT LOWE CHARTERED ARCHITECT
1-2 North End, Behnerhead, Boston, Lincs., PE22 3LR
Phone 01205-821117
Fax 01205-821139
info@lowe-architects.com


Project: Barn Conversion
The Barns at Brasby House
Quadring Eaudike, Lincs

Title: Mr & Mrs W Barrell

Drawing Title: PROPOSED ELEVATIONS
NORTH AND EAST
BARN AND ARCHES

Date: June 2010
Scale: 1:50 @ A1
1: 100 @ A3
Project No: 09044
Drawn: CL
Drawing No: B35 B

Contractors are to check all dimensions on site and to report any discrepancy to the Architect. Do not scale from the drawing.
© 2010

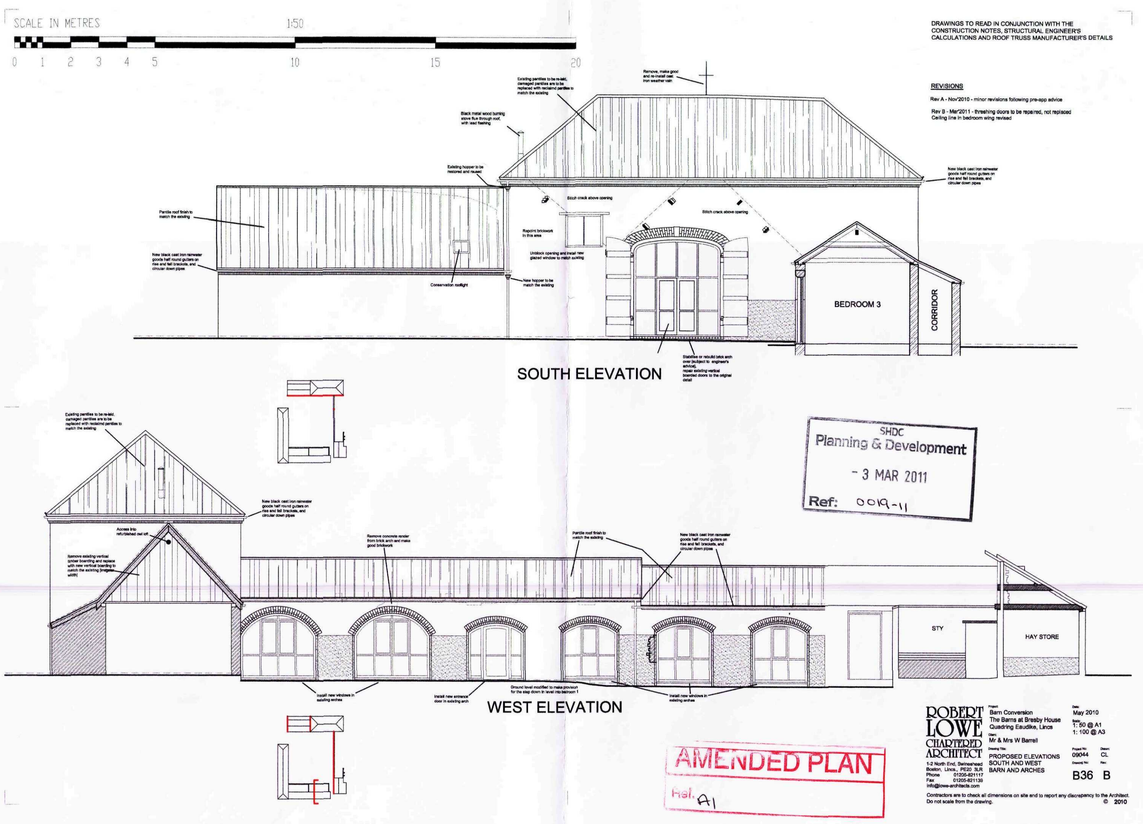

DRAWINGS TO READ IN CONJUNCTION WITH THE CONSTRUCTION NOTES, STRUCTURAL ENGINEER'S CALCULATIONS AND ROOF TRUSS MANUFACTURER'S DETAILS

REVISIONS

Rev A - Nov'2010 - minor revisions following pre-app advice

Rev B - Mar'2011 - threshing doors to be repaired, not replaced
Ceiling line in bedroom wing revised

SHDC
Planning & Development
- 3 MAR 2011
Ref: 0019-11

AMENDED PLAN
Ref. A1

ROBERT LOWE CHARTERED ARCHITECT
1-2 North End, Behnerhead, Boston, Lincs., PE22 3LR
Phone 01205-821117
Fax 01205-821139
info@lowe-architects.com

Project: Barn Conversion
The Barns at Brasby House
Quadring Eaudike, Lincs

Title: Mr & Mrs W Barrell

Drawing Title: PROPOSED ELEVATIONS
SOUTH AND WEST
BARN AND ARCHES

Date: May 2010
Scale: 1:50 @ A1
1: 100 @ A3
Project No: 09044
Drawn: CL
Drawing No: B36 B

Contractors are to check all dimensions on site and to report any discrepancy to the Architect. Do not scale from the drawing.
© 2010

SCALE IN METRES 1:50


0 1 2 3 4 5 10 15 20


DRAWINGS TO READ IN CONJUNCTION WITH THE CONSTRUCTION NOTES, STRUCTURAL ENGINEER'S CALCULATIONS AND ROOF TRUSS MANUFACTURER'S DETAILS


Rev A - Nov'2010 - minor revisions following pre-app advice


Rev B - Mar'2011 - revisions to door section details


REVISIONS

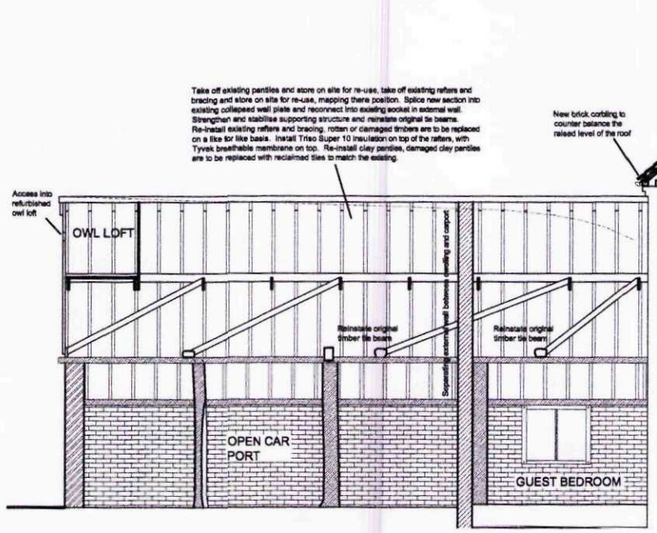


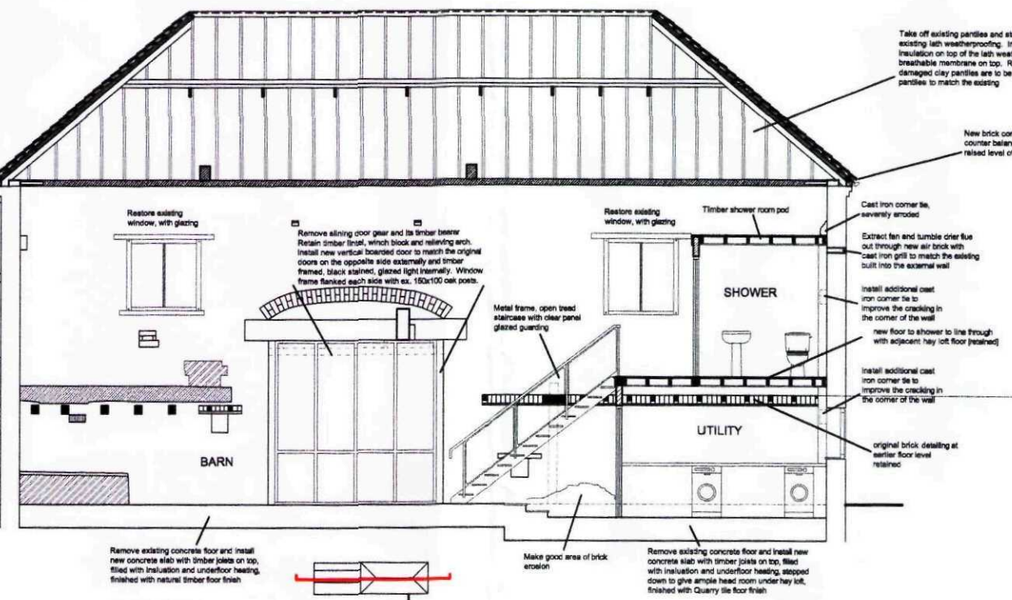


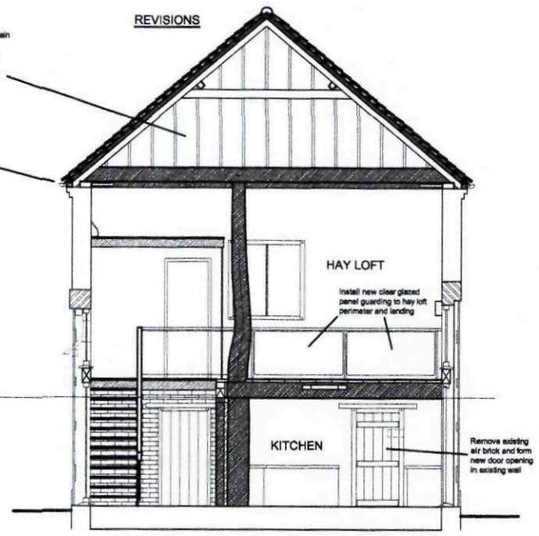


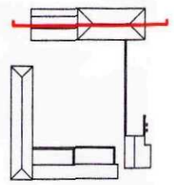

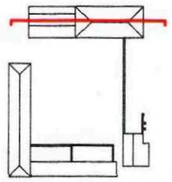

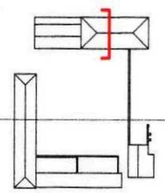

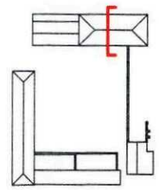

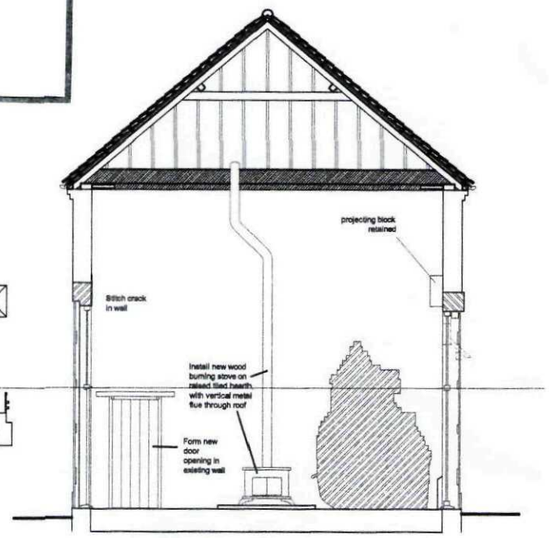

SHDC
Planning & Development
- 3 MAR 2011
Ref: 0019-11

AMENDED PLAN
Ref. A1

ROBERT LOWE CHARTERED ARCHITECT
1-2 North End, Swineshead
Boston, Lincs., PE20 3LR
Phone 01205-821117
Fax 01205-821139
info@lowe-architects.com

Project: Barn Conversion
The Barns at Bresby House
Quadring Eaudike, Lincs

Client: Mr & Mrs W Barrell

Drawing Title: PROPOSED SECTIONS THROUGH BARN AND CAR PORT

Date: June 2010
Scale: 1: 50 @ A1
1: 100 @ A3
Project No: 09044
Drawn: CL
Drawing No: B39
Rev: B

Contractors are to check all dimensions on site and to report any discrepancy to the Architect. Do not scale from the drawing.

© 2010