

SCALE IN METRES 1:100

0 1 2 3 4 5 10 15 20

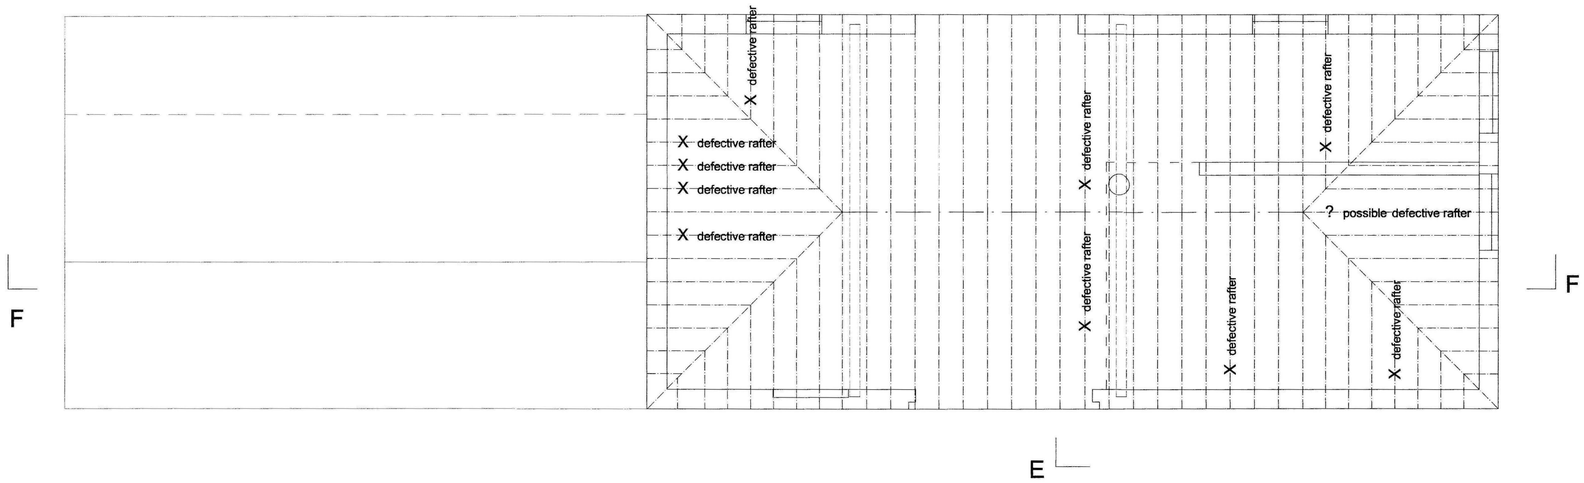


Granary Roof - As Surveyed 2006

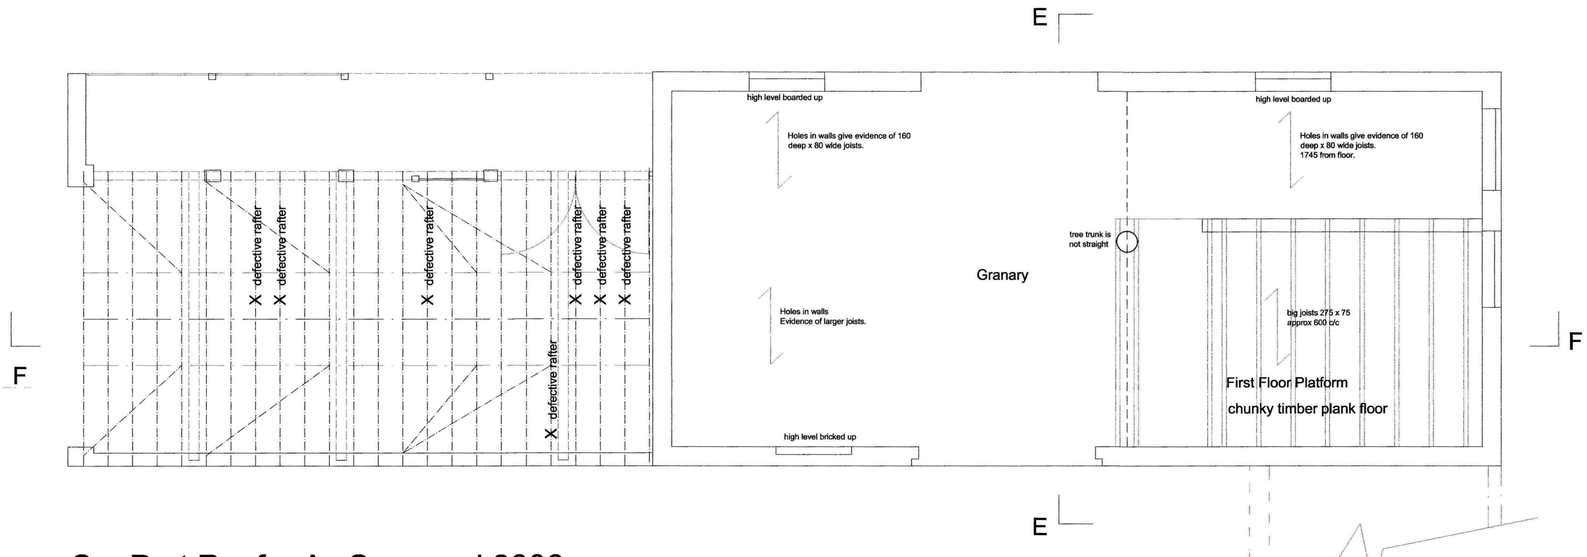

Car Port Roof - As Surveyed 2006

Granary First Floor Surveyed 2008

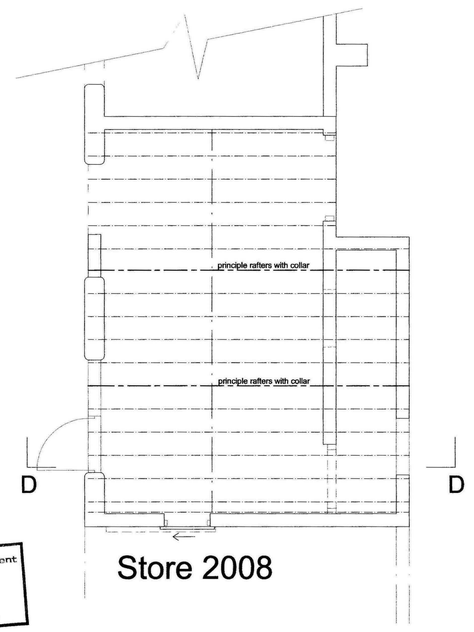

Store 2008

Planning & Development
26 JAN 2011
Ref: K019-11

ROBERT LOWE CHARTERED ARCHITECT
1-2 North End, Swineshead
Boston, Lincs., PE20 3LR
Phone 01205-821117
Fax 01205-821139
info@lowe-architects.com

Project: Barn Conversion
The Barns, Bresby House
New Road, Quadring Eaudike

Client: Mr & Mrs W Barrell

Drawing Title: THE BARN FIRST FLOOR & ROOF PLAN

Date: December 2008

Scale: 1: 100 @ A3
1:50 @ A1

Project No: 07132

Drawn: RWL JM

Drawing No: 06

Rev:

Contractors are to check all dimensions on site and to report any discrepancy to the Architect. Do not scale from the drawing. © 2005

A1