

SCALE IN METRES 1:100

0 1 2 3 4 5 10 15 20

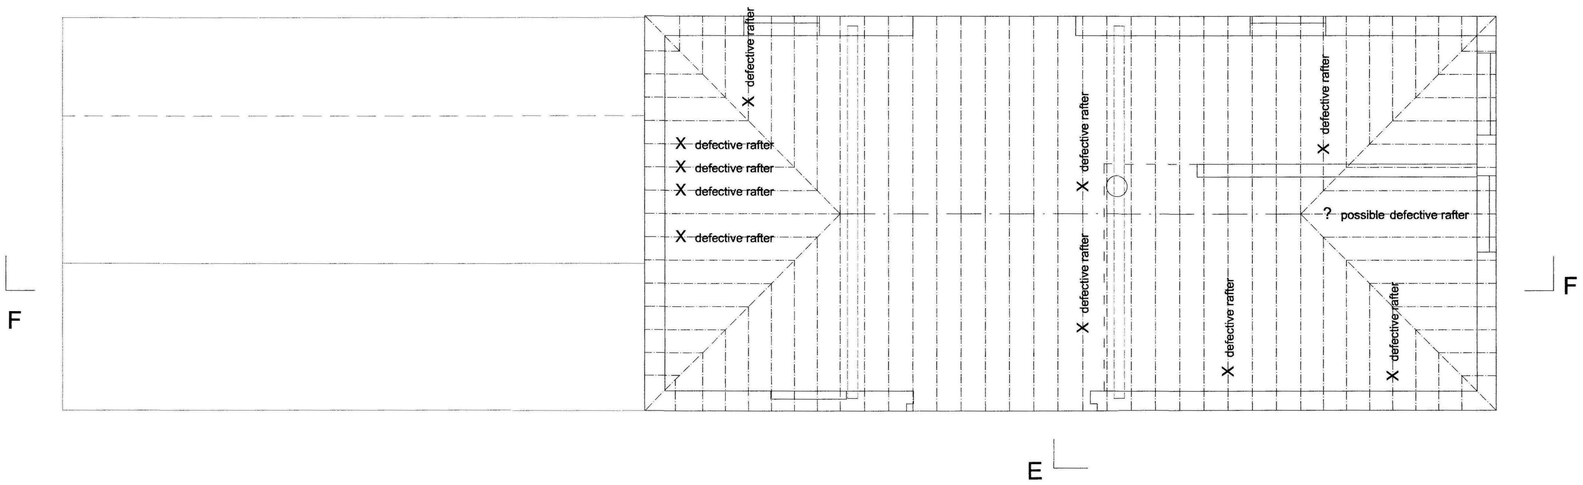


Granary Roof - As Surveyed 2006

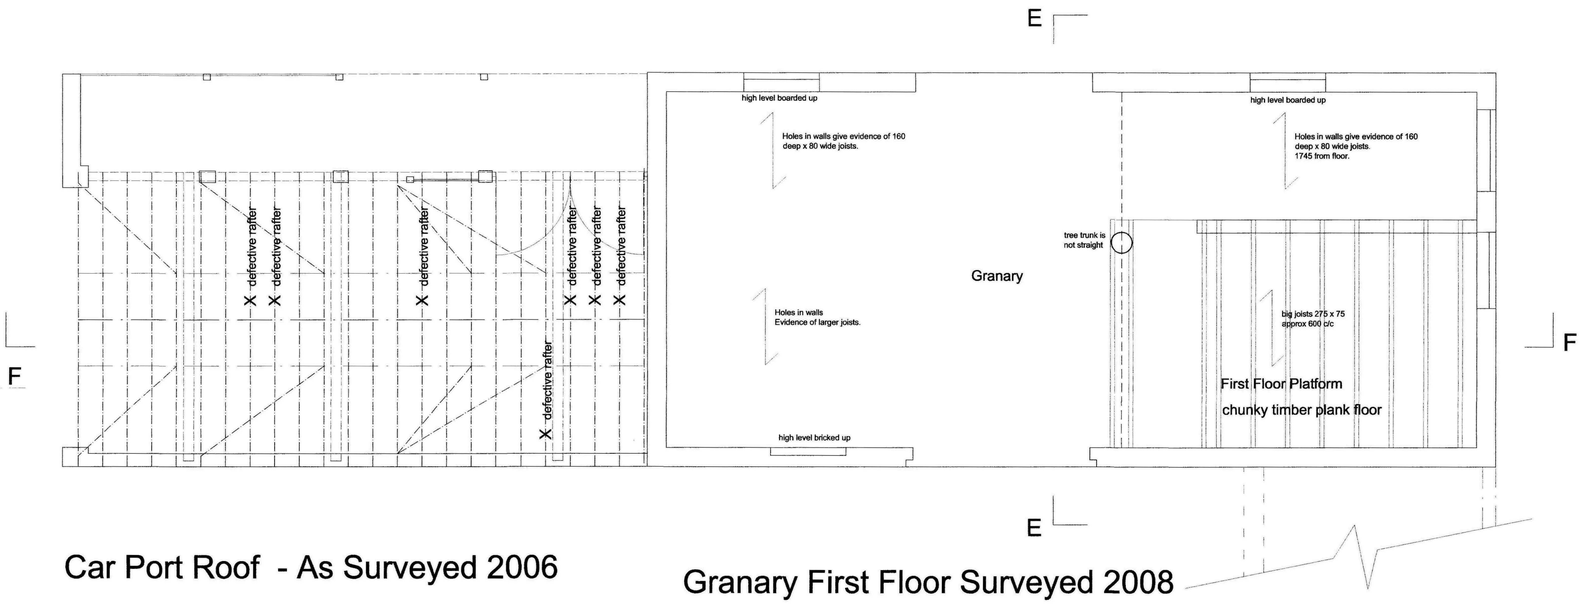

Granary First Floor Surveyed 2008

Car Port Roof - As Surveyed 2006

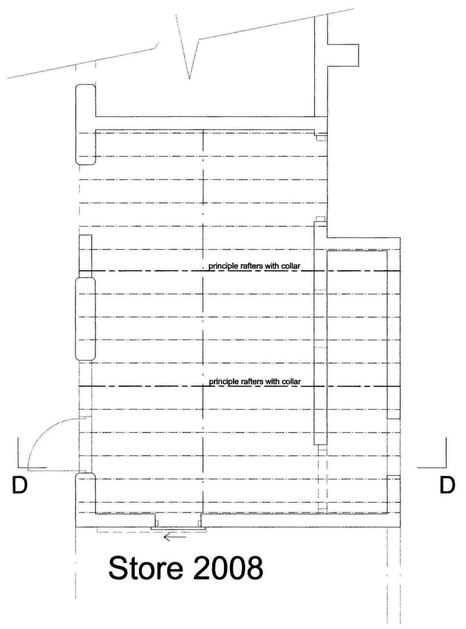

Store 2008

Planning & Building Control
26 JAN 2011
Ref: CC20-11

ROBERT LOWE CHARTERED ARCHITECT
1-2 North End, Swineshead
Boston, Lincs., PE20 3LR
Phone 01205-821117
Fax 01205-821139
info@lowe-architects.com

Project:
Barn Conversion
The Barns, Bresby House
New Road, Quadring Eaudike

Client:
Mr & Mrs W Barrell

Drawing Title:
THE BARN
FIRST FLOOR &
ROOF PLAN

Date:
December 2008

Scale:
1: 100 @ A3
1:50 @ A1

Project No: 07132
Drawn: RWL JM

Drawing No: 06
Rev:

Contractors are to check all dimensions on site and to report any discrepancy to the Architect.
Do not scale from the drawing.
© 2005

A1