
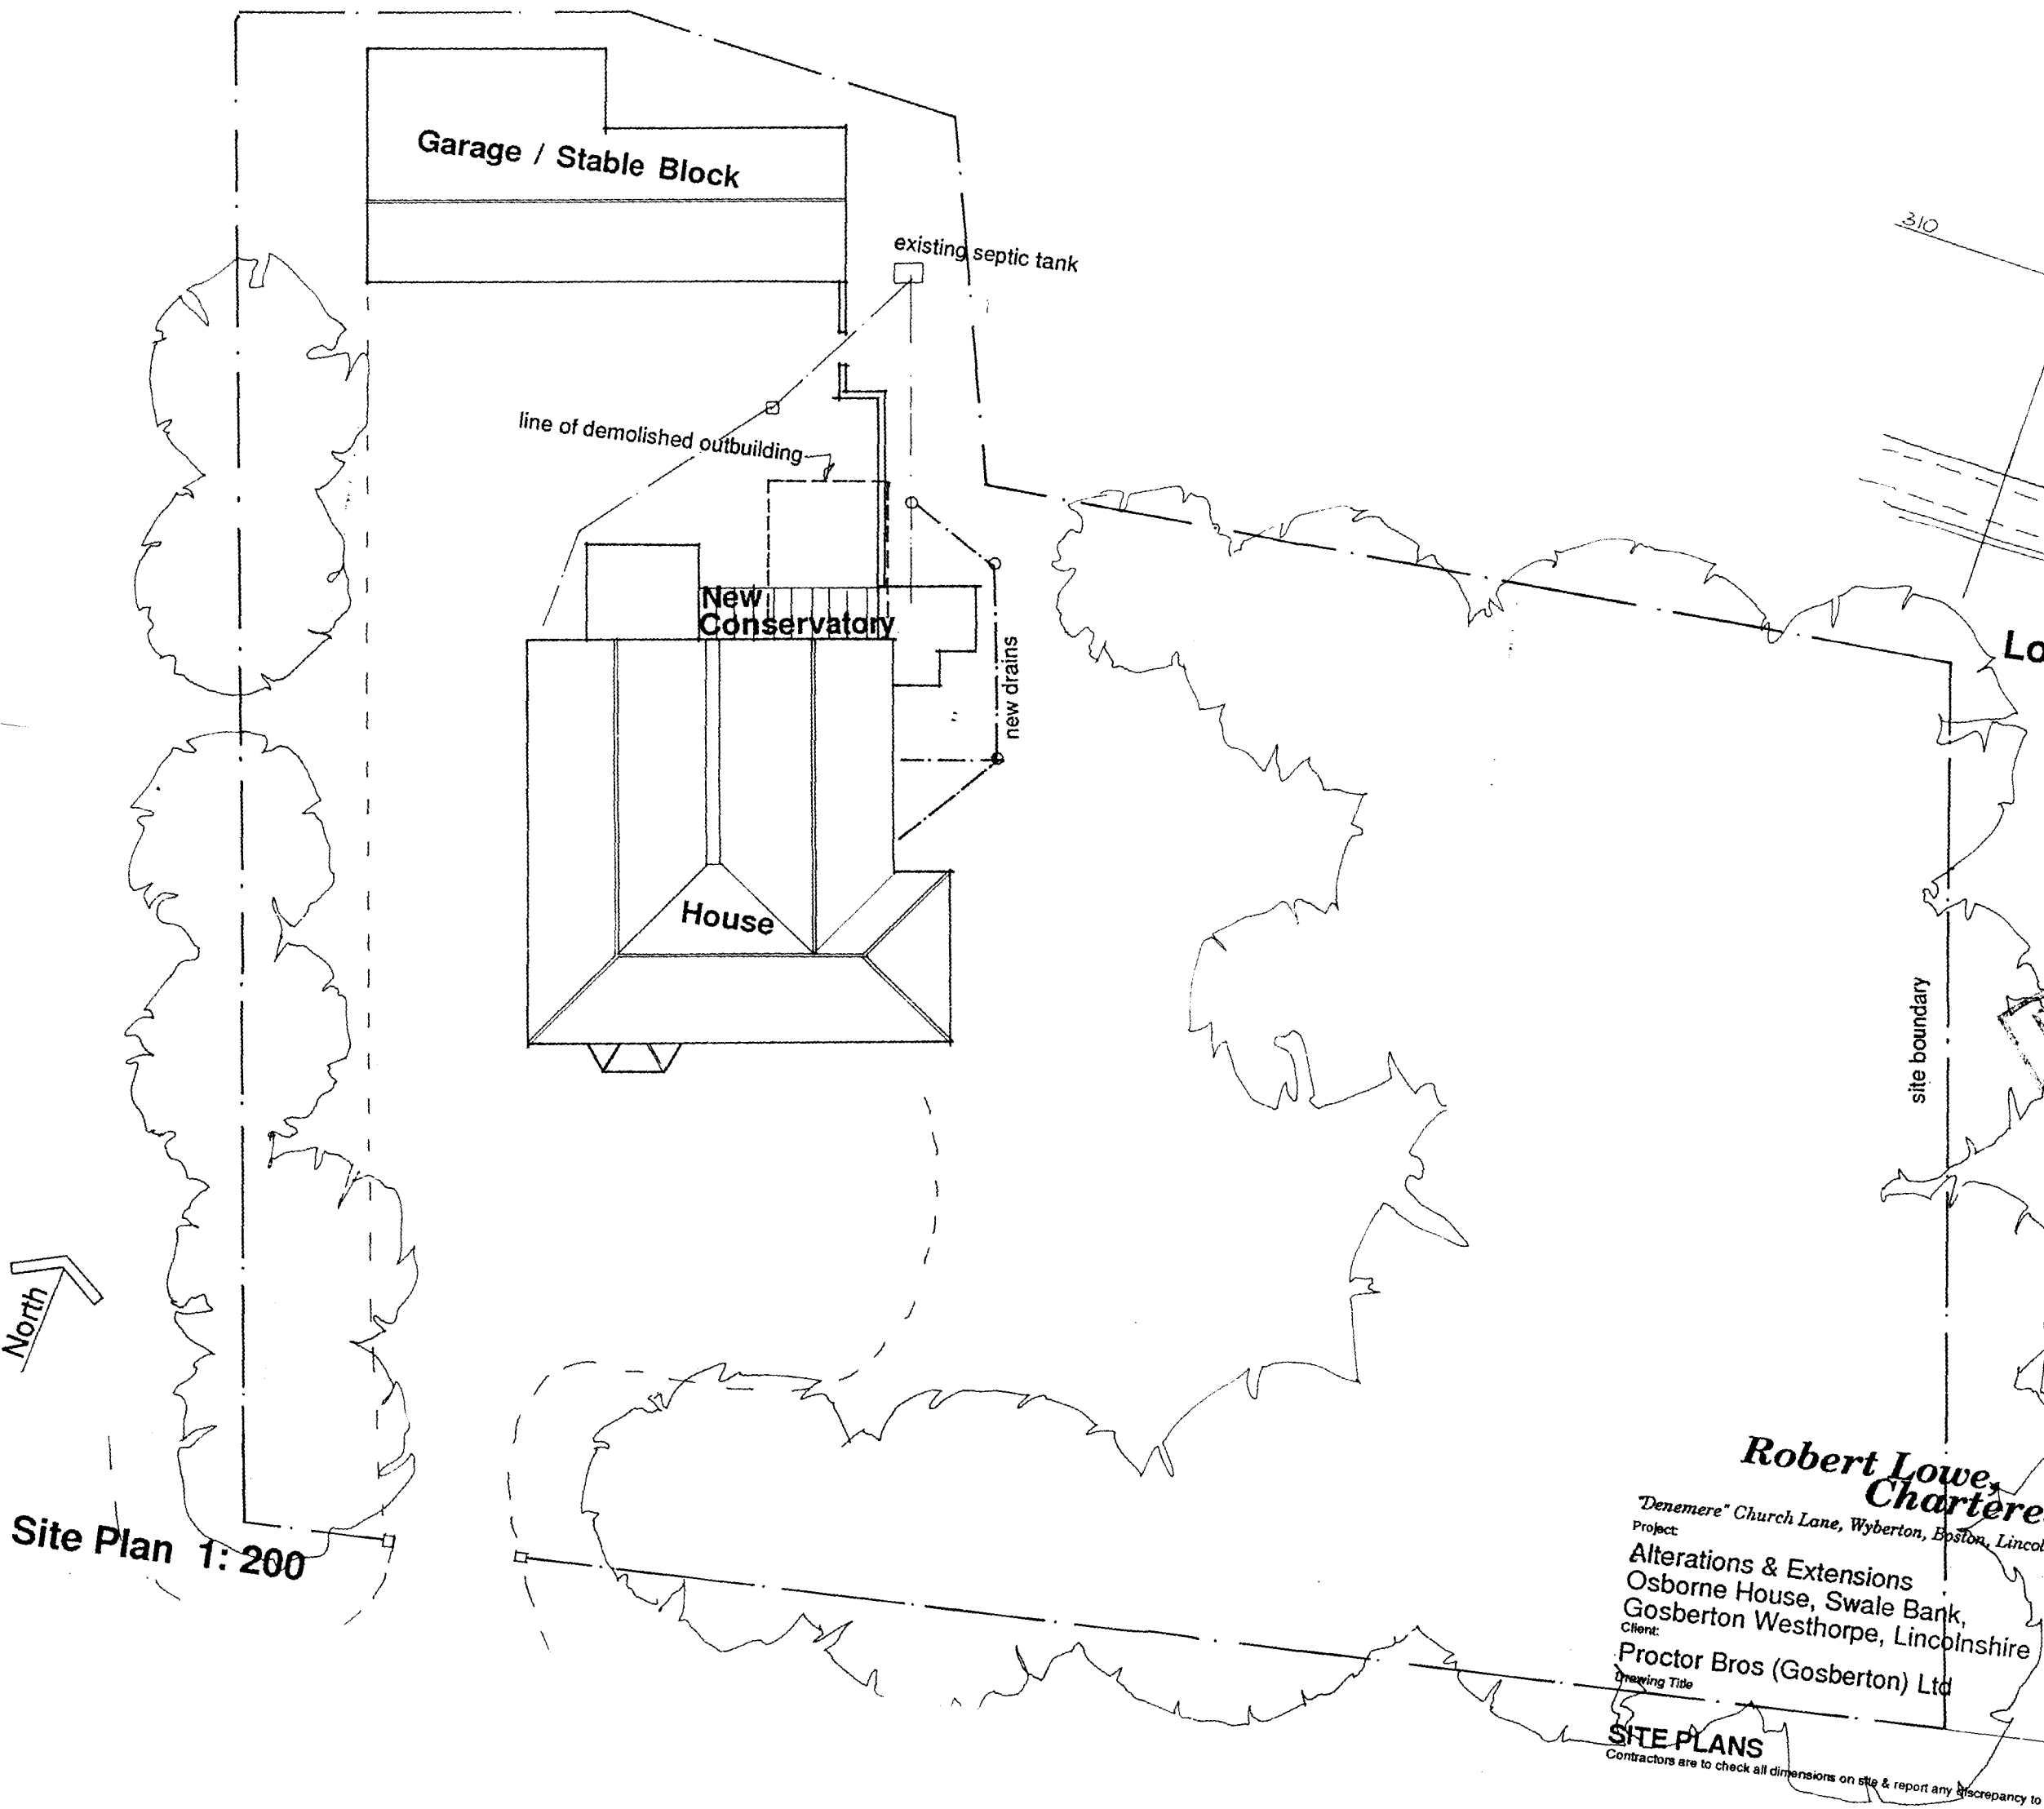


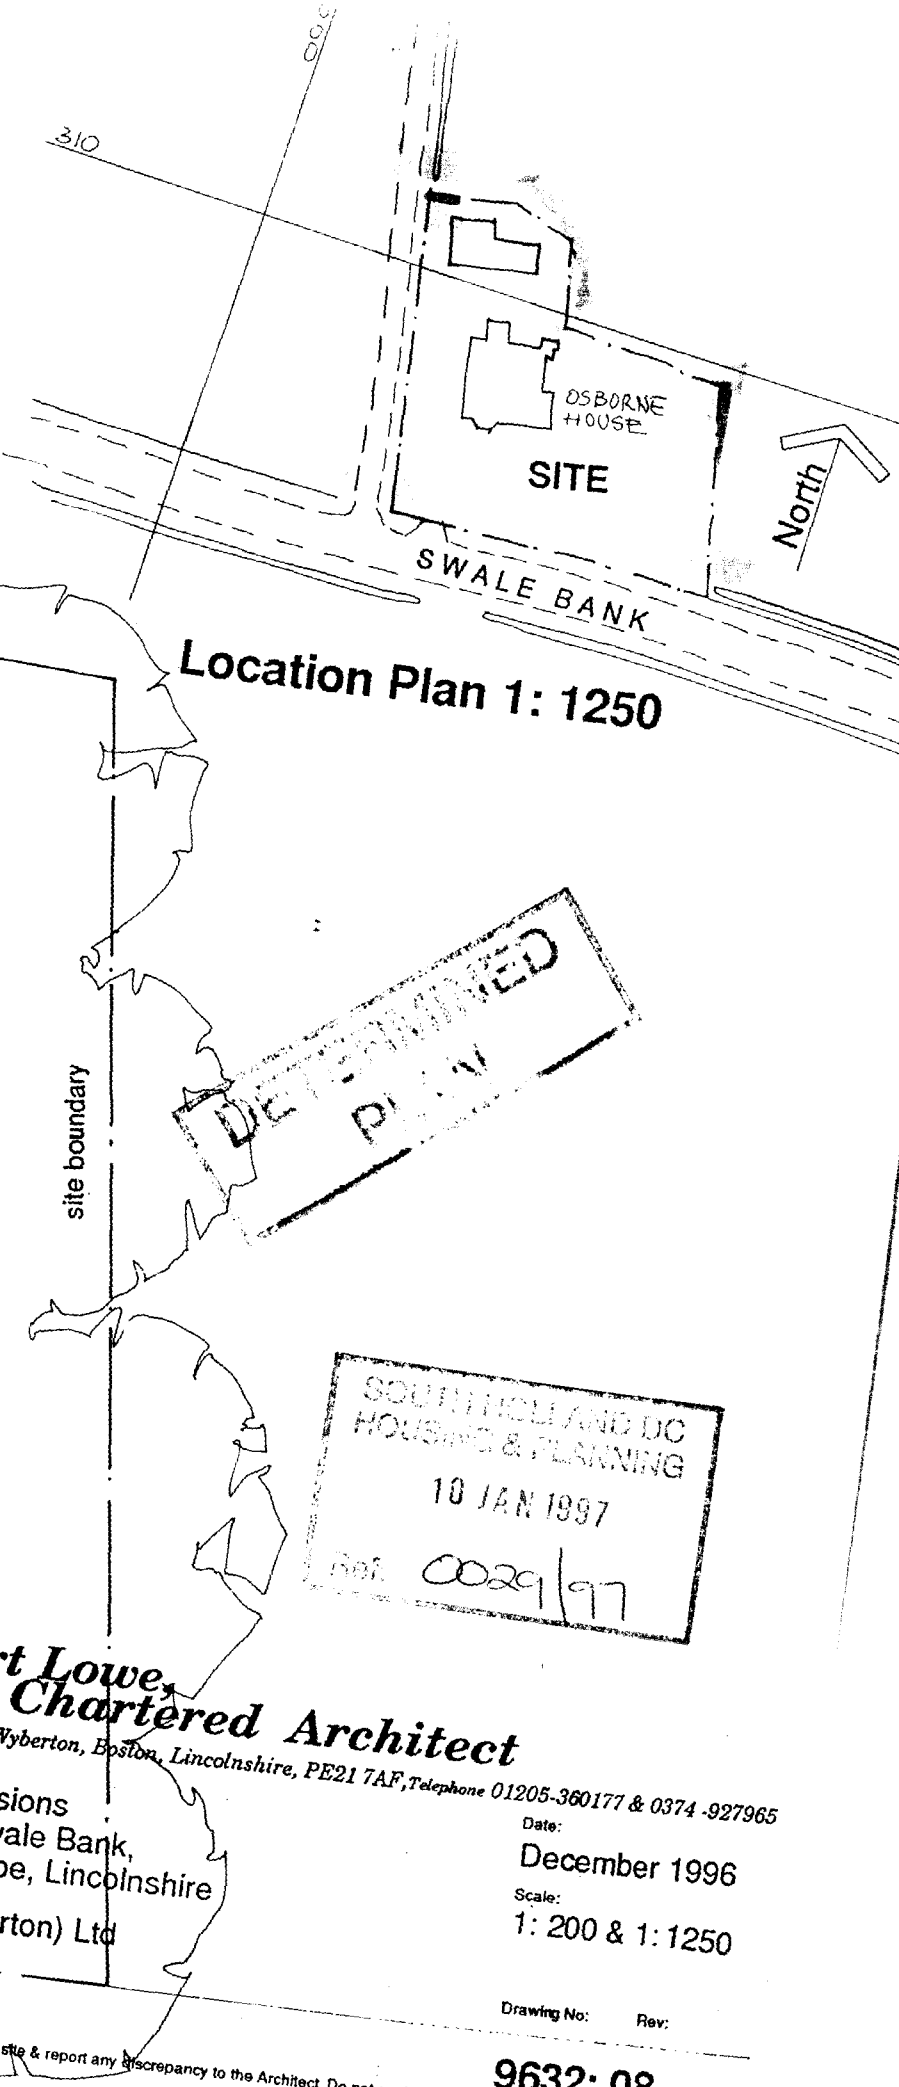

DETERMINED PLAN

SOUTH HOLLAND DC HOUSING & PLANNING 10 JAN 1997 Ref. 0029/97

Robert Lowe, Chartered Architect
"Denemere" Church Lane, Wyberton, Boston, Lincolnshire, PE21 7AF, Telephone 01205-360177 & 0374 -927965

Project:
Alterations & Extensions
Osborne House, Swale Bank,
Gosberton Westhorpe, Lincolnshire

Client:
Proctor Bros (Gosberton) Ltd

Date:
December 1996

Scale:
1: 200 & 1: 1250

Drawing Title
SITE PLANS

Drawing No: 9632: 08 Rev:

Contractors are to check all dimensions on site & report any discrepancy to the Architect. Do not scale from the drawing