Living Room

Hall

New WC

Kitchen

Lobby

Boiler Room

Dining

Snug

Utility

New Conservatory

Lobby

WC

Garage

Stable

Ground Floor

EXTR. LOUVRES RETAINED

NEW CEMENT RENDER

NEW RAD

NEW RAD

NEW LINTEL

NEW CONC FLOOR

NEW LAYER OF INSULATION DRAPED UNDER LINING TO WALLS.

NEW MECHANICAL PUMPED WC.

NEW RAD

NEW RAD

EXTR. RAD REMOVED

EXTR. BAY WINDOW REMOVED & REPLACED BY DOUBLE GLAZED WINDOW TO SIMILAR DETAILING.

NEW RAD

NEW RAD


EXTR. DOOR

EXTR. DOOR

EXTR. DOOR



East Elevation

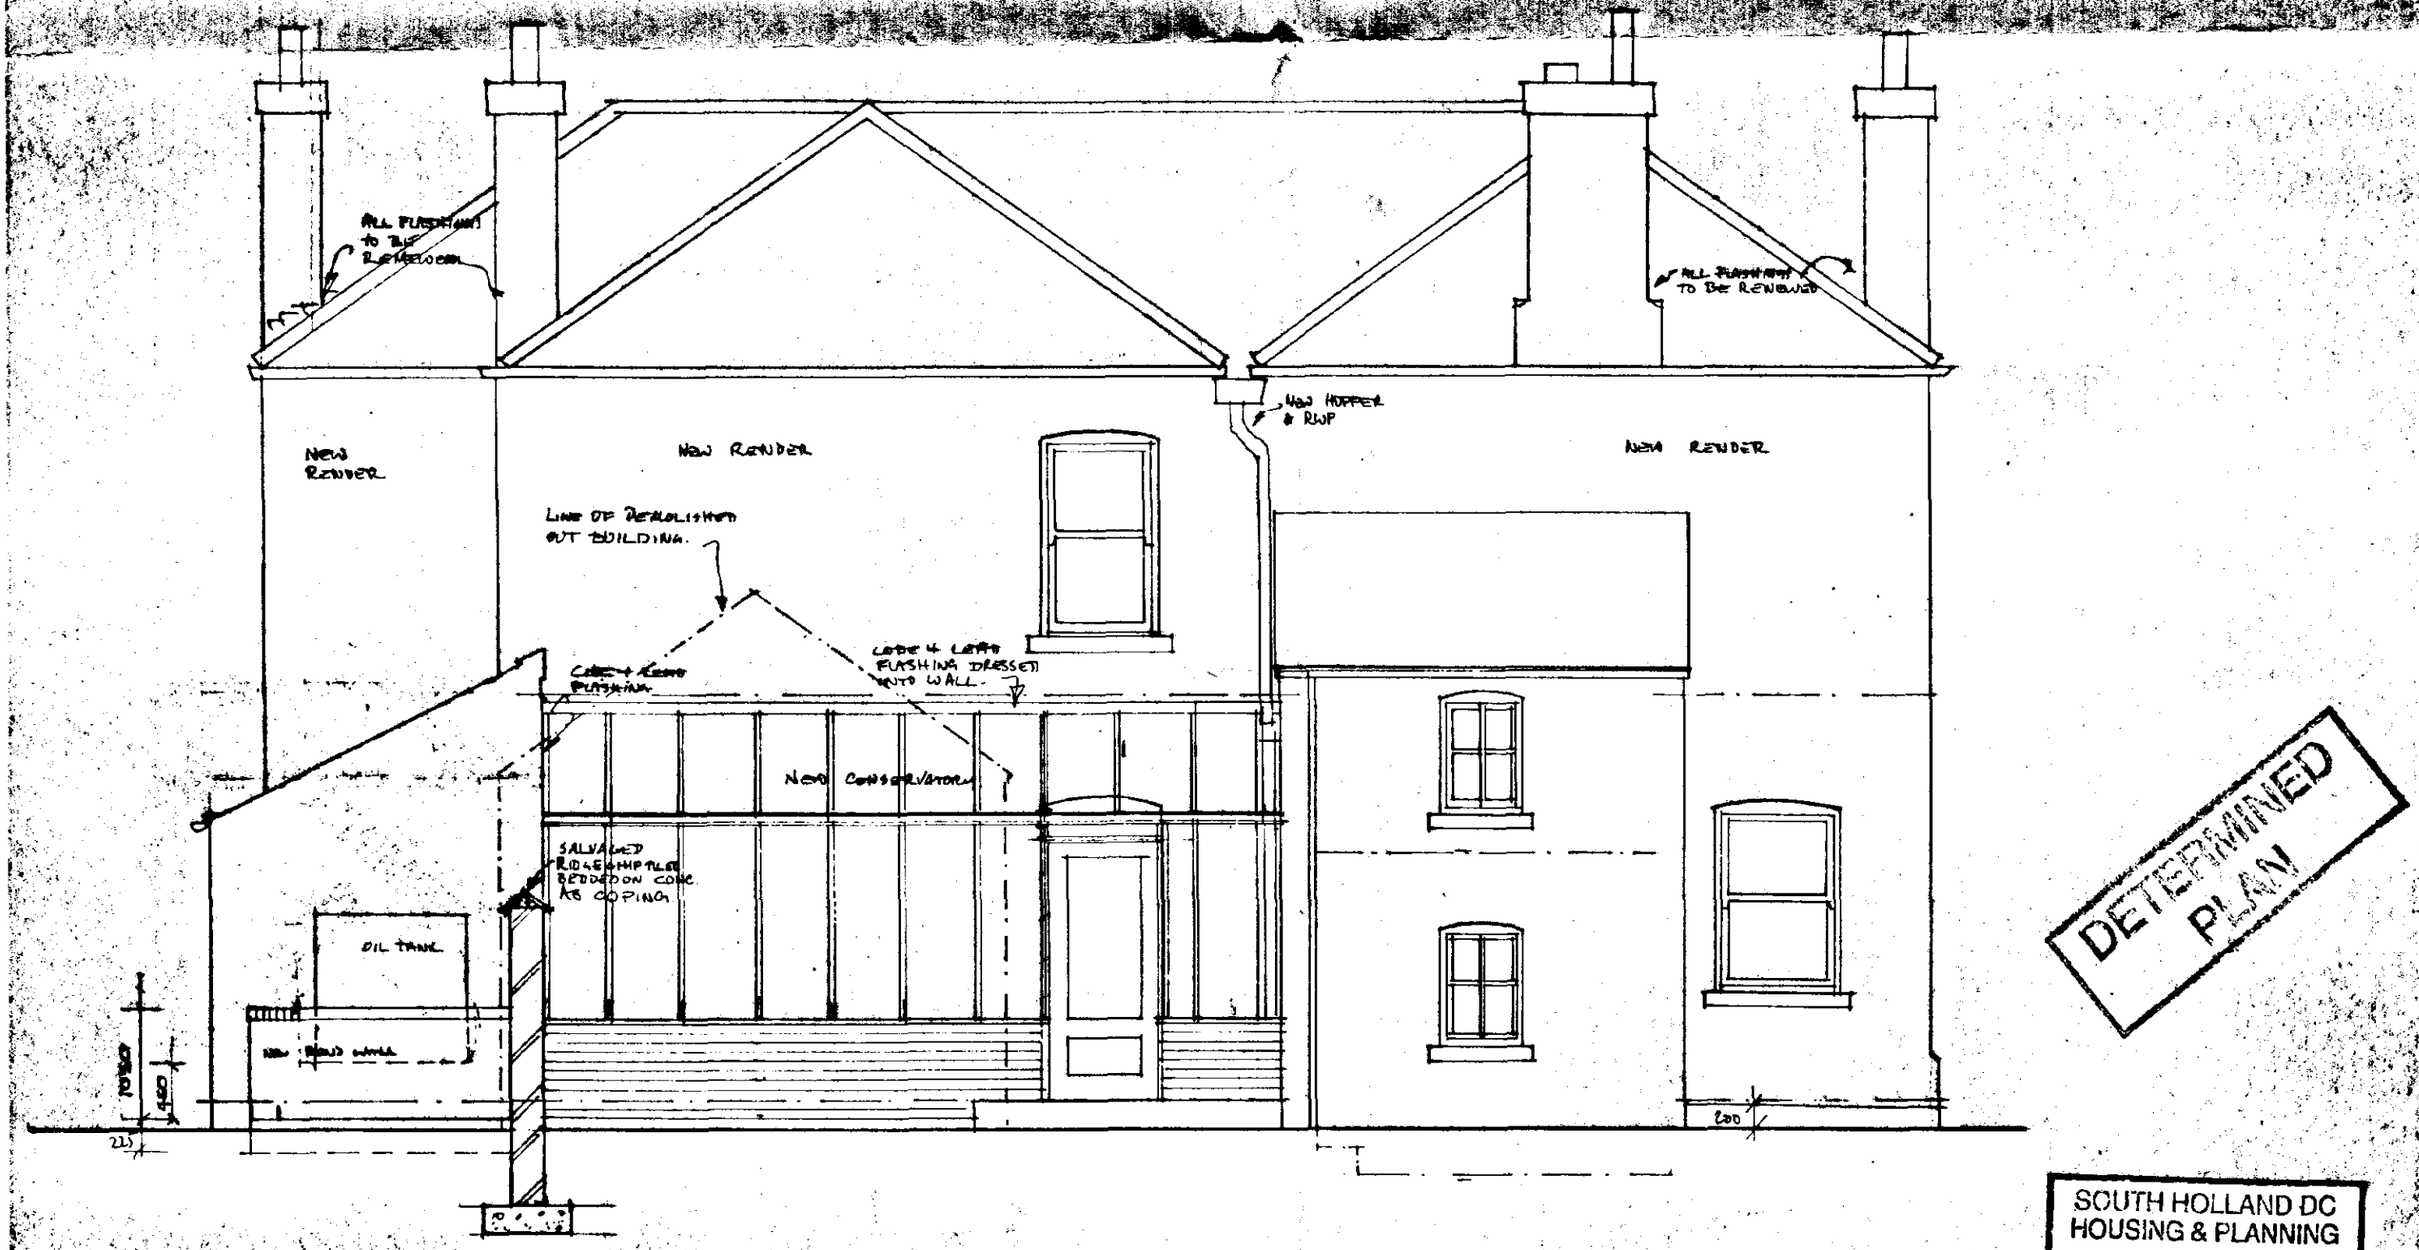

North Elevation

DETERMINED PLAN

SOUTH HOLLAND DC
HOUSING & PLANNING
10 JAN 1997
Ref: 0029/97

Robert Lowe,
Chartered Architect
"Deneuere" Church Lane, Wyberton, Boston, Lincolnshire, PE21 7AF, Telephone 01205 360177 & 0374 [illegible]

Project:
Alterations & Extensions
Osborne House, Swale Bank,
Gosberton Westhorpe, Lincolnshire

Client:
Proctor Bros (Gosberton) Ltd

Drawing Title
Discussion Sketch
ELEVATIONS

Date:
December 1996

Scale:
1: 50

Drawing No:
9632: 07

Contractors are to check all dimensions on site & report any discrepancies to the Architect. Do not scale from this drawing.