
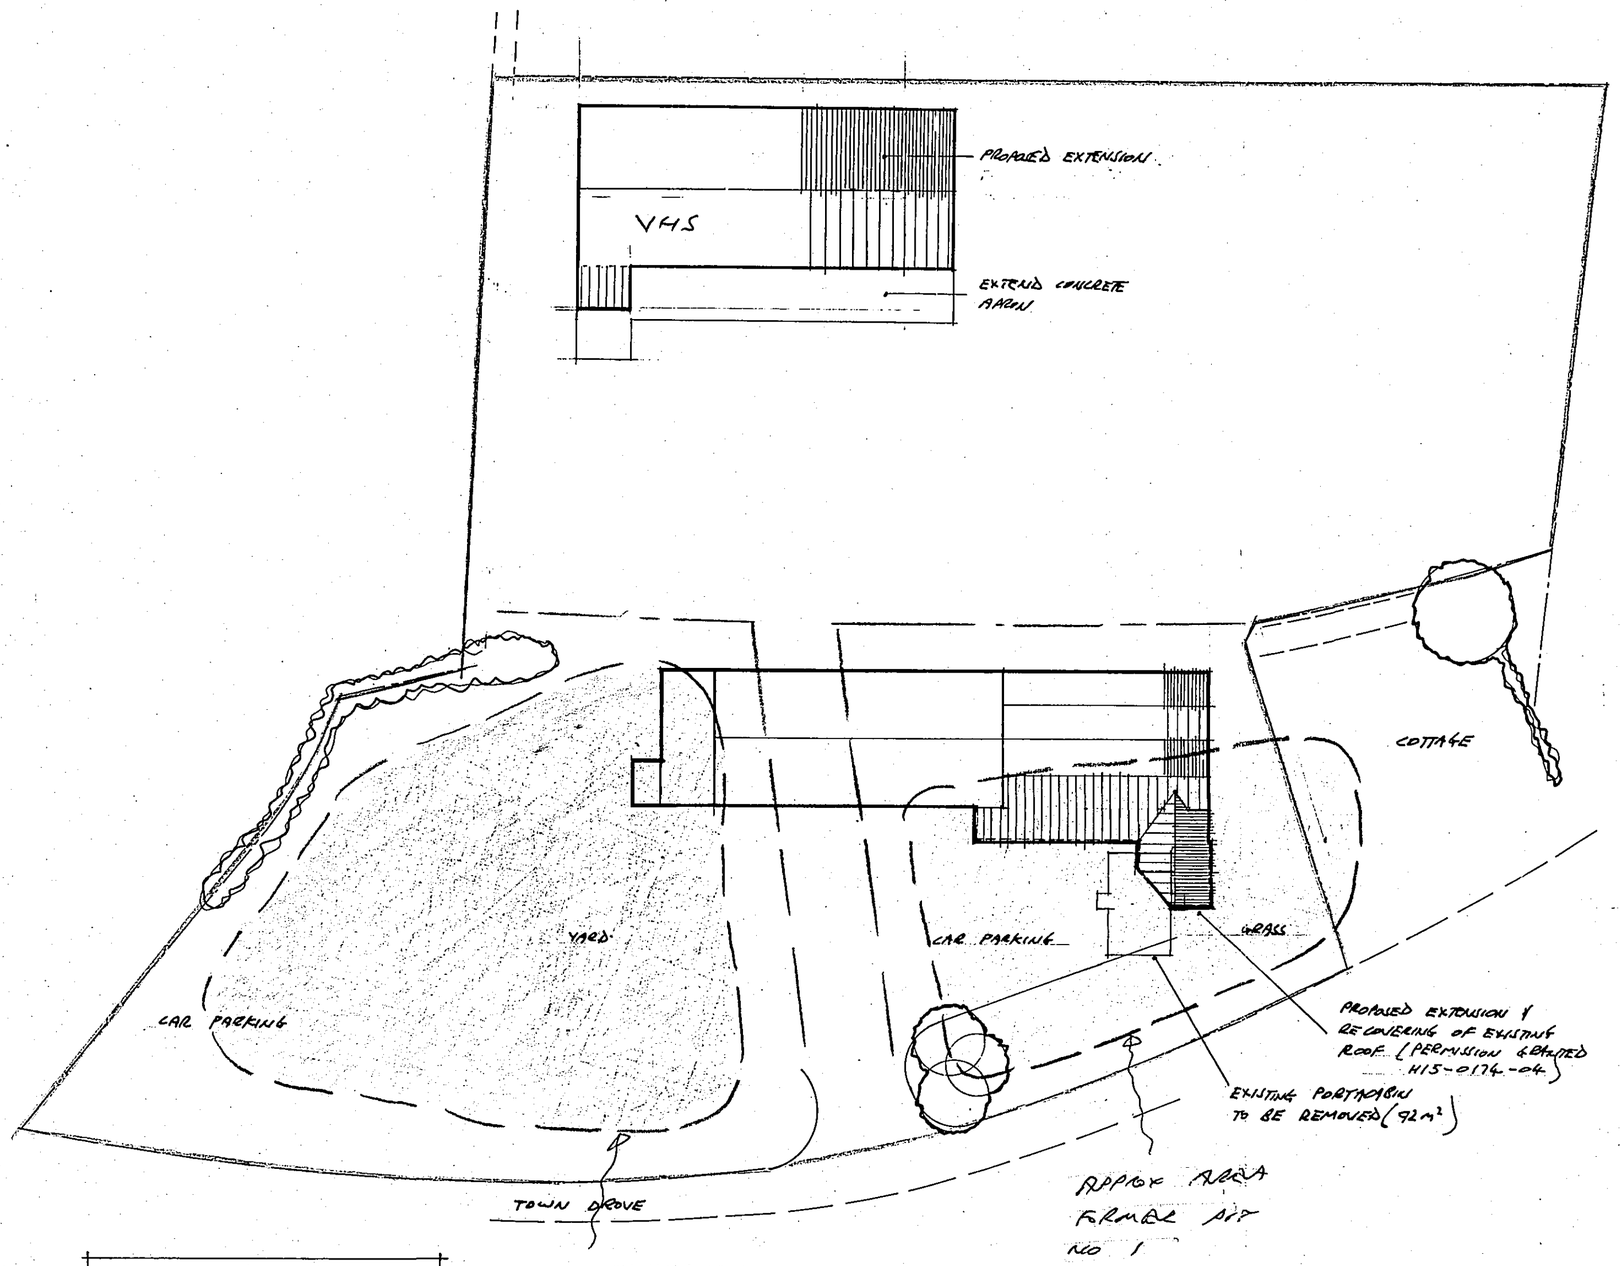


SITE PLAN scale 1-500

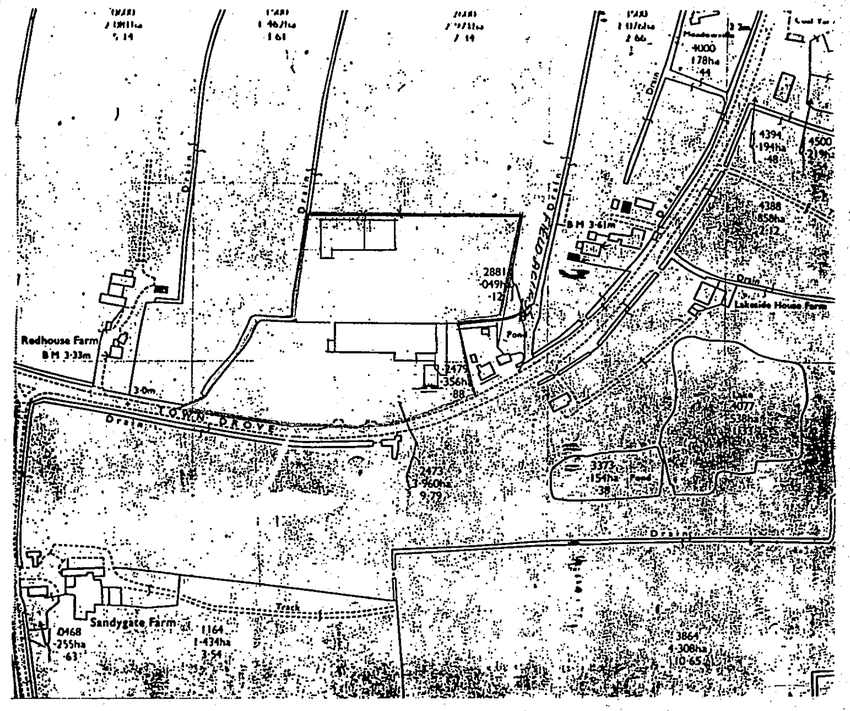

LOCATION PLAN scale 1-2500

NORTH

SHDC
Planning & Development
18 JAN 2005
Ref: 00/105

Contractor To Check All Dimensions On Site Before Work Commences.

Rev.	Date.	Init.	Revision Details.
A	5.12.6	KAT	PLOT SHIFT TO WEST

PODDINGTONS
Architectural Design Consultants
~~Rabbit Hollow, Church Lane, North Rauceby, Sleaford, Lincs. NG34 8QU~~
~~Tel. (01529) 488693 Fax. (01529) 488644~~

Project.
M&E FABRICATIONS LTD.
TOWN DROVE, QUADRING.
PROPOSED EXTENSIONS

Drawing.
SITE & LOCATION PLAN

Scale. AS SHOWN
Drawing. No. 3027-3
Drawn.
Date. SEPT 2001
Rev. A