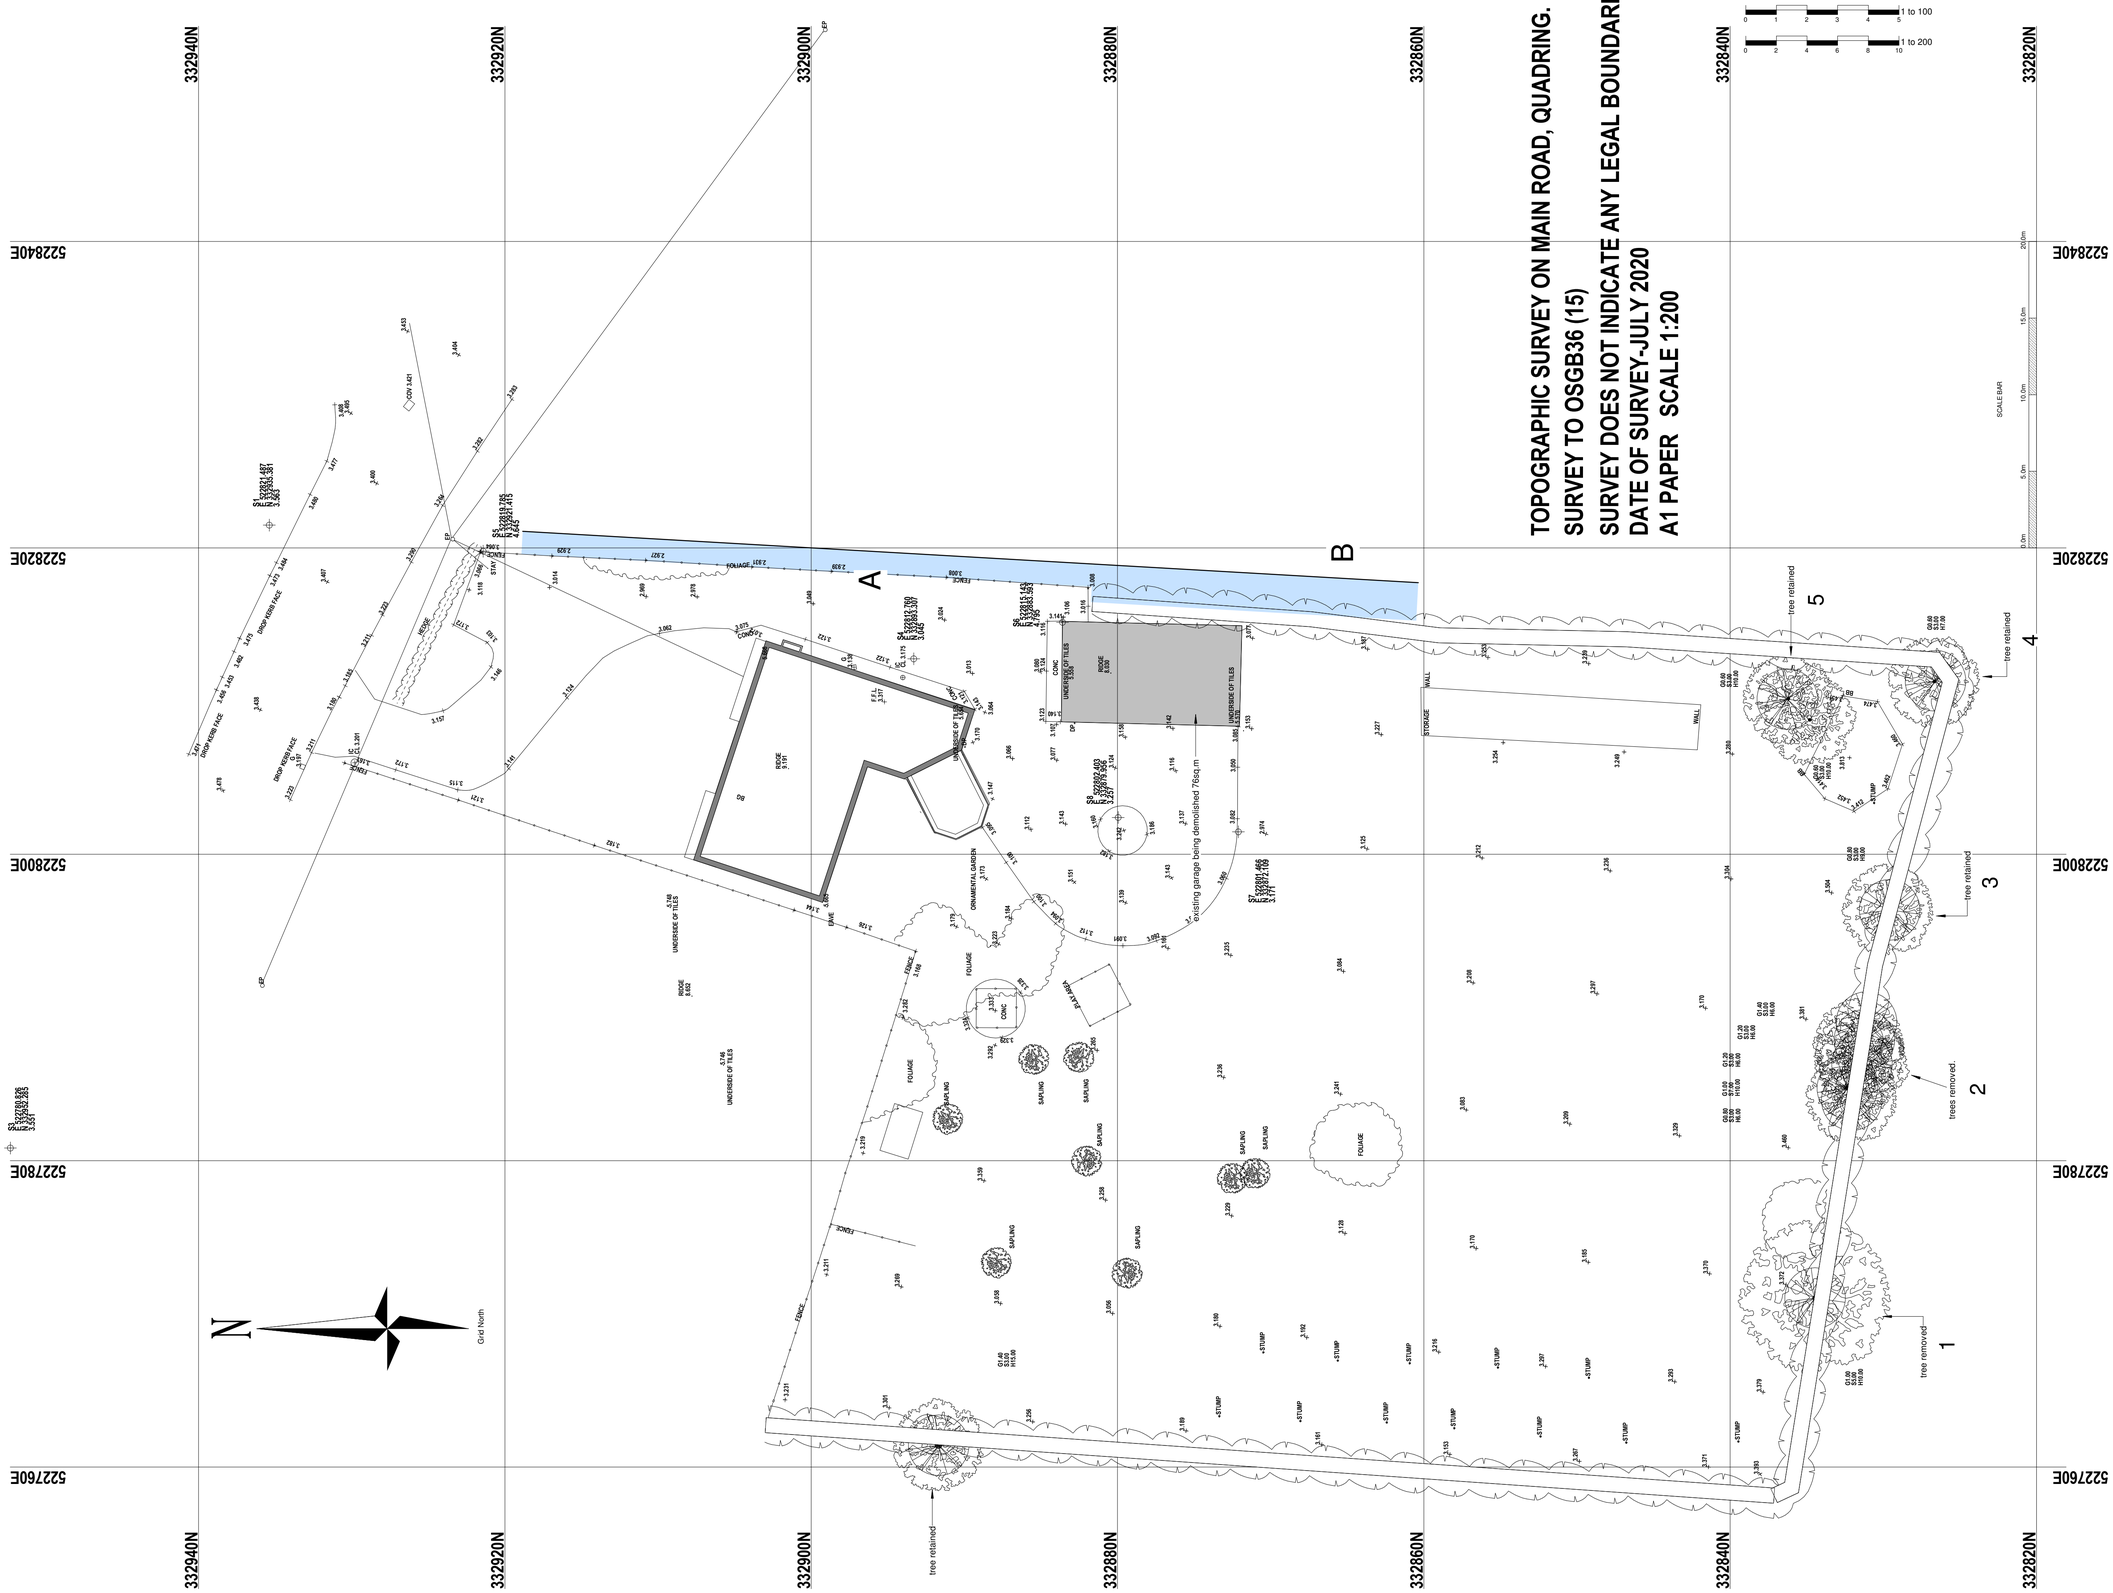


ARC Survey & Design Consultants Ltd
Architectural Services
Chartered Building Surveyors
10 Thurlaston Close,
Peterborough, PE3 6LD
T: 01733 753727 / 07787 536417
e: info@arcsurvey.co.uk
e: arcpb.co.uk

No.	Description	Date

Land South 70 Main Road, Quadring, PE11 4PW

Proposed development: 5 houses

Existing Site Plan

Project number	2040
Date	11.11.20
Drawn by	RG
Paper size	A1
	E002
Scale	1 : 200

12/11/2020 15:23:20