




PROPOSED FLOOR PLAN

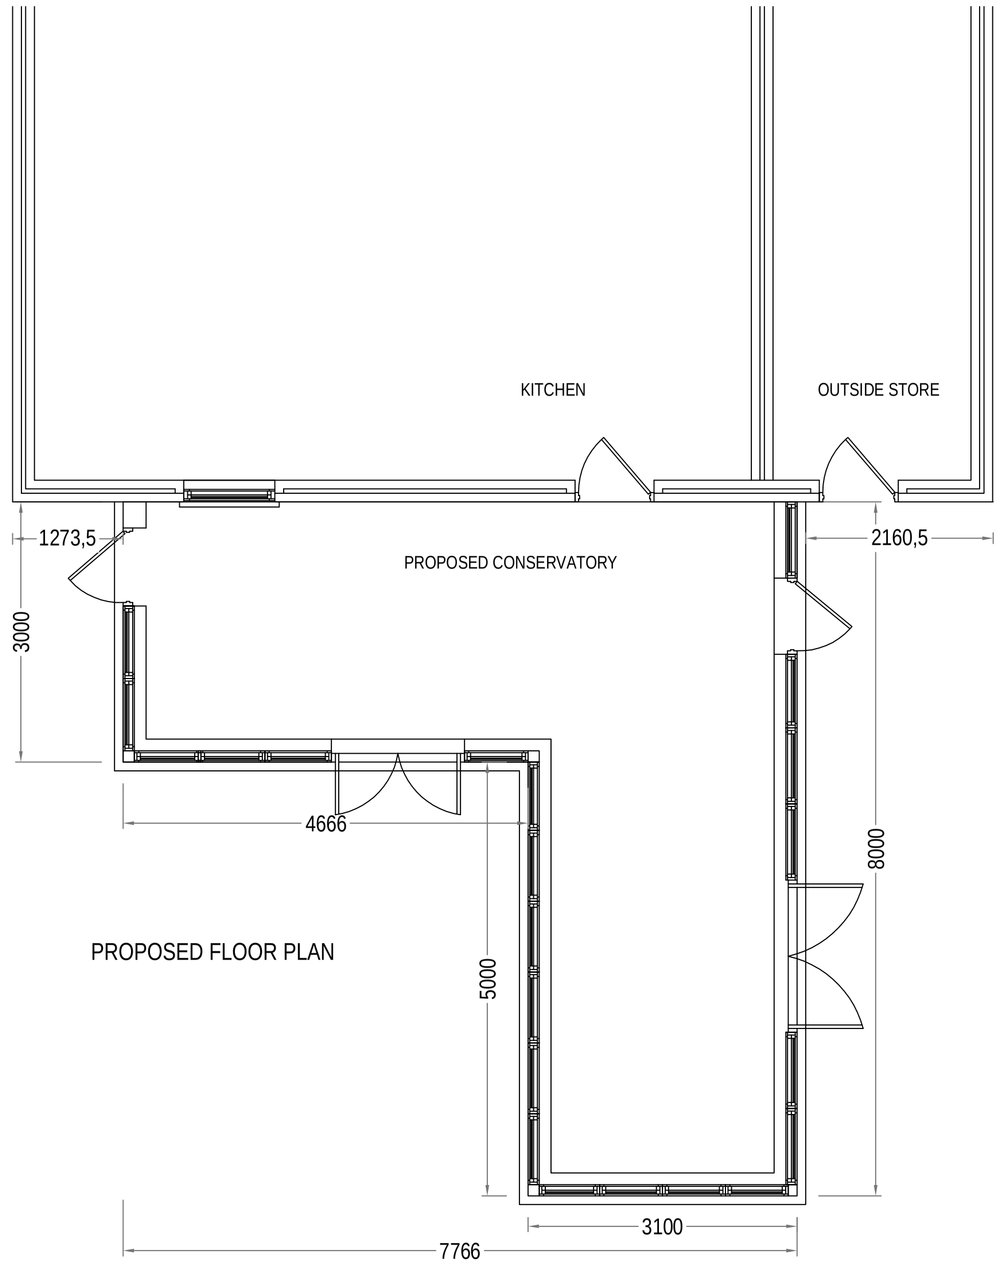


PROPOSED REAR ELEVATION

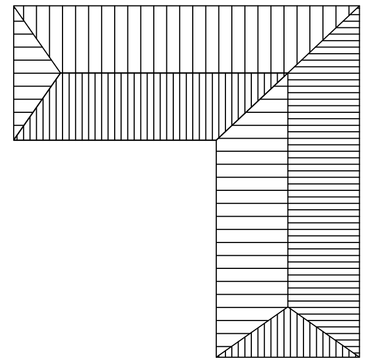

PROPOSED ROOF PLAN 1:100

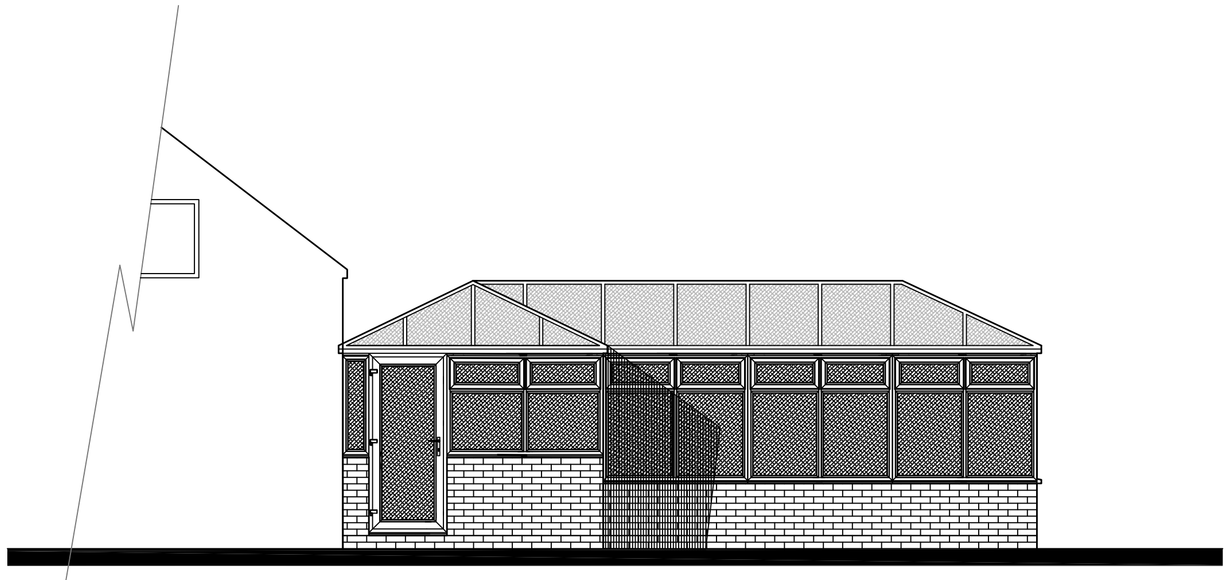

PROPOSED LEFT ELEVATION

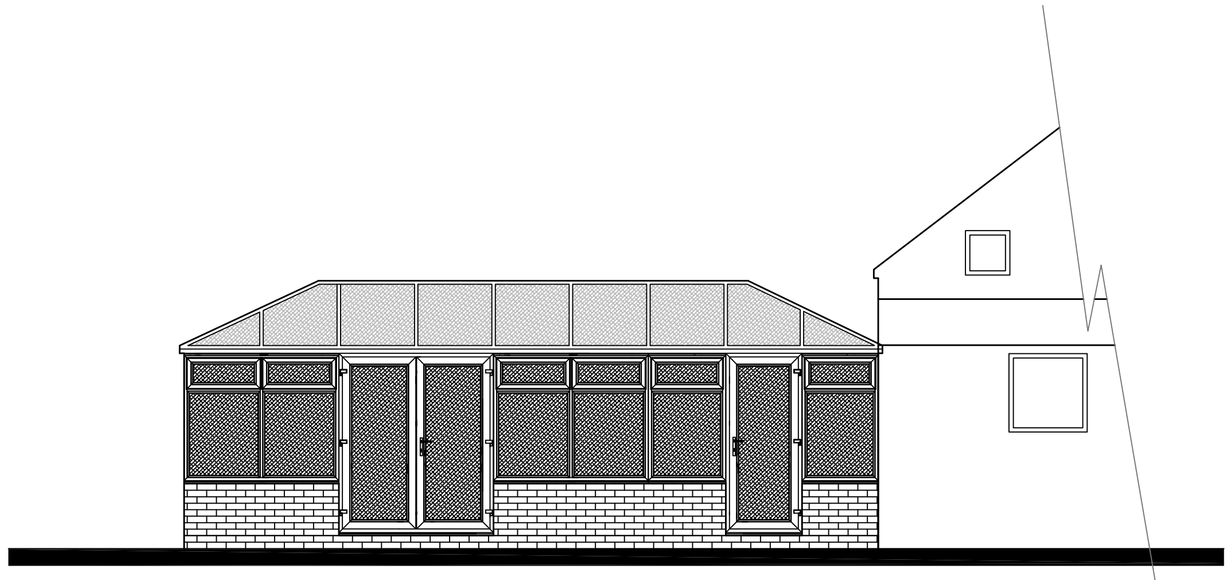

PROPOSED RIGHT ELEVATION

Specification

©[copyright 2016]

THESE PLANS MUST NOT BE ACTED UPON UNTIL THEY HAVE BEEN APPROVED IN ACCORDANCE WITH CLAUSE (14 & 12 [2] (B) OF BUILDING REGULATIONS 2000 & ANY SUBSEQUANT AMENDMENTS. SHOULD THE OWNE OR CONTRACTOR COMMENCE WORK WITHOUT THE ABOVE APPROVALS, THEY DO SO AT THEIR OWN RISK

CONTRACTOR TO CHECK ALL DIMENSIONS ON SITE, BEFORE COMMENCEMENT OF ANY WORKS, ANY ANOMOLIES MUST BE REPORTED. DO NOT SCALE FROI DRAWINGS, FIGURED DIMENSIONS ONLY TO BE USED

Date of issue : 03/02/2016

CLIENT : MR & MRS JACKSON
ADDRESS : 265 WESTHORPE ROAD, GOSBERTON
POSTCODE : PE11 4ER
PROJECT : PROPOSED CONSERVATORY
DRAWING TITLE : PROPOSED PLANS
DRAWING NO : JACK002
SCALE: AS SHOWN PAPER SIZE : A1

Existings	NF	Planning	NF	Bldg Reg's	

LINCS BUILDING DESIGN
ALL ARCHITECTURAL SERVICES
tel: 07856 759713 fax: 07075 187983
e.mail : lincsbuildingdesign@gmail.com

DRAWING PREPARED SOLELY FOR THE USE OF CLIENT, AS DETAILED IN TEXT BOX, AND IS NOT TO BE COPIED, LENT OR USED BY ANY THIRD PARTY WITHOUT THE EXPRESS WRITTEN PERMISSION OF LINCS BUILDING DESIGN