

Do not scale directly from this drawing. All discrepancies are to be brought to the attention of the Practice.

The copyright to this drawing is owned by Trevor A Clay RIBA Ltd.




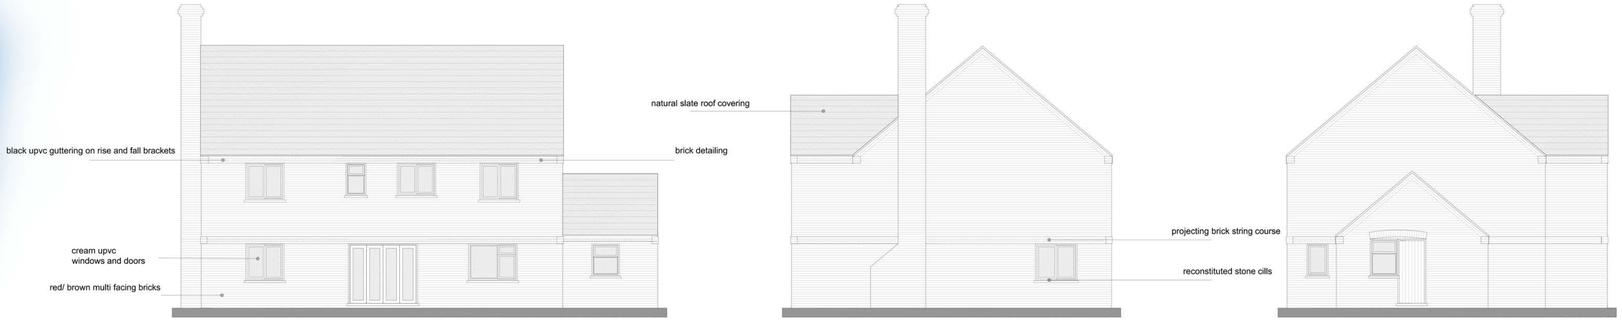

PROPOSED ELEVATIONS

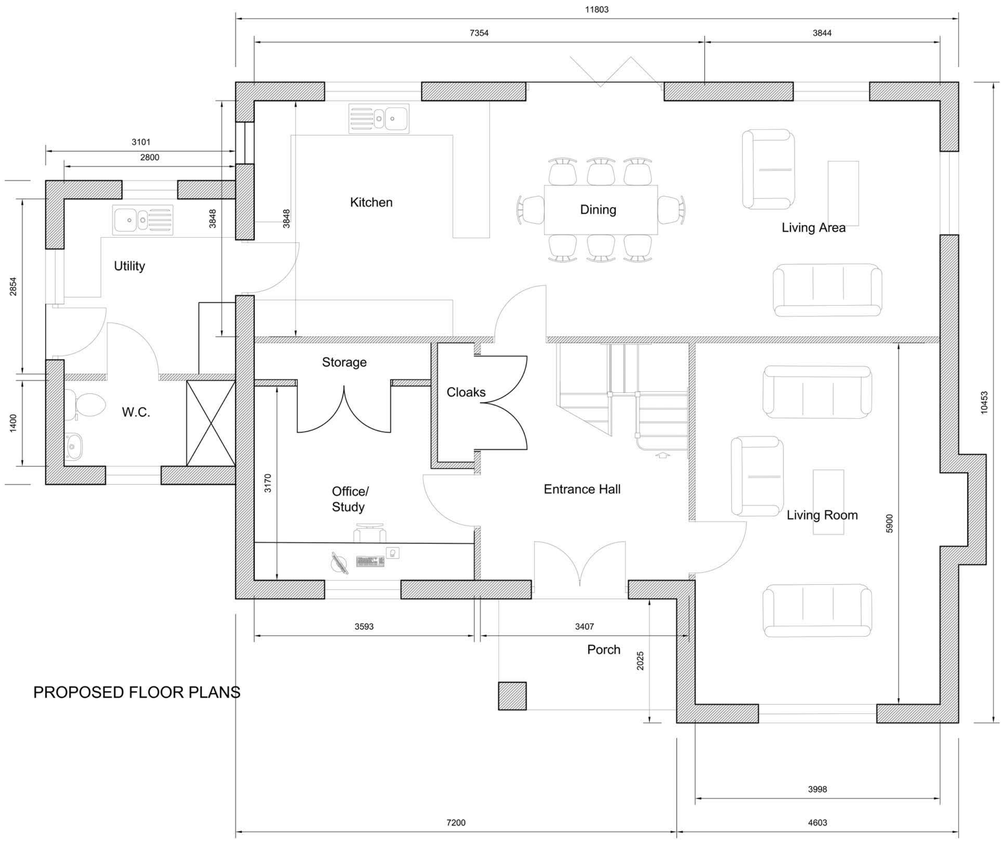

PROPOSED FLOOR PLANS

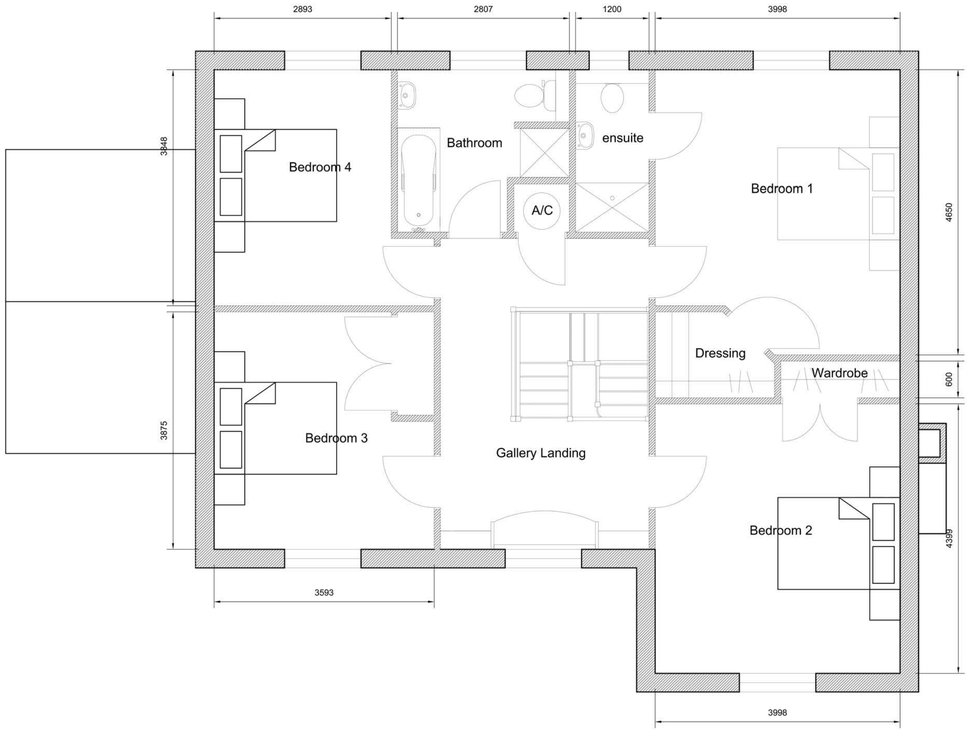

Revision	Date	Drawn	Description

Client: Steve Dobney

Project: Replacement Dwelling @ White House Farm, Sarah Gate, Quadring. PE11 4QE

Drawing: Planning (Elevations & Floor Plans)

Scale 1:50, 1:100 @ A1 Drawn AWM Checked TAC Date 30/01/2018

Drawing No. 17/511/PA/002

Trevor A Clay RIBA Ltd, 14 Old Fendike Road, Weston Hills, Spalding, Lincs. PE126DD
01406 380027 07778 597975 trevor@tacarchitects.co.uk www.tacarchitects.co.uk