
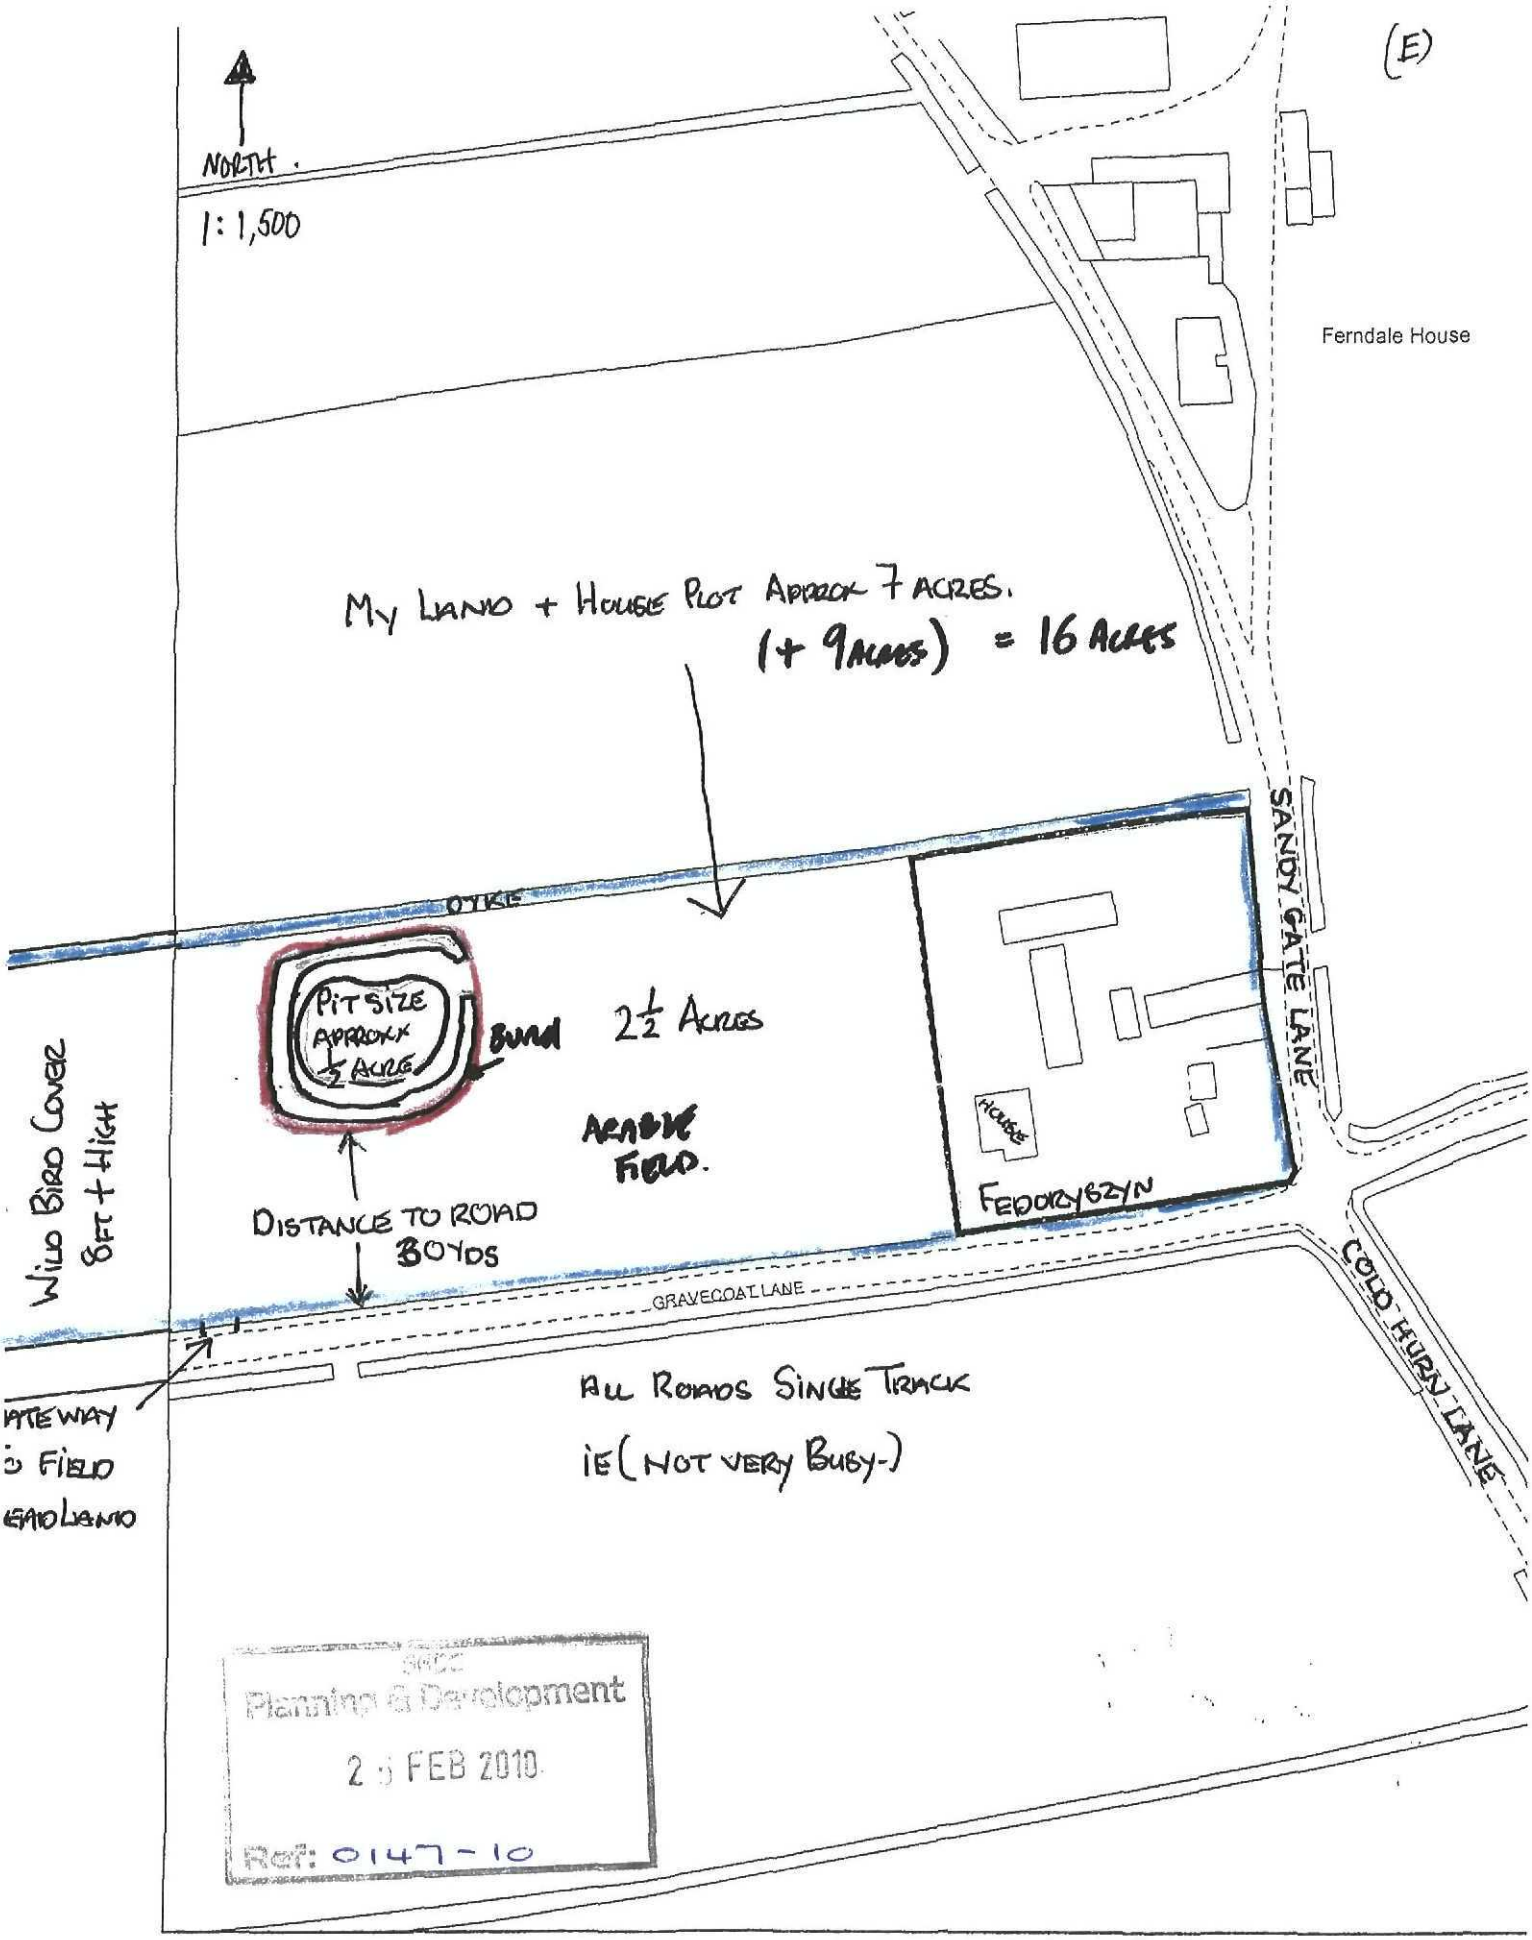


Planning & Development
2 5 FEB 2010
Ref: 0147-10

This title plan shows the general position of the boundaries: it does not show the exact line of the boundaries. Measurements scaled from this plan may not r points on the ground. For more information see Land Registry Public Guide 7 - *Title Plans*.
This official copy shows the state of the title plan on 25 November 2006 at 09:59:24. It may be subject to distortions in scale.
Under s.67 of the Land Registration Act 2002, this copy is admissible in evidence to the same extent as the original.
Issued on 25 November 2006.
This title is dealt with by the Kingston-Upon-Hull District Land Registry.

SCALE = 1:1,500

NORTH ELEVATION

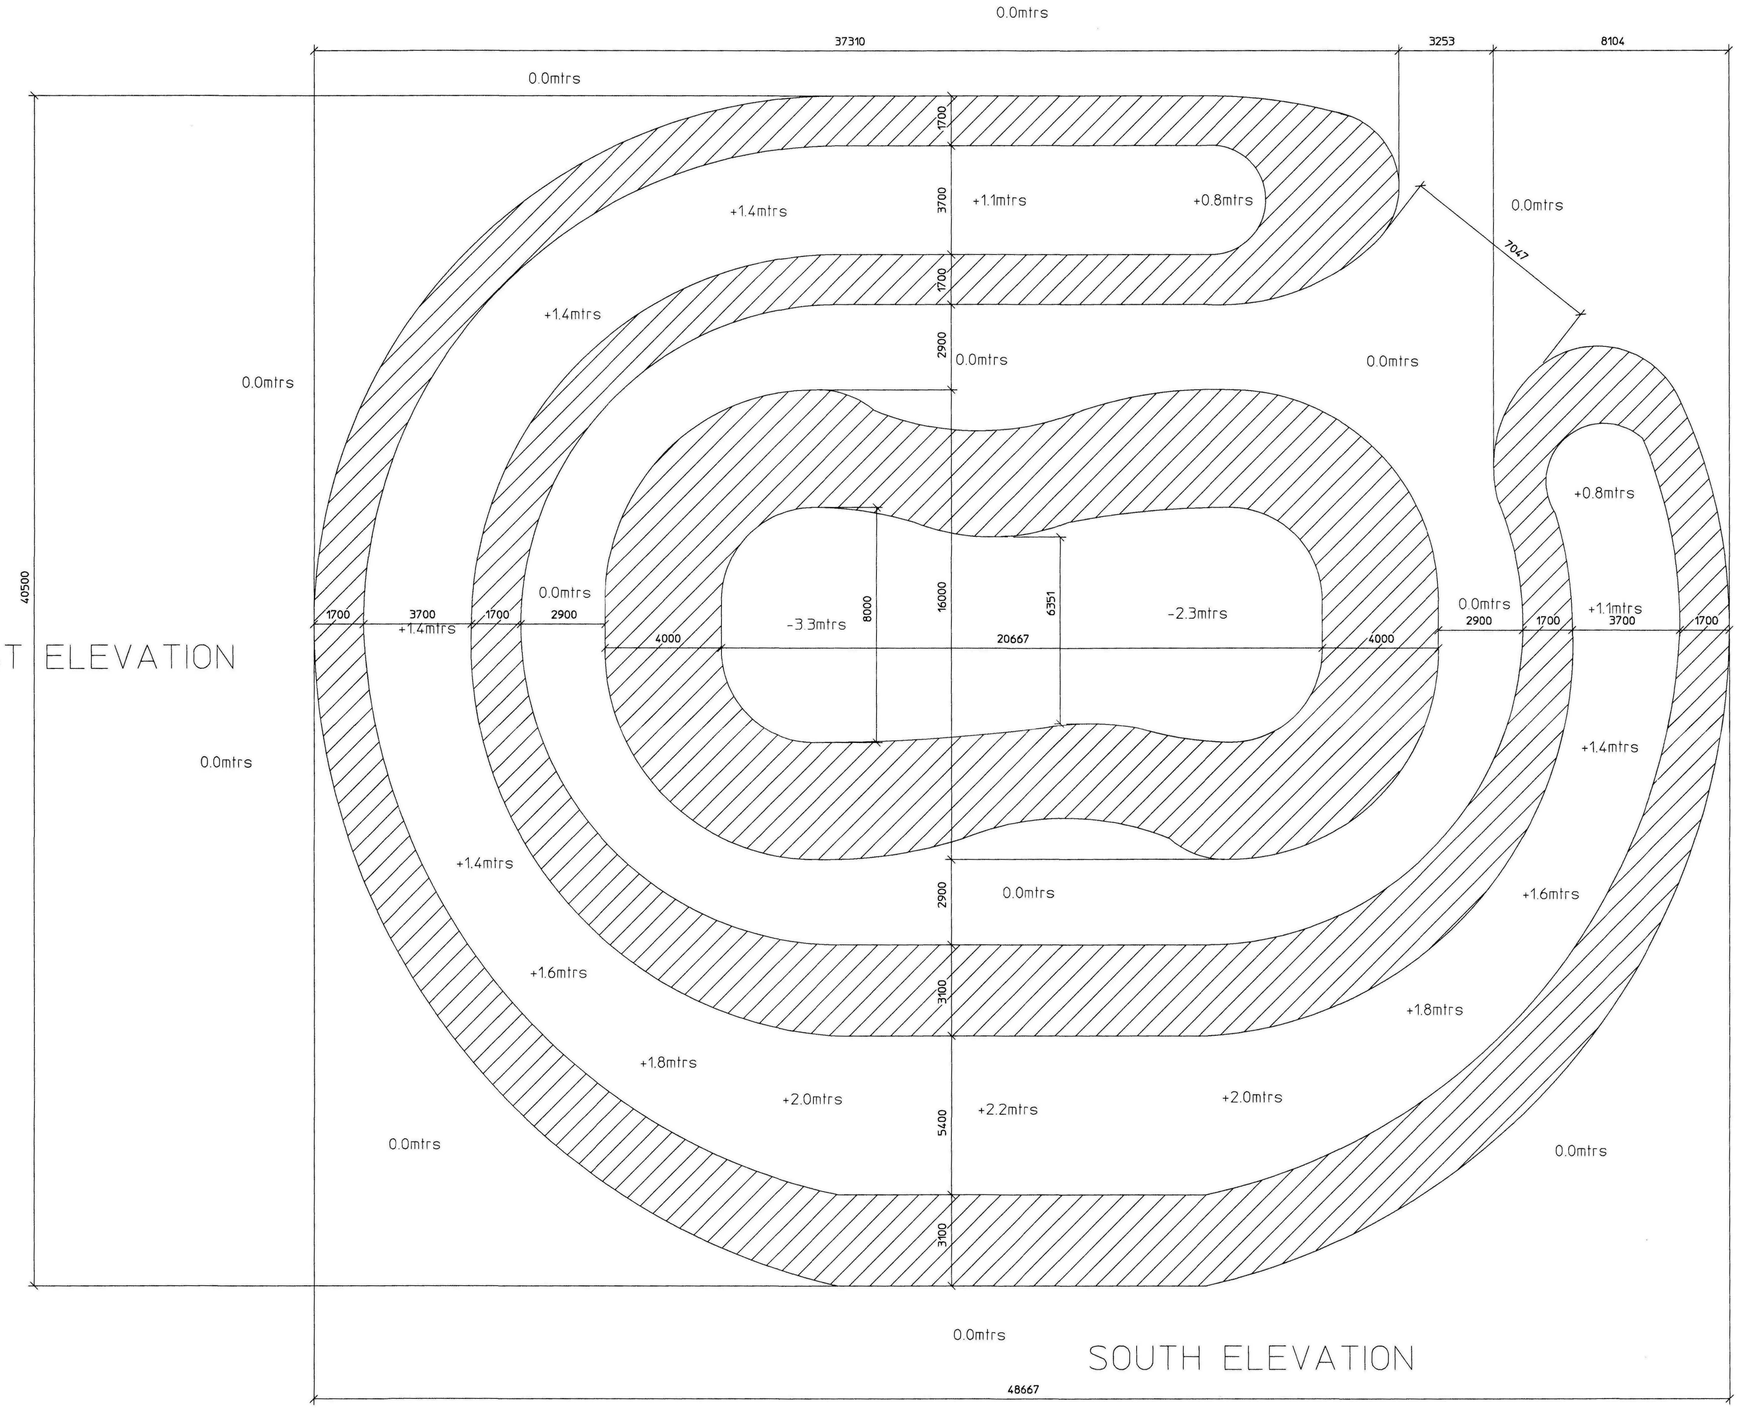

WEST ELEVATION

EAST ELEVATION

SOUTH ELEVATION


Planning
25 MAR 2010
Ref: 0147-10

CLIENT:	JOB TITLE:	DRAWING TITLE:	NOTES:-	A1
MR ANDREW FEDORYSZYN	GRAVECOATS LANE QUADRING SPALDING LINCS	PROPOSED PIT PLAN VIEW		


No.	DESCRIPTION	CHK'D	APP'D	DATE
REVISIONS				

DRAWN	TRACED	CHECKED	APPROVED	DATE	SCALE
				23.03.10	1:100


DRAWING No. 1

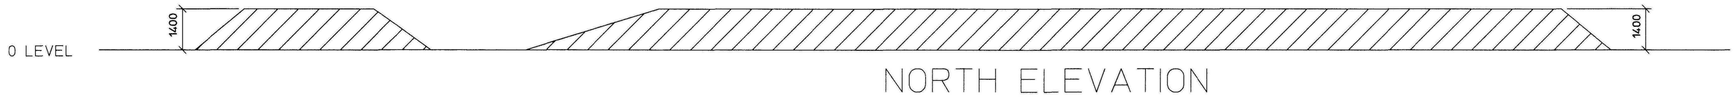


NORTH ELEVATION

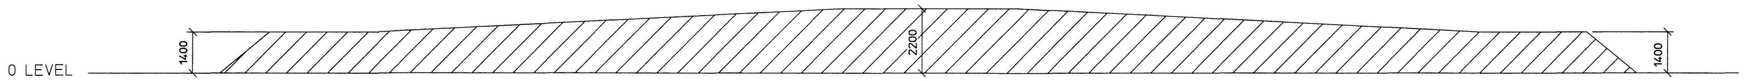

SOUTH ELEVATION

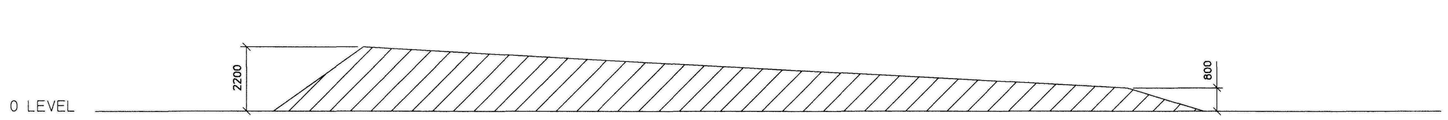

EAST ELEVATION

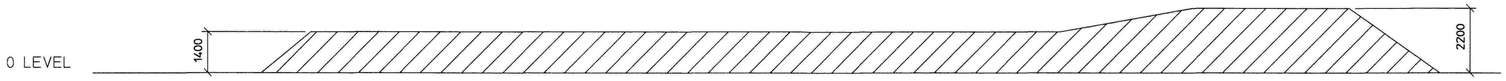

WEST ELEVATION

SWDC
Planning & Development Control
25 MAR 2010
Ref: C/47-10

CLIENT: MR ANDREW FEDORYSZYN

JOB TITLE: GRAVECOATS LANE
QUADRING
SPALDING
LINCS

DRAWING TITLE: PROPOSED PIT ELEVATIONS

NOTES:-

A1

No.	DESCRIPTION	CHK'D	APP'D	DATE

REVISIONS

DRAWN	TRACED	CHECKED	APPROVED	DATE	SCALE
JB				23.03.10	1:100

DRAWING No. 2