




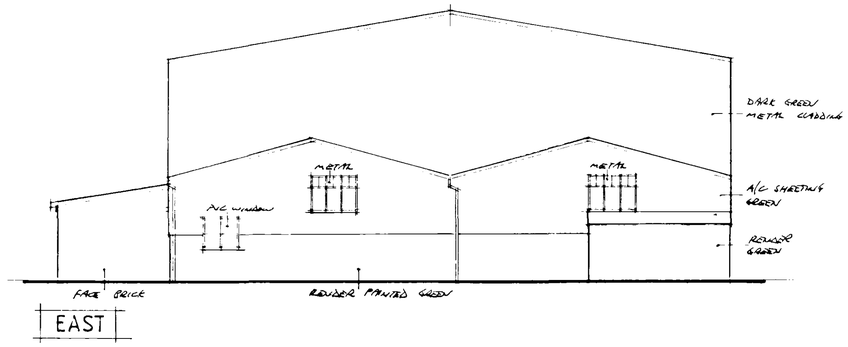

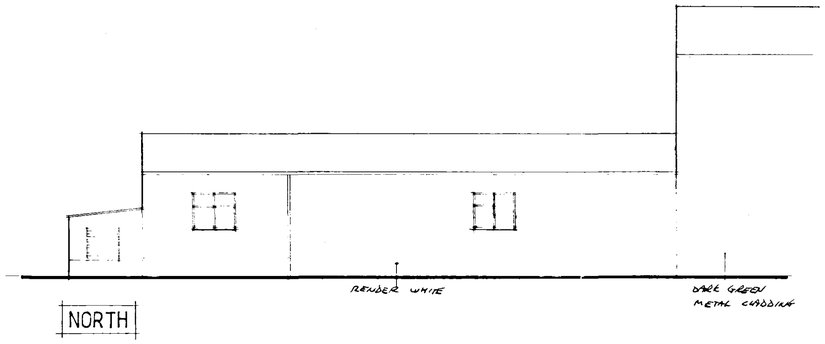

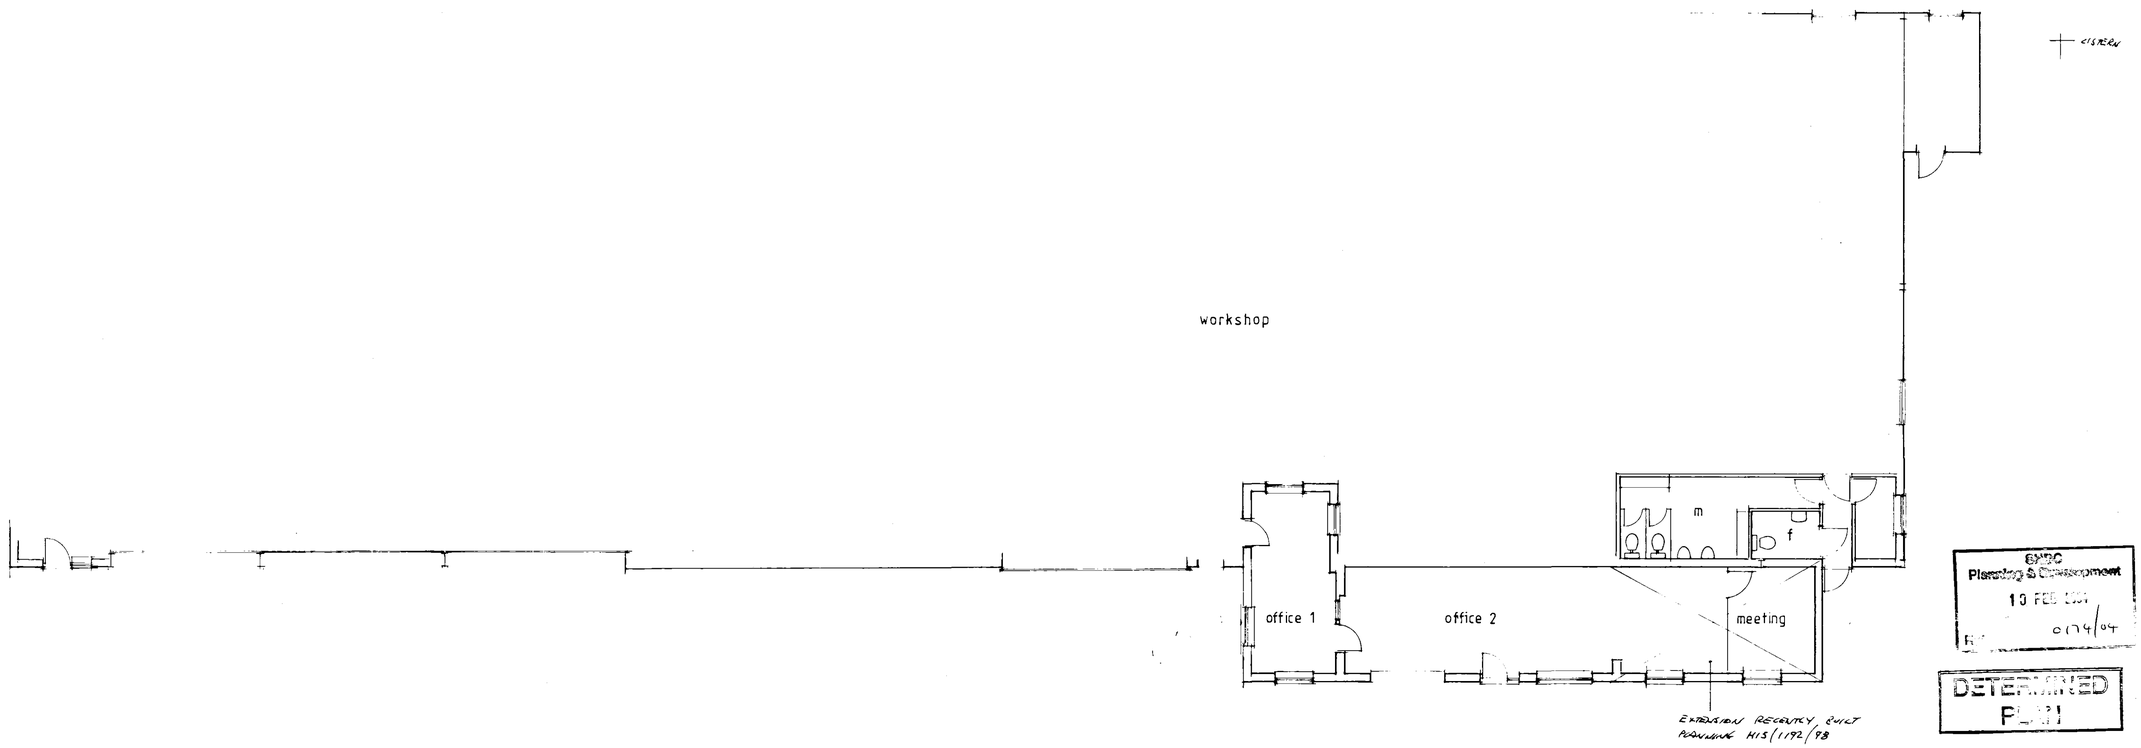

PART FLOOR PLAN

EXPC Planning & Development
10 FEB 2004
0174/04

DETERMINED PLAN

Contractor To Check All Dimensions On Site Before Work Commences.

Rev.	Date.	Init.	Revision Details.
A	2-2-4	AS	UPDATE

PODDINGTONS

Architectural Design Consultants

~~Rabbit Hollow, Church Lane, North Rauceby, Sleaford, Lincs. NG34 8QU~~
~~Tel. (01529) 488033 Fax. (01529) 488044~~

Project.
M.B.E FABRICATIONS LTD.
TOWN DROVE, QUADRING.
PROPOSED EXTENSION TO OFFICE.

Drawing.
PLAN AS EXISTING

Scale.	Drawing. No.
1-100	3027-1
Drawn.	
Date.	Rev. A