
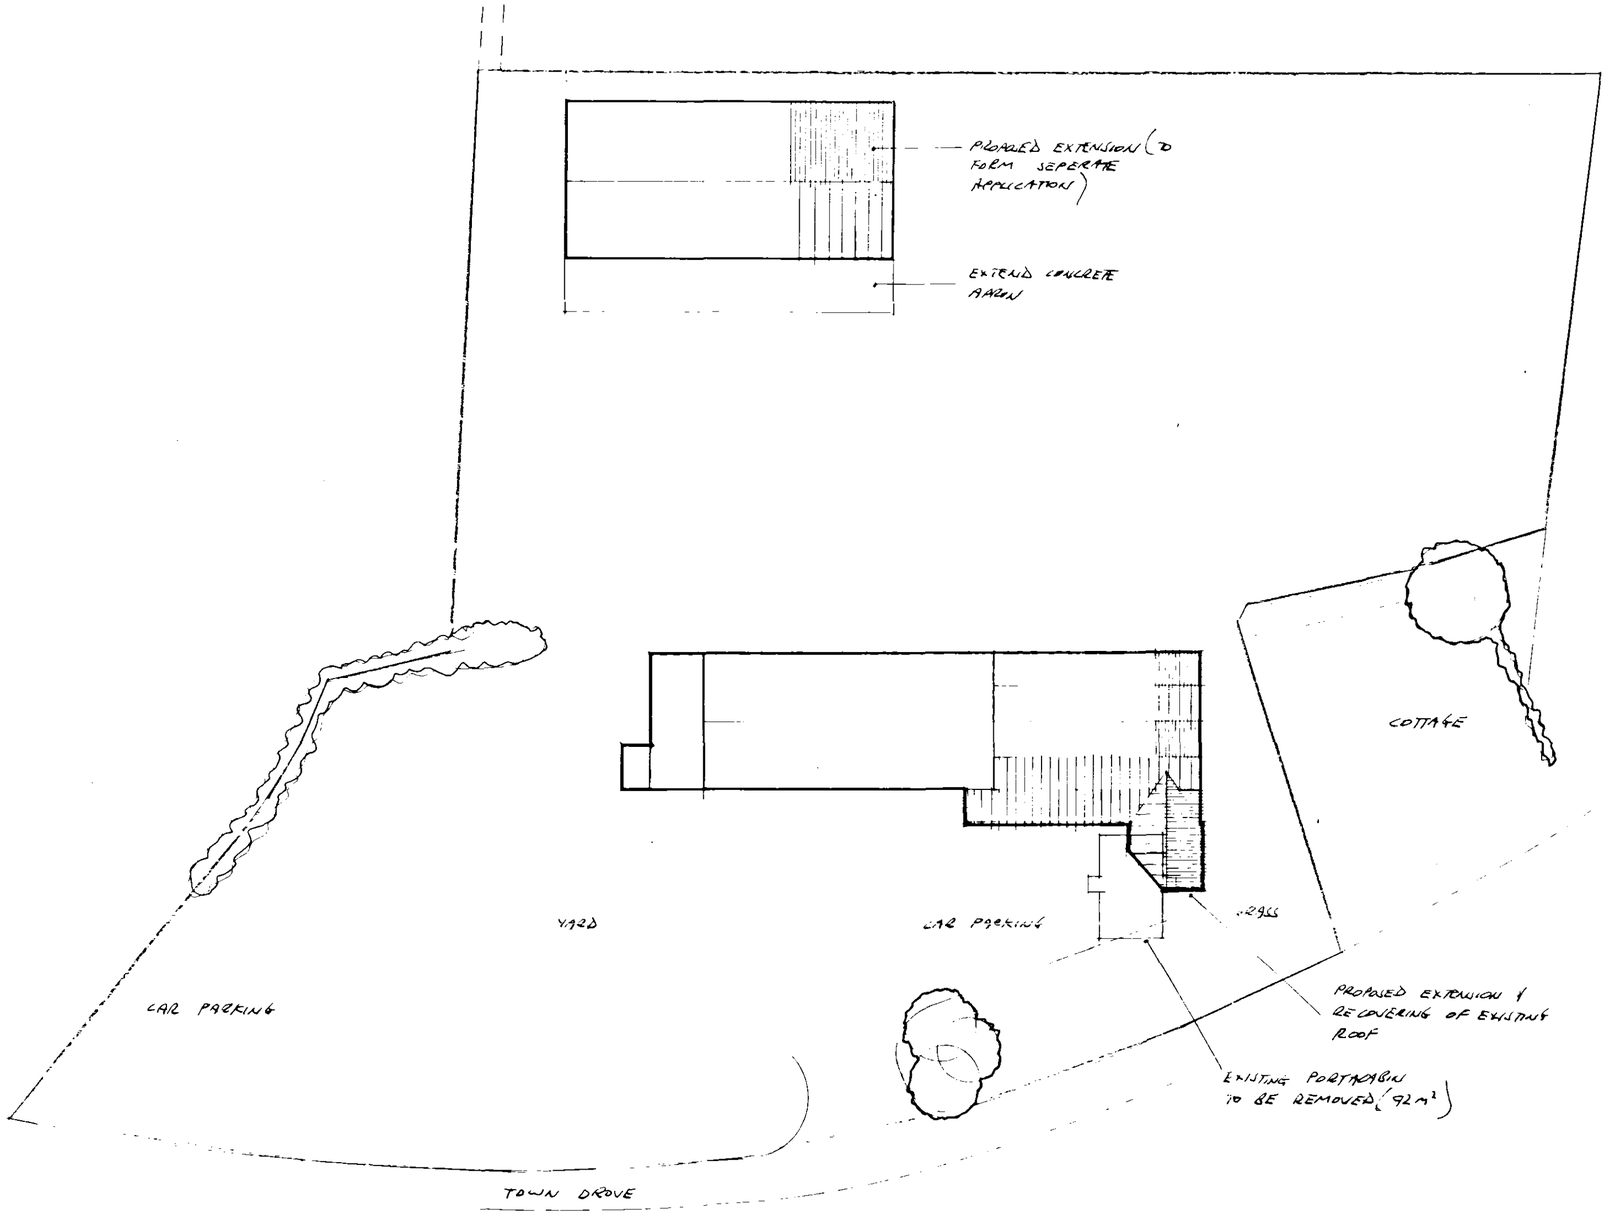


SITE PLAN scale 1-500

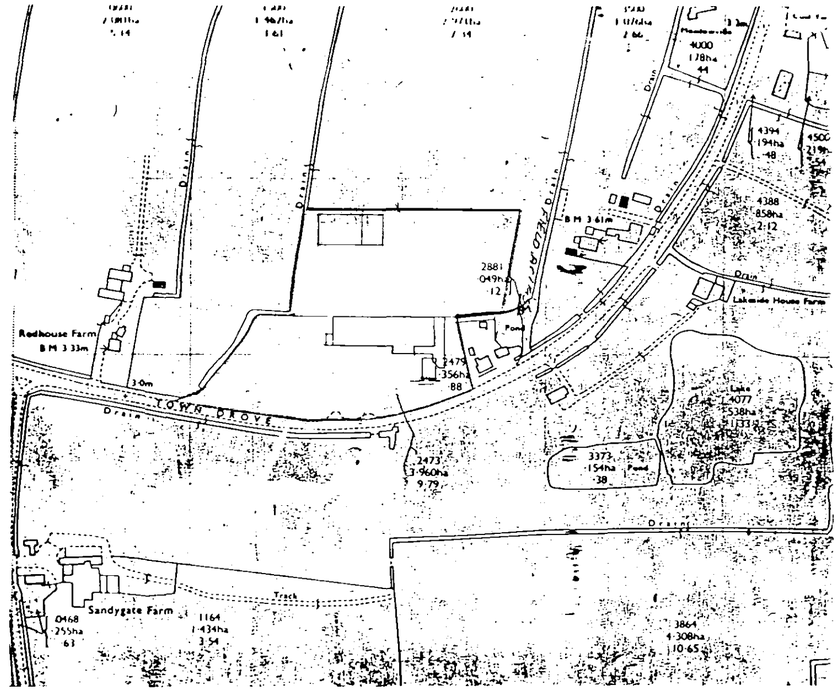

DETERMINED PLAN

LOCATION PLAN scale 1-2500

NORTH

PLANNING & DEVELOPMENT
10 FEB 2004
01704/07
Ref

Contractor To Check All Dimensions On Site Before Work Commences.

Rev.	Date.	Init.	Revision Details.

PODDINGTONS
Architectural Design Consultants
~~Rabbit Hollow, Church Lane, North Rauceby, Sleaford, Lincs. NG34 8QU~~
~~Tel. (01529) 488033 Fax. (01529) 488044~~

Project.
MBE FABRICATIONS LTD.
TOWN DROVE, QUADRING.
PROPOSED EXTENSIONS

Drawing.
SITE & LOCATION PLAN

Scale.
AS SHOWN

Drawing. No.
3027-3

Drawn.

Date. SEPT 2001

Rev.