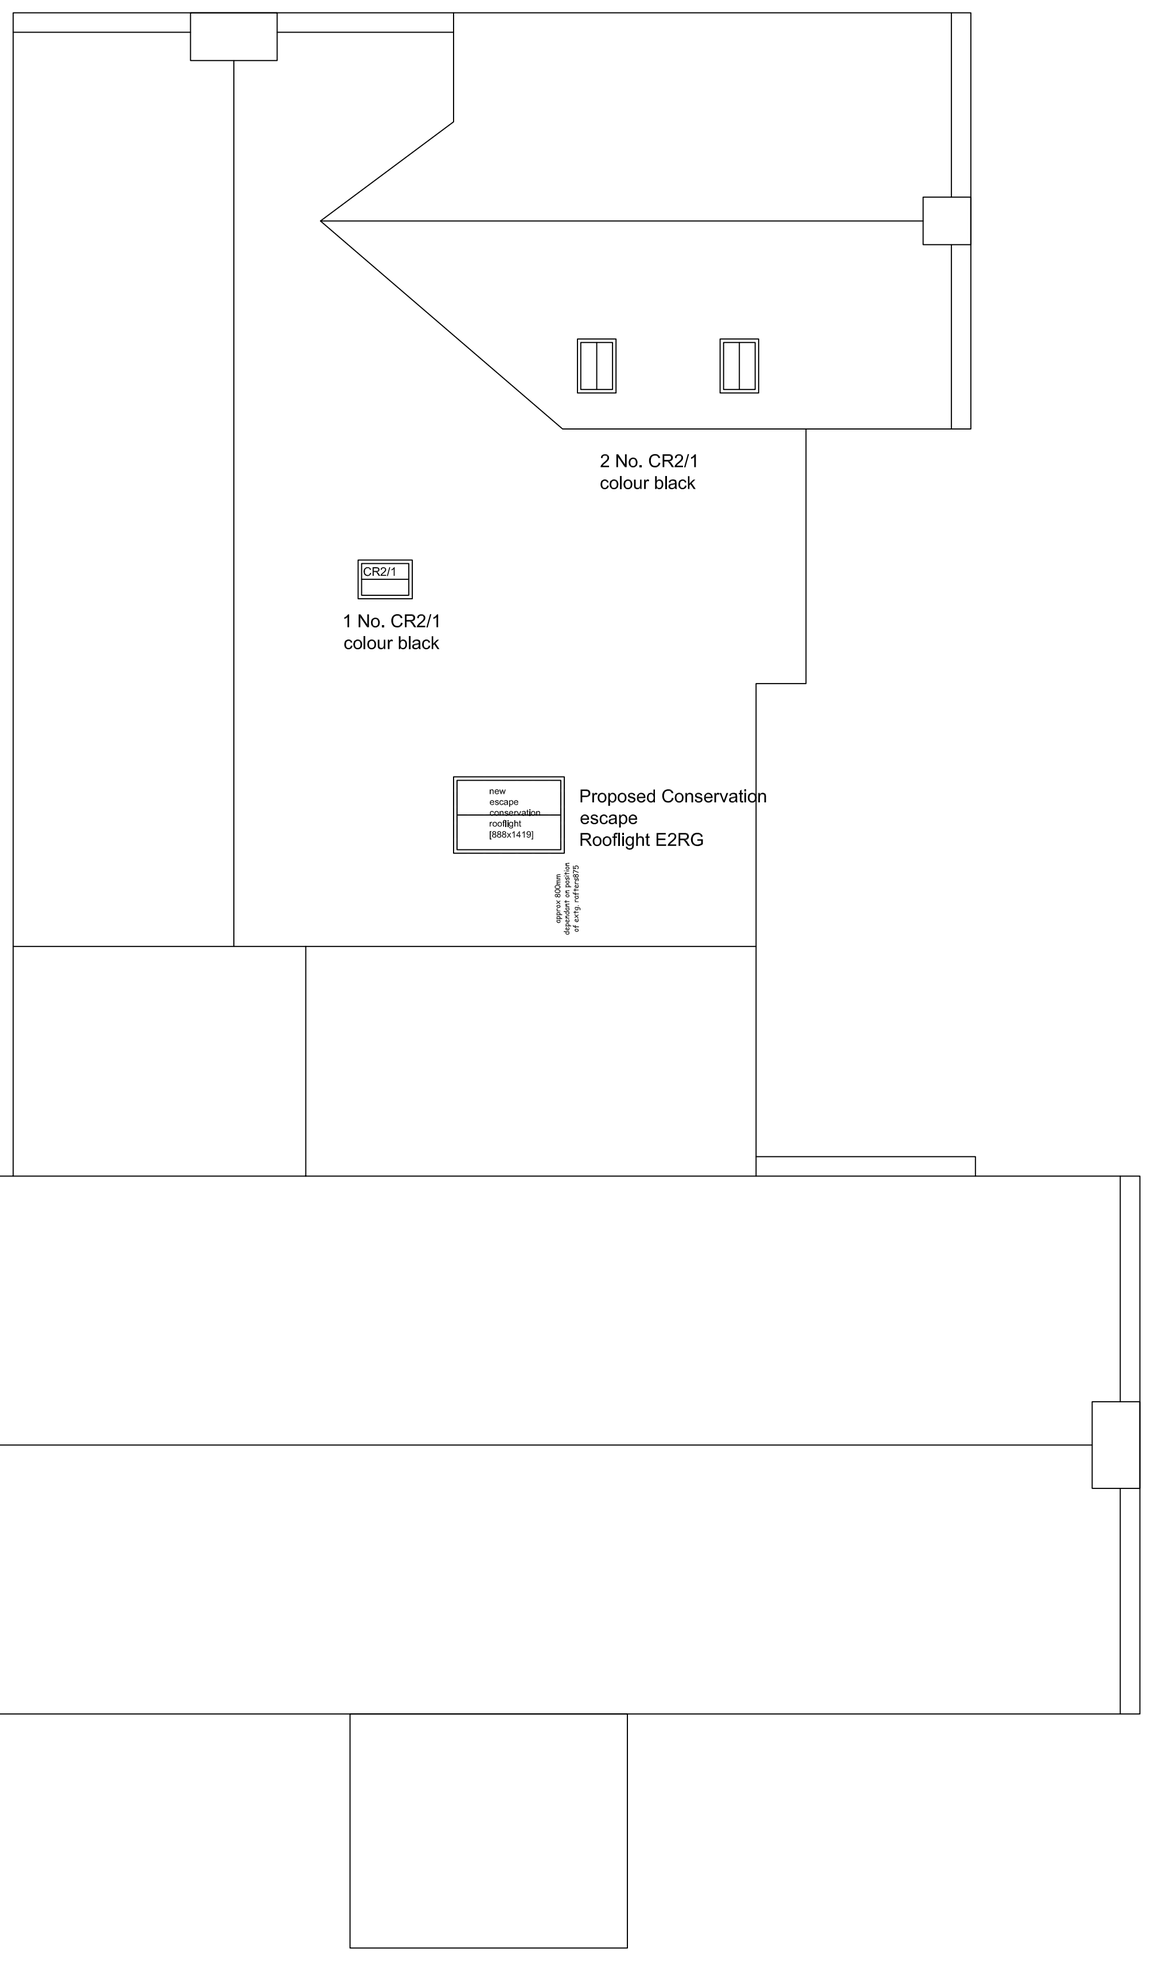


Roof Plan showing proposed Conservation Rooflights

SCALE IN METRES
0 1m 2m 3m 4m 5m
0 3′ 6′ 9′ 12′ 15′
SCALE IN FEET

A3

ROBERT LOWE CHARTERED ARCHITECT
1-2 North End, Swineshead
Boston, Lincs., PE20 3LR
Phone 01205-821117
Fax 01205-821139
lowearchitect@gmail.com info@lowe-architects.com

Project: Alterations
Bresby House, Quadring Eaudike
Client: Mr & Mrs Delaney
Drawing Title: Roof Plan

Date: Aug'2014
Scale: 1: 100 @ A3
1: 50 @ A1
Project No: 13064
Drawn: RL
Drawing No: 12
Rev: A

Contractors are to check all dimensions on site and to report any discrepancy to the Architect.
Do not scale from the drawing.
© 2005