


MATERIALS:
1. Green painted textured walls
2. White painted fascia board
3. Aluminium windows
4. Brown painted solid timber door
5. Brown painted timber door with glazing
6. Brick step and landing with painted timber rails
7. Painted timber step and landing with timber hand rails c/w 2no. paving slabs at ground level

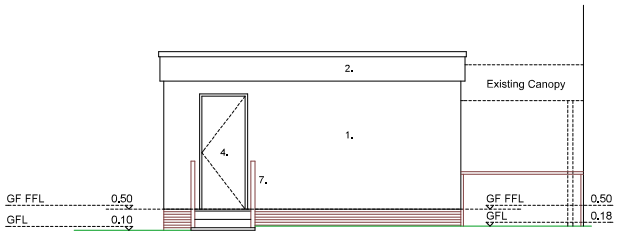


North West Elevation

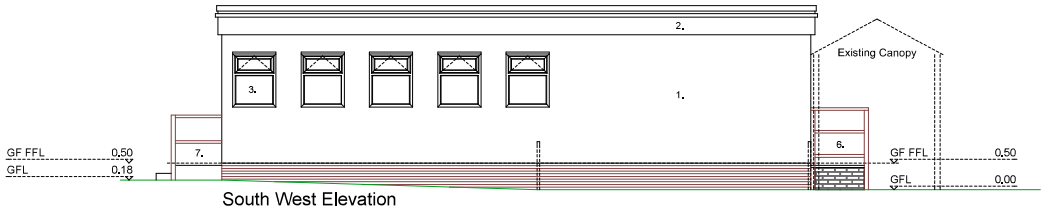


South West Elevation

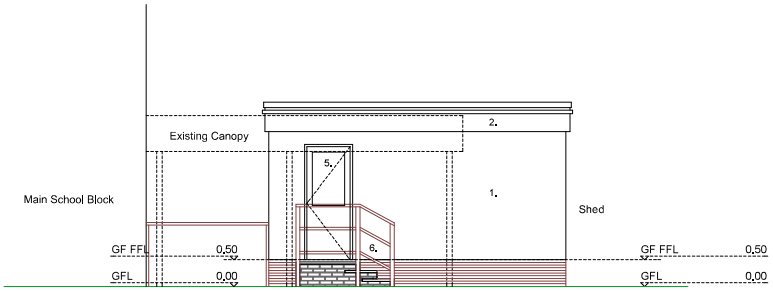


South East Elevation

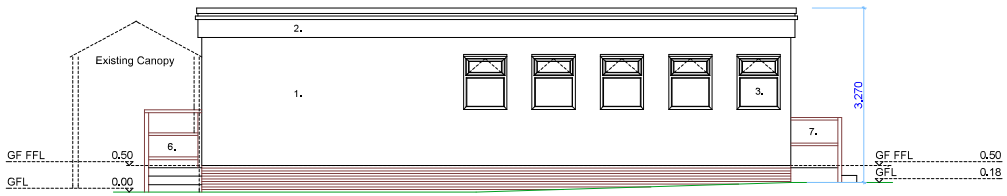

North East Elevation

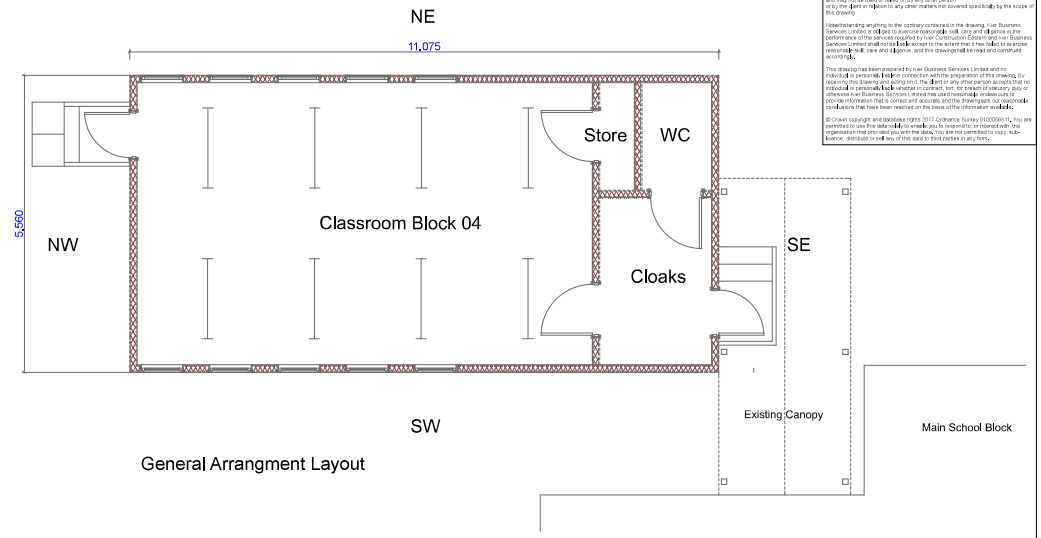

General Arrangment Layout

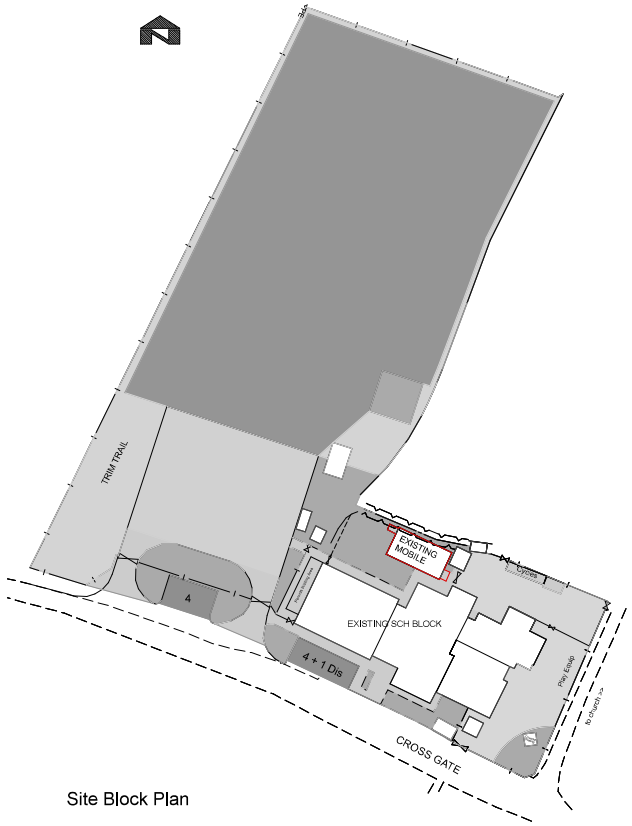

Site Block Plan

NOTES

This drawing is presented to Lincolnshire County Council in respect of #Project Name and may not be used or relied on by any other person or by the client in relation to any other matters not covered specifically by the scope of this drawing.

Notwithstanding anything to the contrary contained in the drawing, Ivor Business Services Limited is obliged to exercise reasonable skill, care and diligence in the performance of the services required by Ivor Construction Eastern and Ivor Business Services Limited shall not be liable except to the extent that it has failed to exercise reasonable skill, care and diligence, and this drawing shall be read and construed accordingly.

This drawing has been prepared by Ivor Business Services Limited and no individual is personally liable in connection with the preparation of this drawing. By accepting this drawing and acting on it, the client or any other person accepts that no individual is personally liable whether in contract, tort, for breach of statutory duty or otherwise. Ivor Business Services Limited has used reasonable endeavours to provide information that is correct and accurate and the drawing sets out reasonable conclusions that have been reached on the basis of the information available.

© Crown copyright and database rights 2017 Ordnance Survey 0100059615. You are permitted to use this data solely to enable you to respond to, or interact with, the organisation that provided you with the data. You are not permitted to copy, sub-licence, distribute or sell any of this data to third parties in any form.

Version	Amendment	Drawn & Date	Checked & Date	Approved & Date
P01	Issued for Planning	LR 03.01.19	GT 04.01.19	JT 03.01.19

KIER

Issuing Office: LINCOLN
Telephone: 07892 702657
Email: linzi.ross@kier.co.uk
Internal Project number: 1078882
Client: Lincolnshire County Council
Project Name: Renewal of Existing Mobile Classroom Quadring Cowley & Browns Primary School
Drawing Title: General Arrangement Layout, Elevations & Site Plan
Scale: 1:50, 1:500
Original Size: A1
RIBA 2013 Stage: 2-7
Date: JAN 2019
Drawn: LR
Checked: GT
Approved: JT
Drawing Number: 1078882-KWS-01-XX-DR-A-1117
Status: S4
Revision: P01