



PROPOSED ELEVATION

PROPOSED ELEVATION


PROPOSED ELEVATION

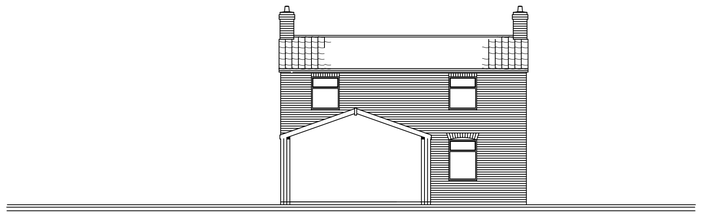

PROPOSED SECTION

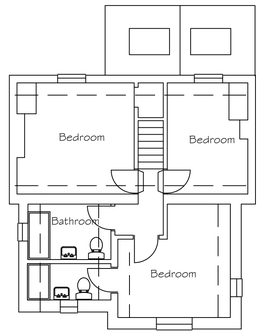


PROPOSED FIRST FLOOR PLAN

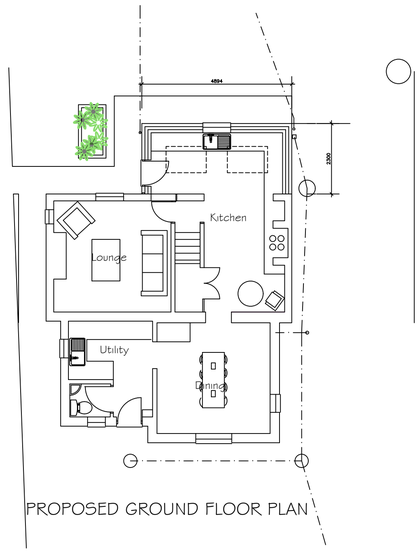


PROPOSED GROUND FLOOR PLAN




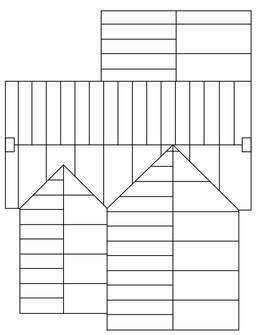


PROPOSED ROOF PLAN

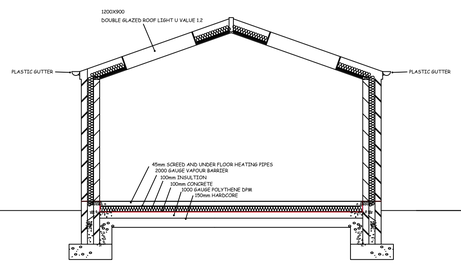

Section

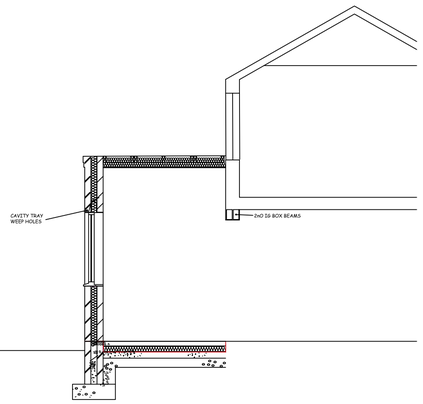

Section

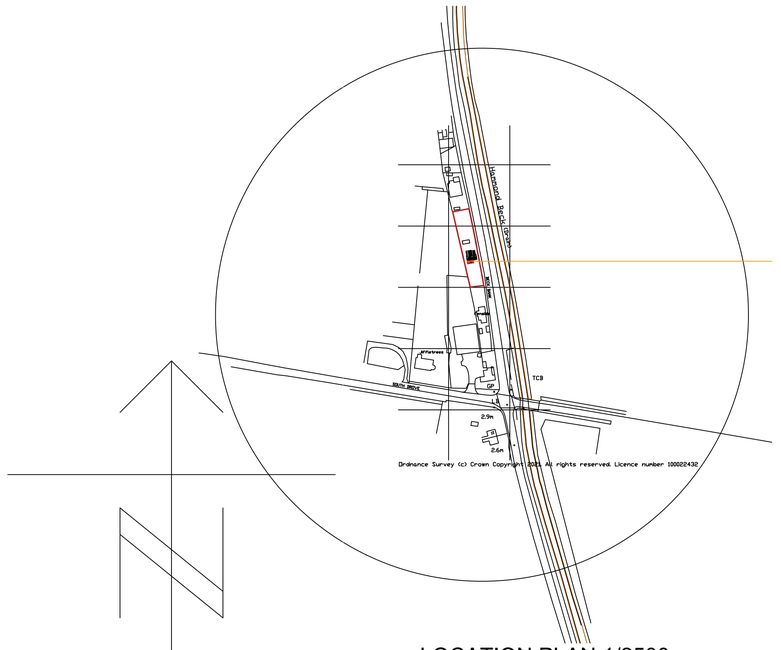

LOCATION PLAN 1/2500



SITE / BLOCK PLAN 1/500

DC ARCHITECTURAL SERVICES LIMITED
ARCHITECTURAL AND PLANNING SERVICES
The Barn, Partney Mill, Spilsby, Lincolnshire, PE24 4PE
TEL NO. 01790 752865 mobile 077762227893
e-mail davidbiggadike@btconnect.com

Drawing Title: PROPOSED PLANS AND ELEVATIONS
Drawing number: DC / 603C / 70
Scale: 1:100, 1:50
Drawn: db
Revision: REV D
Date: FEB 2021
Checked:

Client: MRS M. COLLIER - BROWN

Project: THE COTTAGE, BECK BANK, QUADRING FEN, LINCOLNSHIRE. PE11 4RA