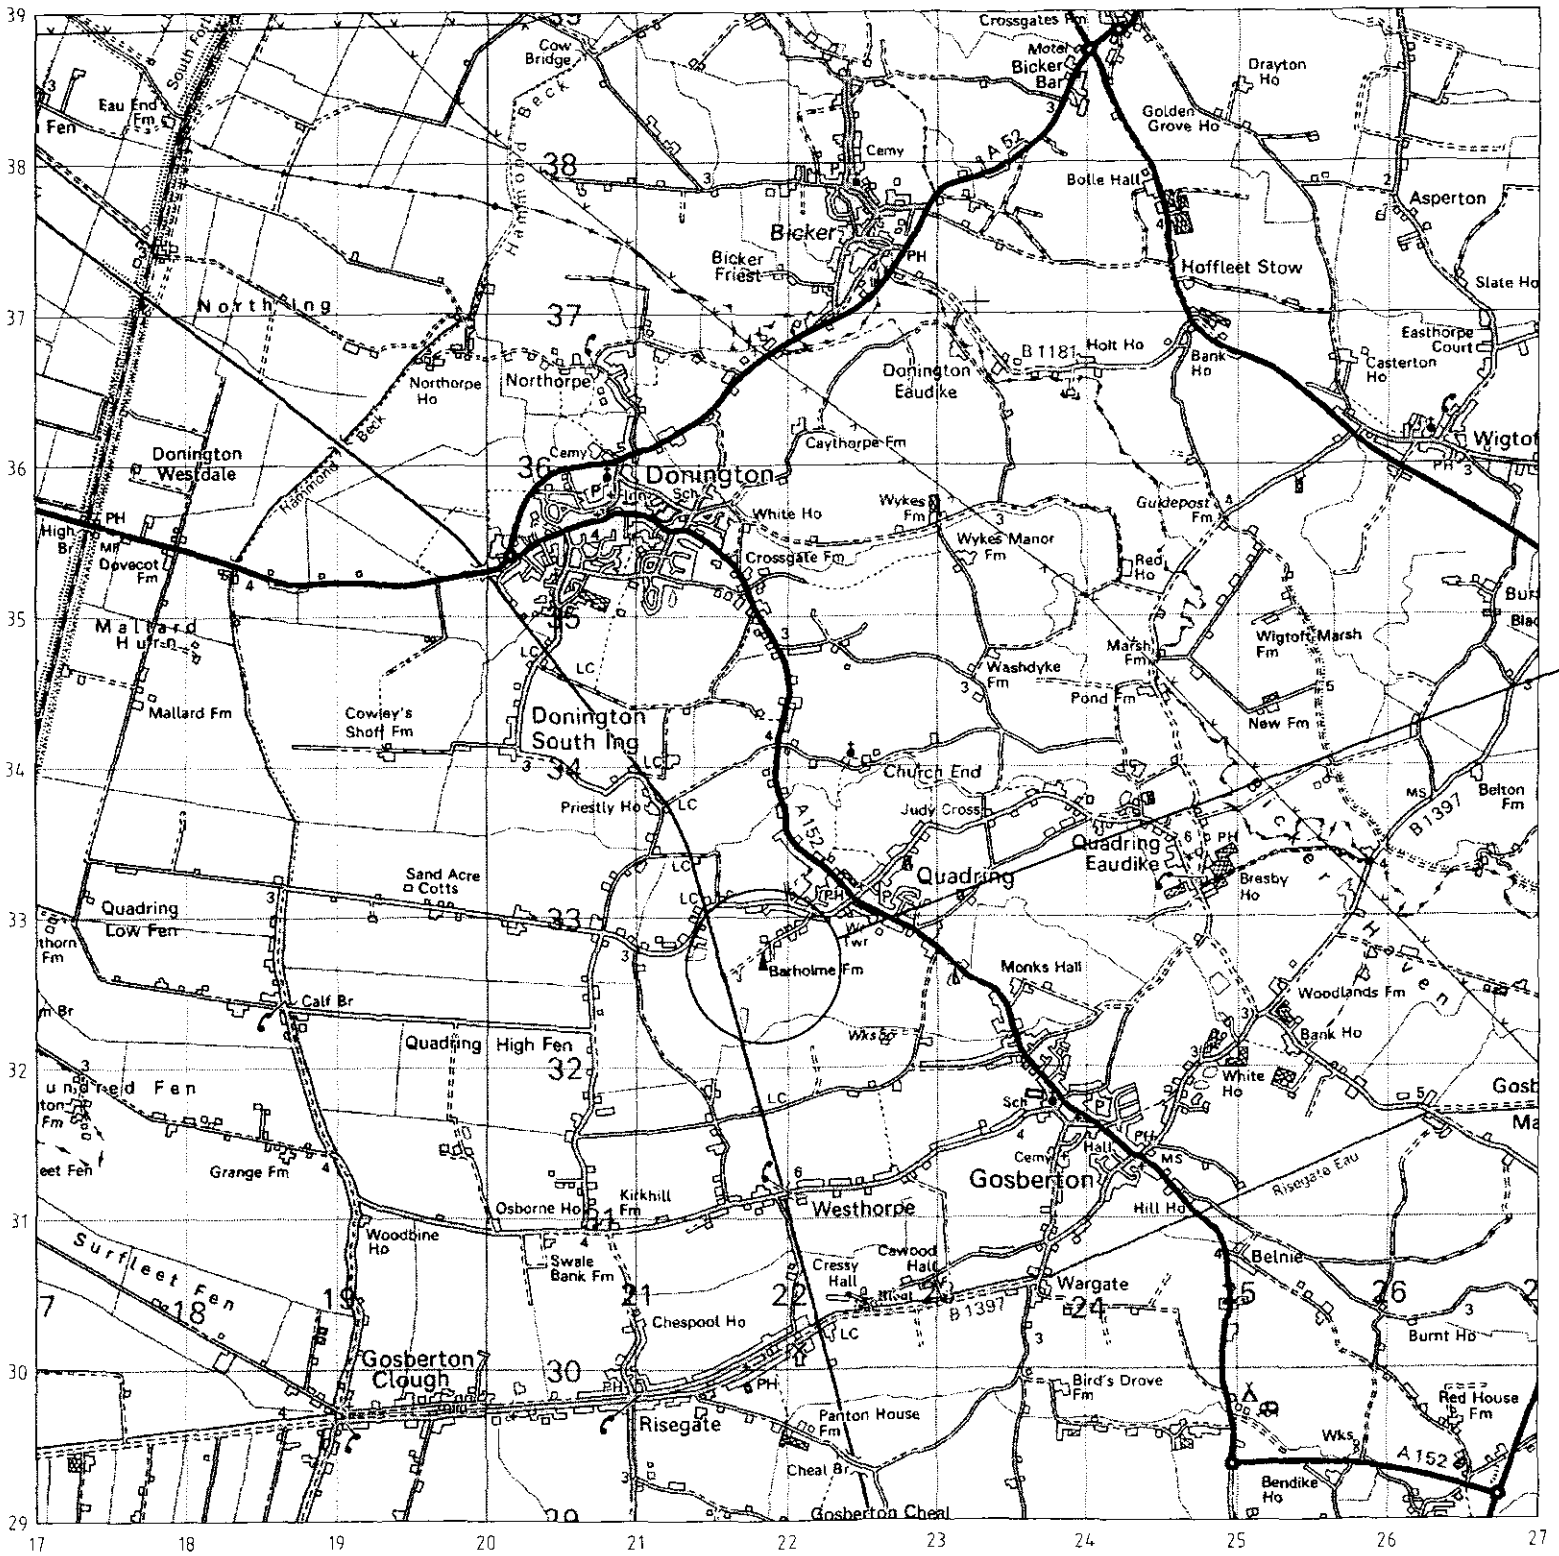


LOCATION PLAN

N.G.R. No. TF 2185 3275

O.S. DIGITAL MAPPING

O.S. LANDRANGER MAP No. 131

SCALE 1:50,000

Based upon Ordnance Survey maps with the permission of the Controller of Her Majesty's Stationery Office, Crown Copyright Reserved. Licence No. CC38013C

© 1999 ntl Group Limited
All rights reserved. No part of this publication may be reproduced, stored in a retrieval system or transmitted in any form or by any means (Electronic, Mechanical, Photocopying, Recording or otherwise), without the prior written consent of the Company.

NOTES

1. Site Address:-
ntl Transmitting Station
Barholme Farm
Barholme Road
Barehams Lane
Quadring
Lincolnshire

2. N.G.R. No. TF 2185 3275

DETERMINED PLAN

MS 0317/01

ISSUE	AMENDMENTS	APP'D	DATE
1	DHR3/11939	CH	15/05/00
A	PROV ISSUE		16/12/97

ntl Group Limited
Drawing Office, Crawley Court, Winchester
Hampshire, SO21 2QA ENGLAND.

TITLE
QUADRING
LOCATION PLANS
(1:50,000)

THIRD ANGLE PROJECTION AND DIMENSIONS IN mm UNLESS STATED OTHERWISE

DRAWN	CHK'D	SCALE
DC		1=1

C.C.C	SITE No.	PROJ No.	BUS. TYPE
8054	93274	1ESREC	SIT


DRG No. DO.E1-00524 sh 1 of 2

MODS SINCE LAST ISSUE


CAD LOCATION H:\PROJECTS\NPR07852

A3


15 UIC

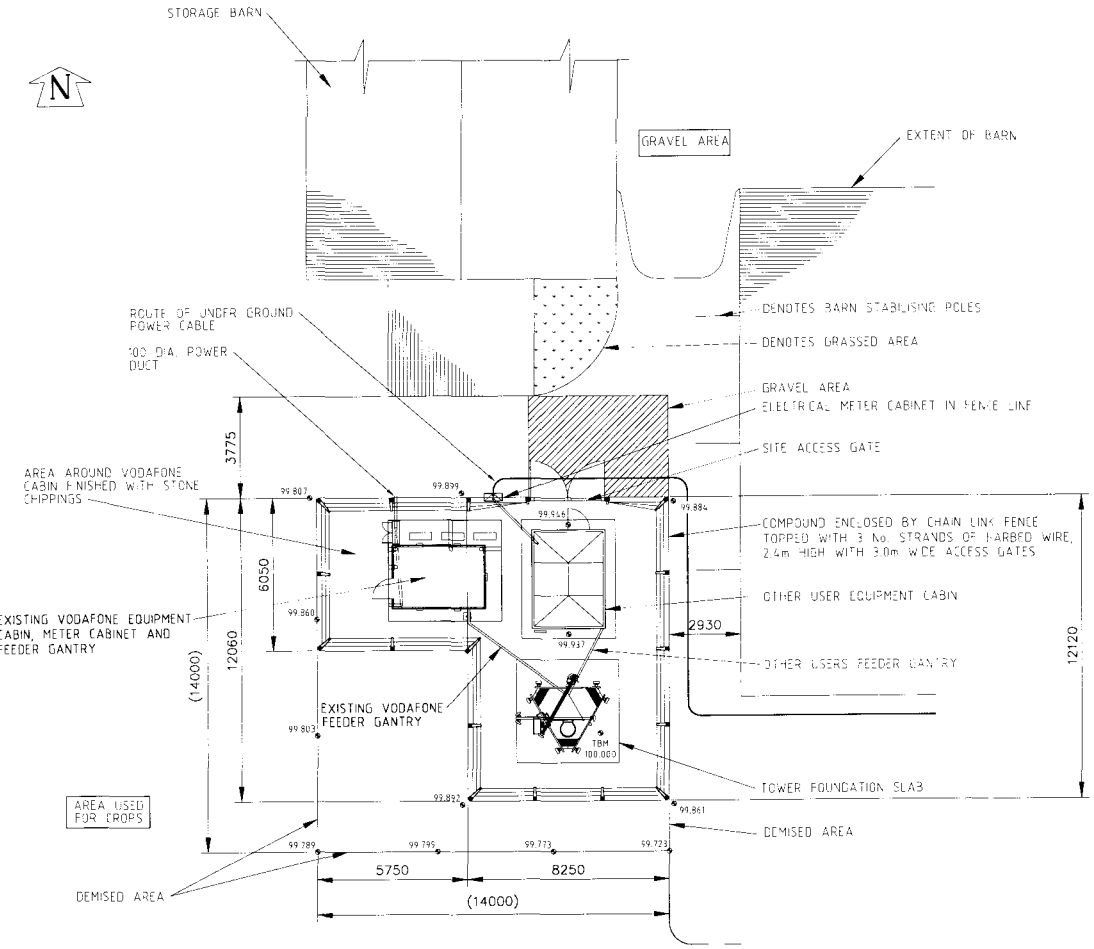

SITE PLAN

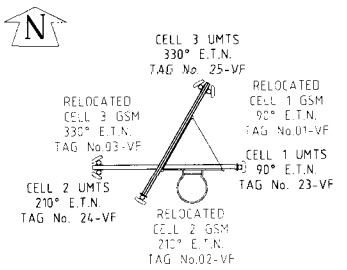

TOWER PLAN AT 18.6m
SHOWING ANTENNA SUPPORT STRUCTURE
SCALE 1:100

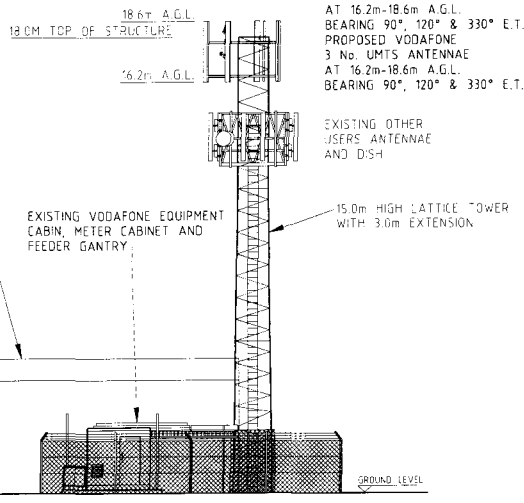

WEST ELEVATION

© 2001 ntl Group Limited
All rights reserved. No part of this publication may be reproduced, stored in a retrieval system or transmitted in any form or by any means (Electronic, Mechanical, Photocopying, Recording or otherwise), without the prior written consent of the Company.

NOTES

1. SITE ADDRESS:-
ntl TRANSMITTING STATION,
BARHOLME FARM,
BARHOLME ROAD,
BAREHAMS LANE,
QUADRING,
SPALDING,
LINCOLNSHIRE.
PE11 4PX
2. FOR LOCATION PLANS SEE DRAWING No. DO.E1-00524 SHEETS 1 & 2
3. VODAFONE POWER SUPPLY TO BE AS EXISTING.
4. ALL VODAFONE SECTOR FEEDERS TO BE LDF5-50.
5. ALL RIGGING WORKS TO COMPLY WITH VODAFONE SPECIFICATIONS.

0317/01

VODAFONE BUILD
PROJECT UMTS
CELL No 8541
NGR TF 2185 3275

ISSUE	AMENDMENTS	APP'D	DATE
1	OHR3/14865	JV	06/03/01
A	PROV ISSUE		06/03/01

ntl Group Limited
Drawing Office, Crawley Court, Winchester
Hampshire, SO21 2QA ENGLAND.

TITLE
QUADRING
PLANNING DETAILS
PROPOSED INSTALLATION
FOR VODAFONE

THIRD ANGLE PROJECTION AND DIMENSIONS IN mm UNLESS STATED OTHERWISE

DRAWN	CHK'D	SCALE
ATL		1:200

C.C.C	SITE No.	PROJ No.	BUS TYPE
19051	92374	0V3067	SIT


DRG No. DO.P2-07418 sh 1 of 1

MODS SINCE LAST ISSUE

Date: 06/03/01 Key: DO.P2-07418\1\1
Issued for Planning Approval.

CAD LOCATION H:\VODFONE\VFND439 A3

16

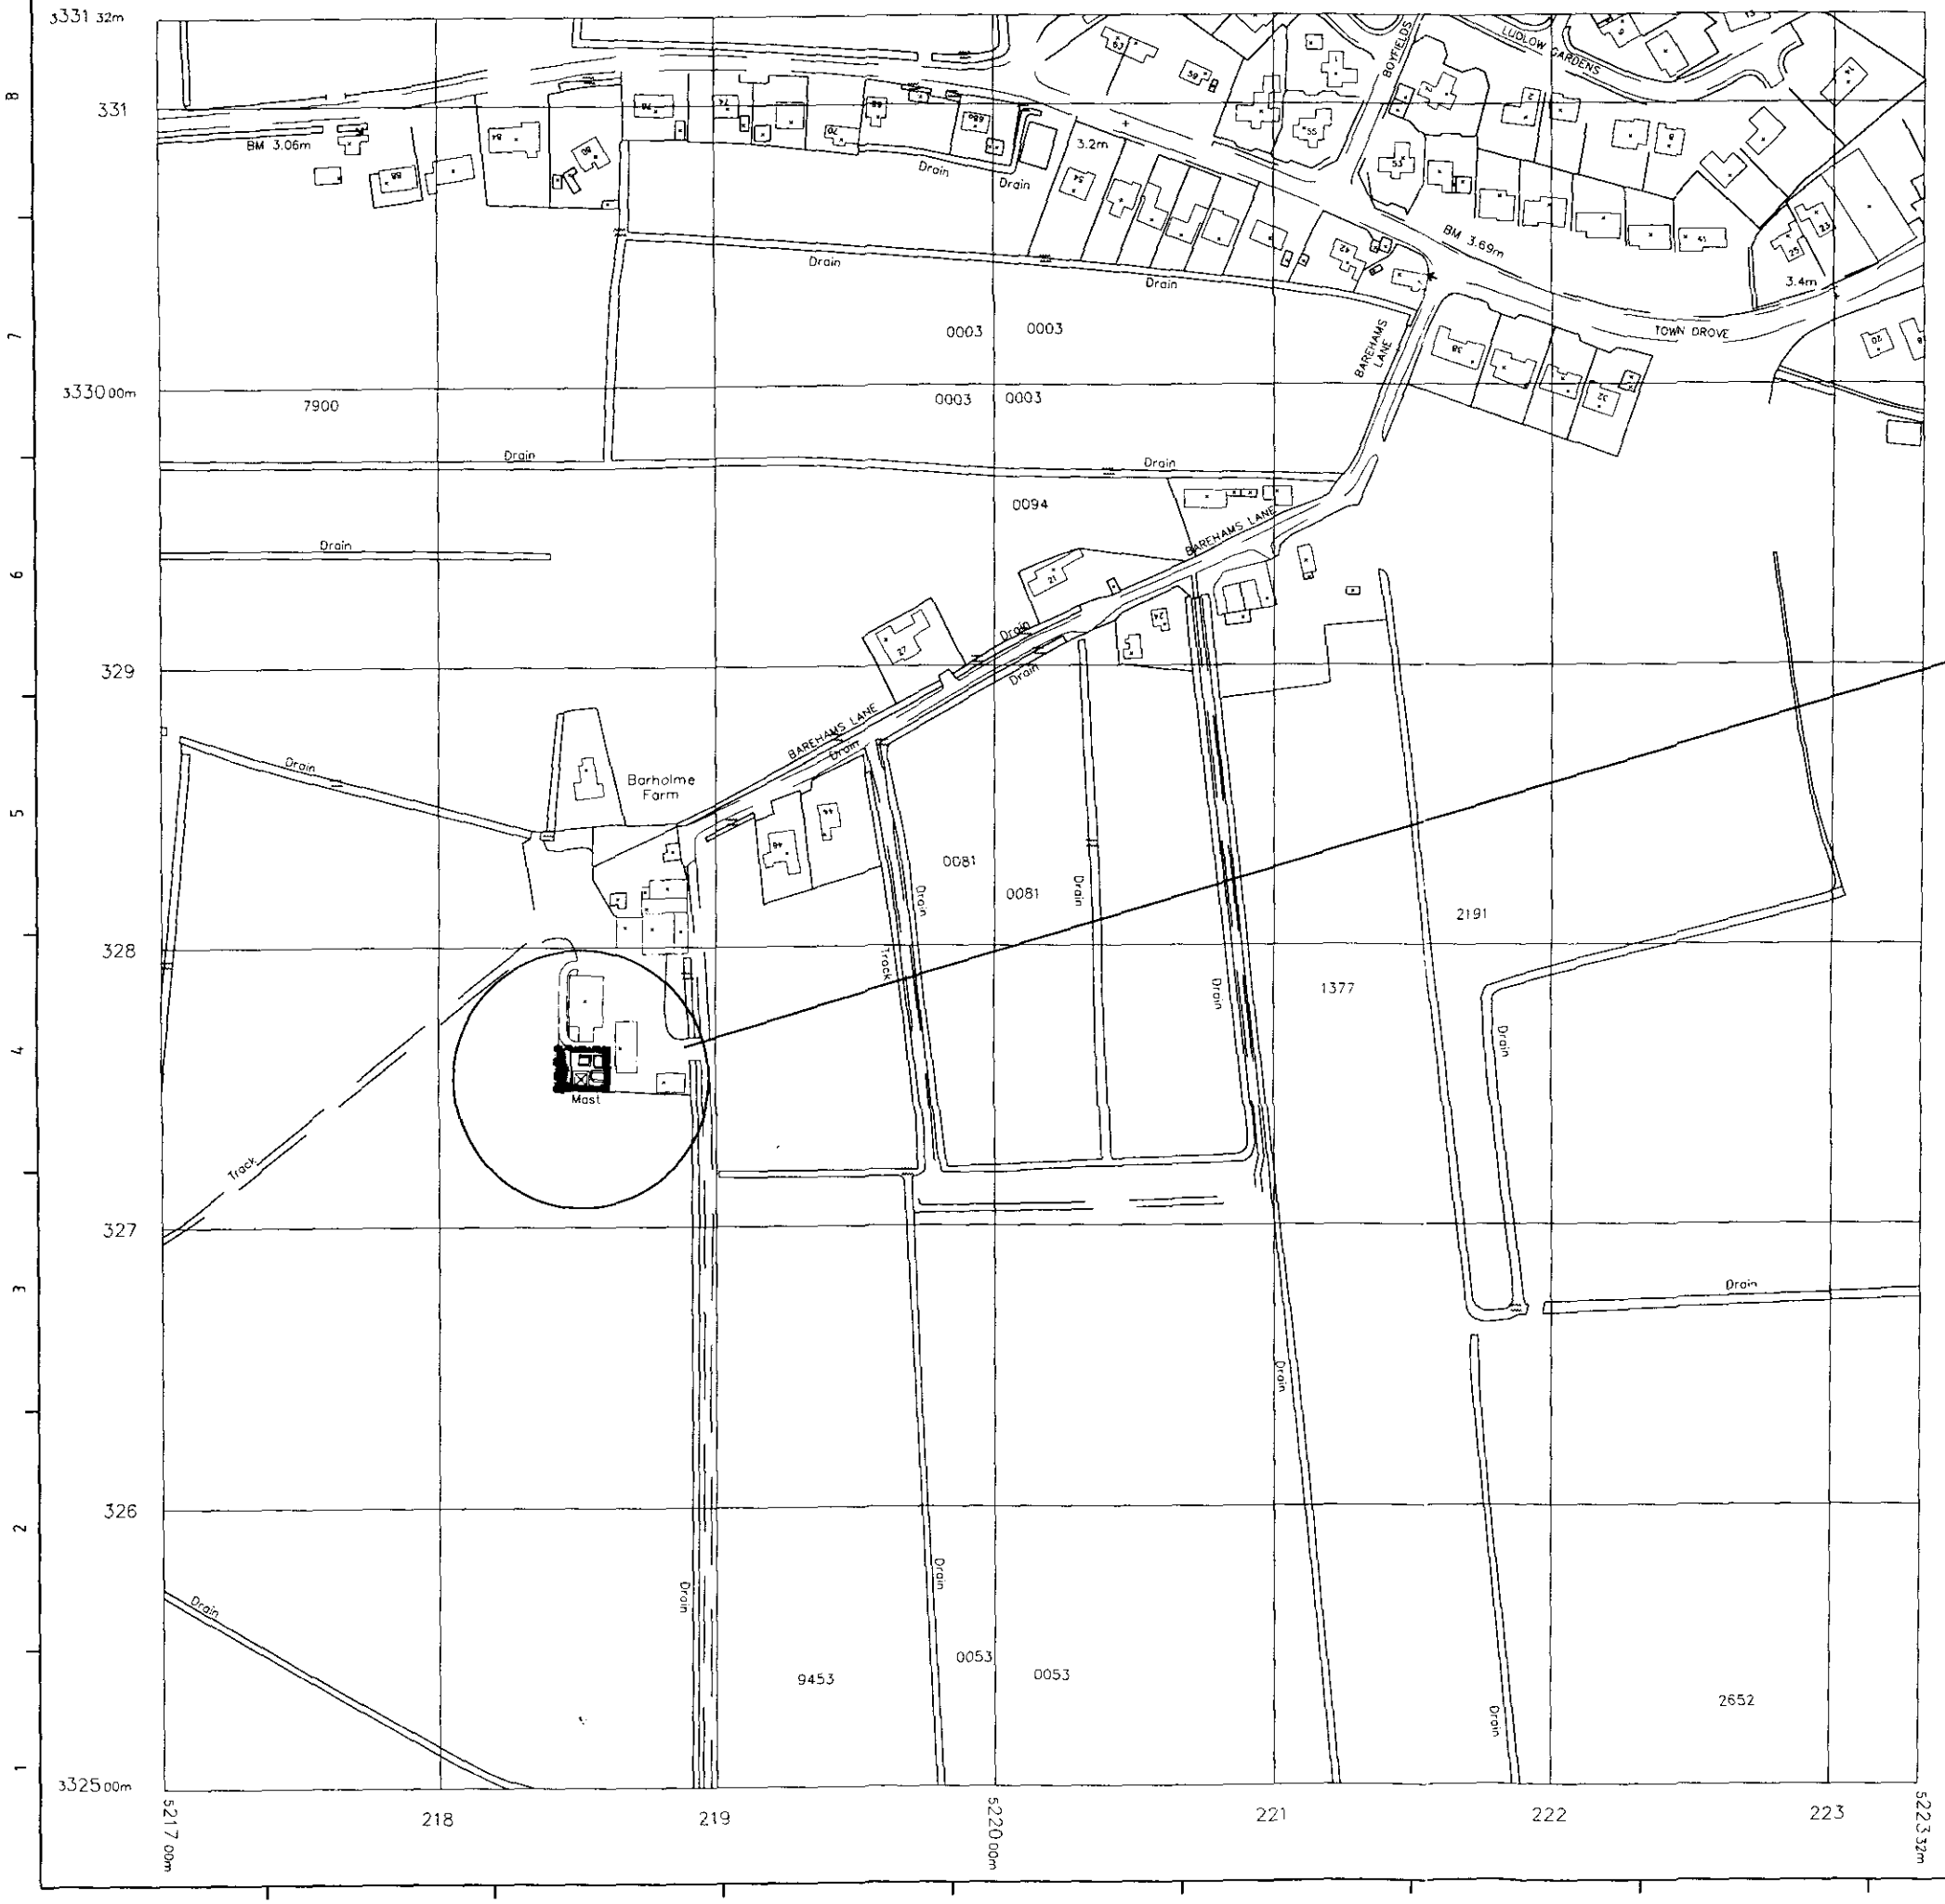

N

DETERMINED PLAN

SOUTH HOLLAND DC
HOUSING & PLANNING
16 MAR 2001
Ref: 03/1701

20 0 20 40 60 80 100
Metres

LOCATION PLAN

SCALE 1:2500

© 1999 ntl Group Limited
All rights reserved. No part of this publication may be reproduced, stored in a retrieval system or transmitted in any form or by any means (Electronic, Mechanical, Photocopying, Recording or otherwise), without the prior written consent of the Company.

NOTES

1. Site Address:-
ntl Transmitting Station
Barholme Farm
Barholme Road
Barehams Lane
Quadring
Lincolnshire

2. N.G.R. No. TF 2185 3275

ISSUE	AMENDMENTS	APP'D	DATE
1	DHR3/11939	CH	15/05/00
A	PROV ISSUE		16/12/99

ntl Group Limited
Drawing Office, Crawley Court, Winchester
Hampshire, SO21 2QA ENGLAND.

TITLE
QUADRING
LOCATION PLANS
(1:2500)

THIRD ANGLE PROJECTION AND DIMENSIONS IN mm UNLESS STATED OTHERWISE

DRAWN	CHK'D	SCALE	
DC		1=1	
C.C.C	SITE No.	PROJ No.	BUS. TYPE
8054	93274	1ESREC	SIT

DRG No. DO.E1-00524 sh 2 of 2

MODS SINCE LAST ISSUE

CAD LOCATION H:\ESTARECS\ER006941

A3

15UNC