



WEST ELEVATION

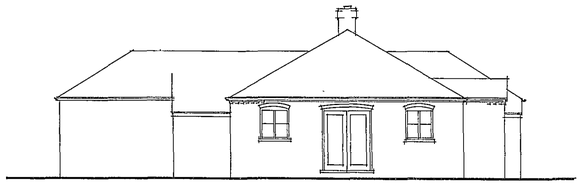

NORTH ELEVATION

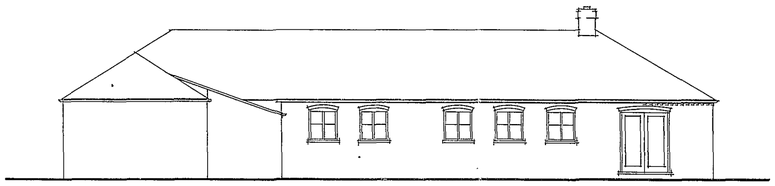


EAST ELEVATION

Finishes :


Roof: Double pantile interlocking tiles - to match existing Roof pitch 30°

Walls: Facing brickwork to match existing.


Windows and external doors: U.P.V.C.

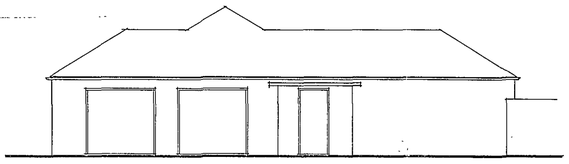

SOUTH ELEVATION

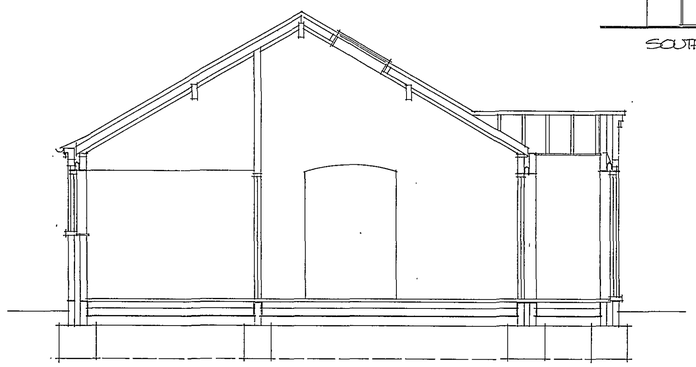

SECTION.

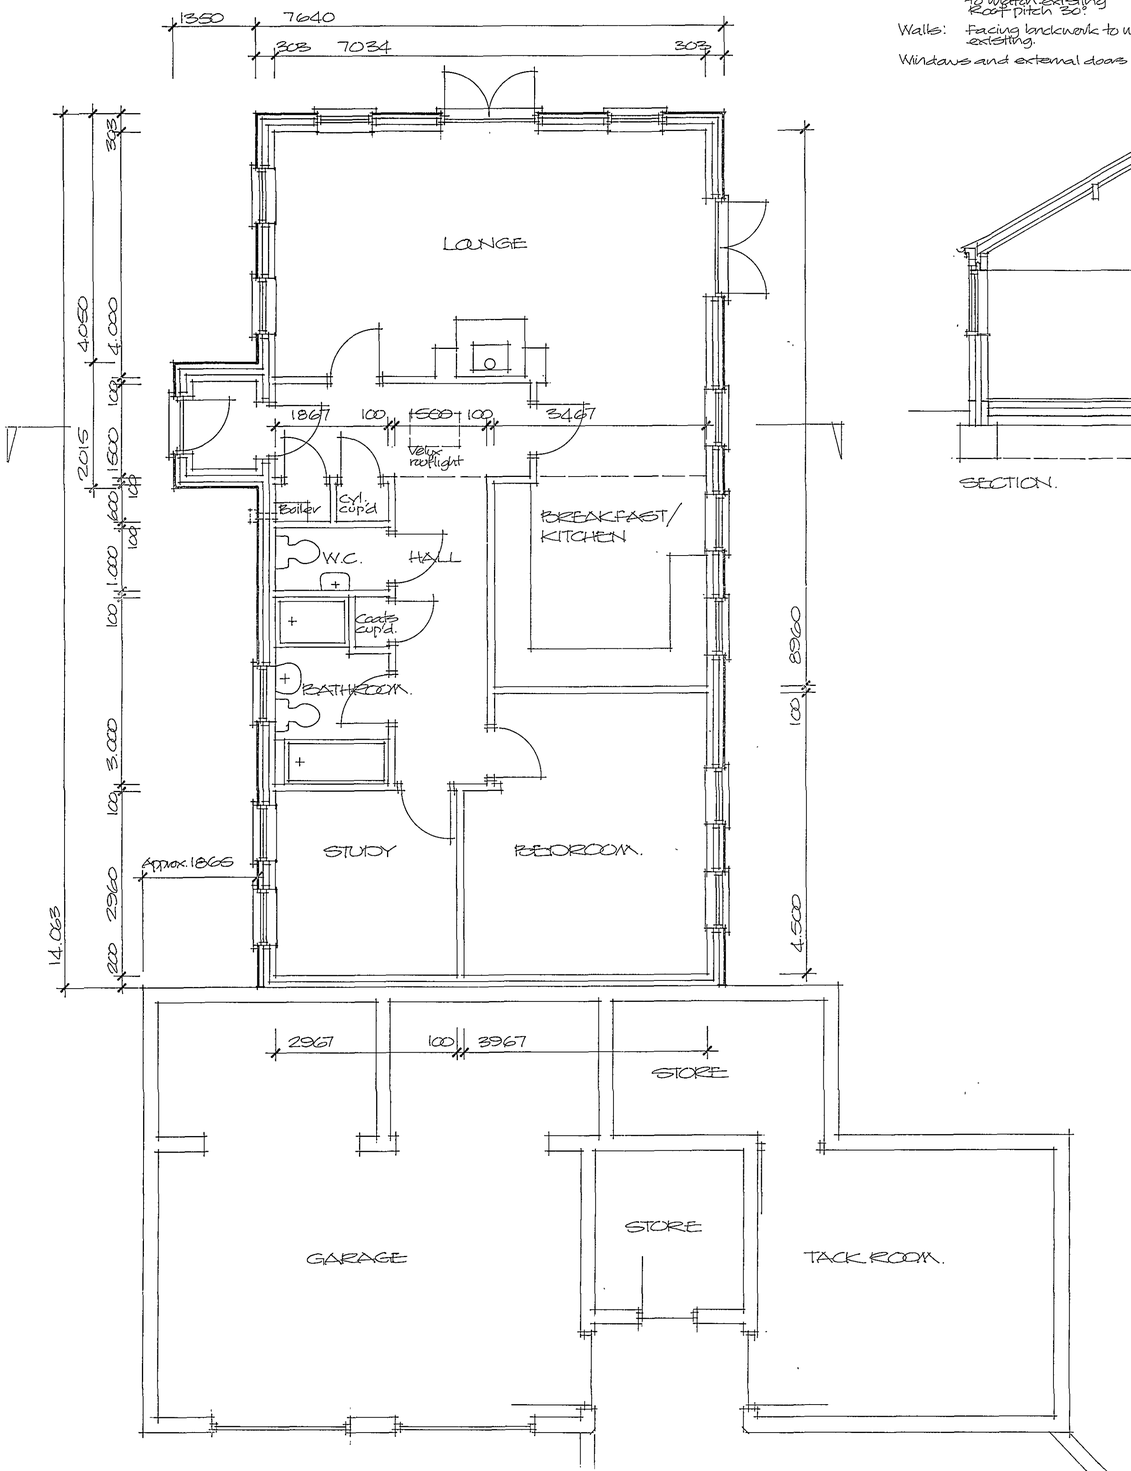

SHDC
Planning & Development
2 2 MAR 2007
Ref: 0360/07
DETERMINE PLAN

Project

PROPOSED ANNEX EXTENSION TO EXISTING OUTBUILDINGS, OSBOURNE HOUSE, SWALE BANK, GOSBERTON.

BROADGATE BUILDERS LTD
The Race Ground
Spalding,
Lincs. PE11 3AP

Client
MR & MRS J BENN

Scale 1:50 & 1:100 Drg. no. 07/19/01

Date March 2007