




North (front)

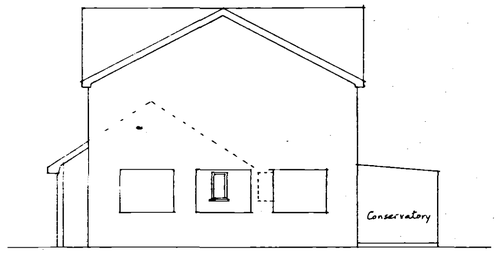


West

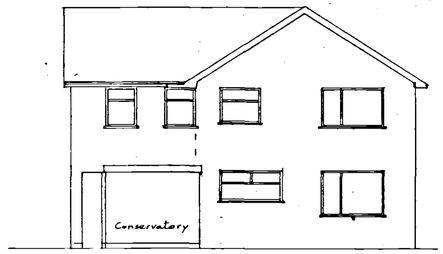


South (rear)

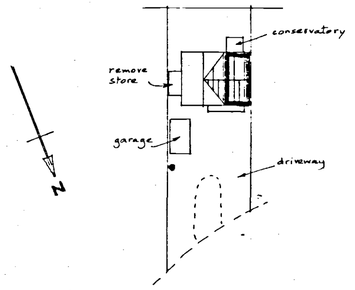


Site Plan 1:500

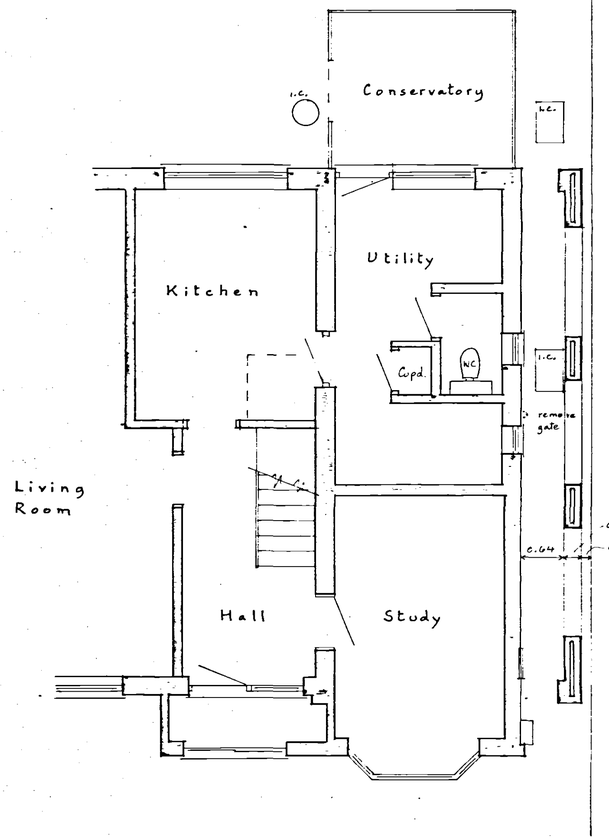

Ground Floor

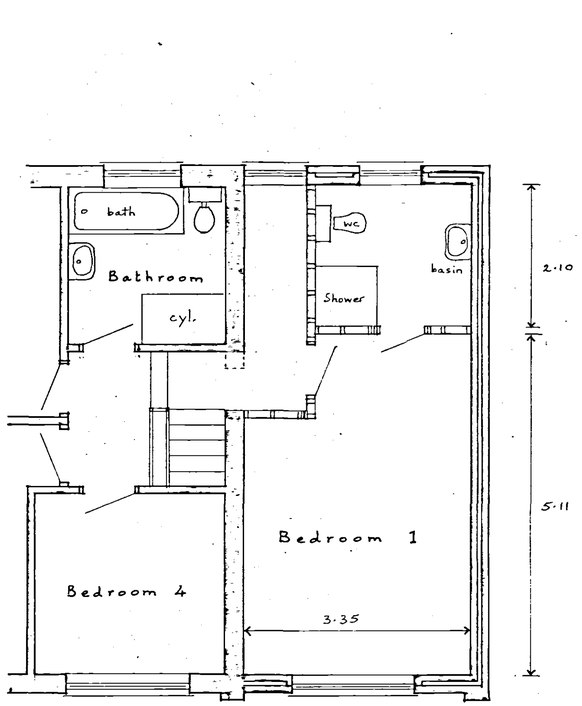

First Floor

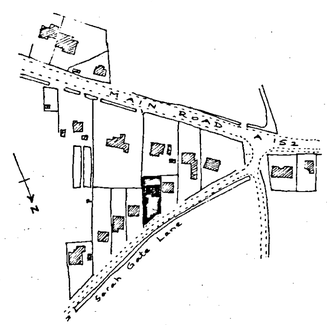

Location Scale 1:2500

O.S. Map TF 2232

DETERMINED PLAN

SHDC
Planning & Development
2 1 MAR 2005
Ref: 0372/05

Mr. Whitty and Mrs. Walsh,
"Farthinghoe,"
Sarah Gate Lane, QUADRING.

First Floor Side Extension

Written dimensions to be used in preference to scaled, and all measurements to be verified by checking on site.	**Scale** 1:50 & 1:100
Local Authority Ref. Planning	**Drawing No.** 250201
Building Regulations	**Date** Feb. 2005

A. ROFFE
BUILDING DESIGN & PLANS
1, Green Lane,
SPALDING, Lincs. PE11 2YB
Tel: 01775-723 680 ©