




Proposed Front Elevation 1:100

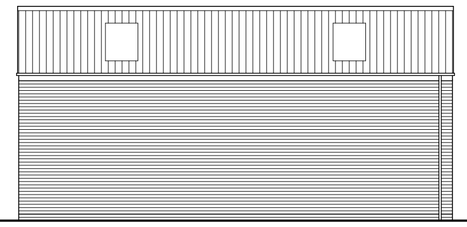


Proposed Side Elevation 1:100

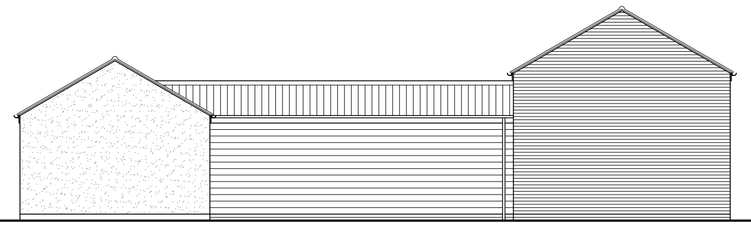


Proposed Rear Elevation 1:100 (Facing Road)

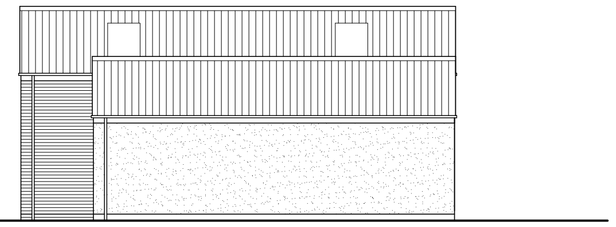


Proposed Side Elevation 1:100

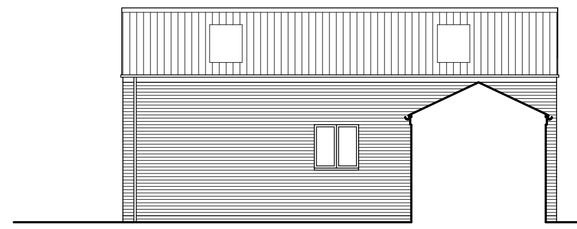


Proposed Innder Side Elevation 1:100

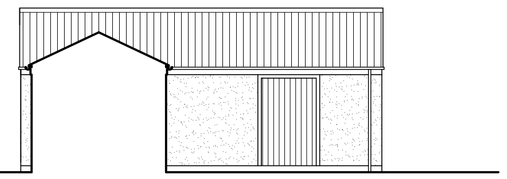


Proposed Innder Side Elevation 1:100

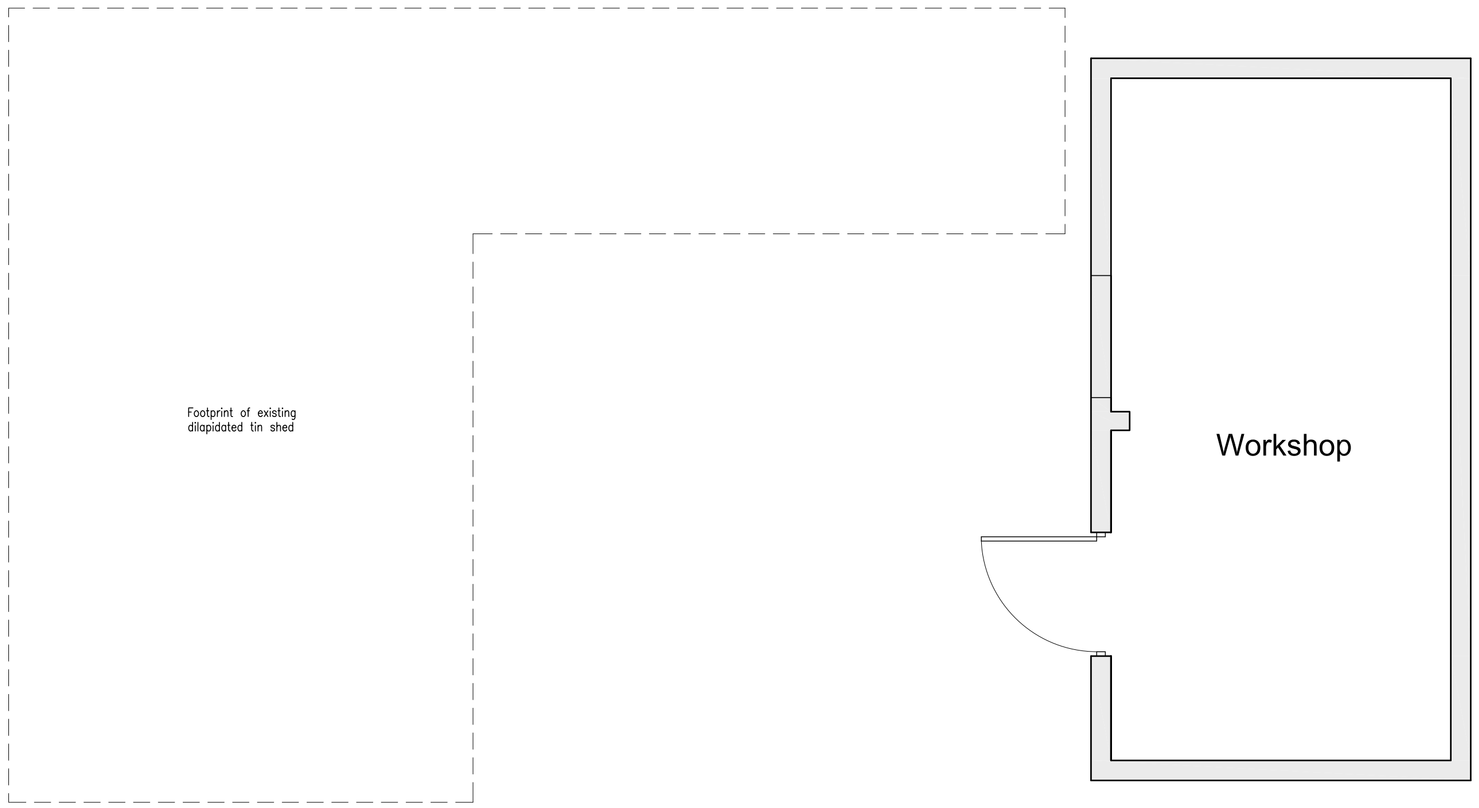


Existing Floor Plan 1:50

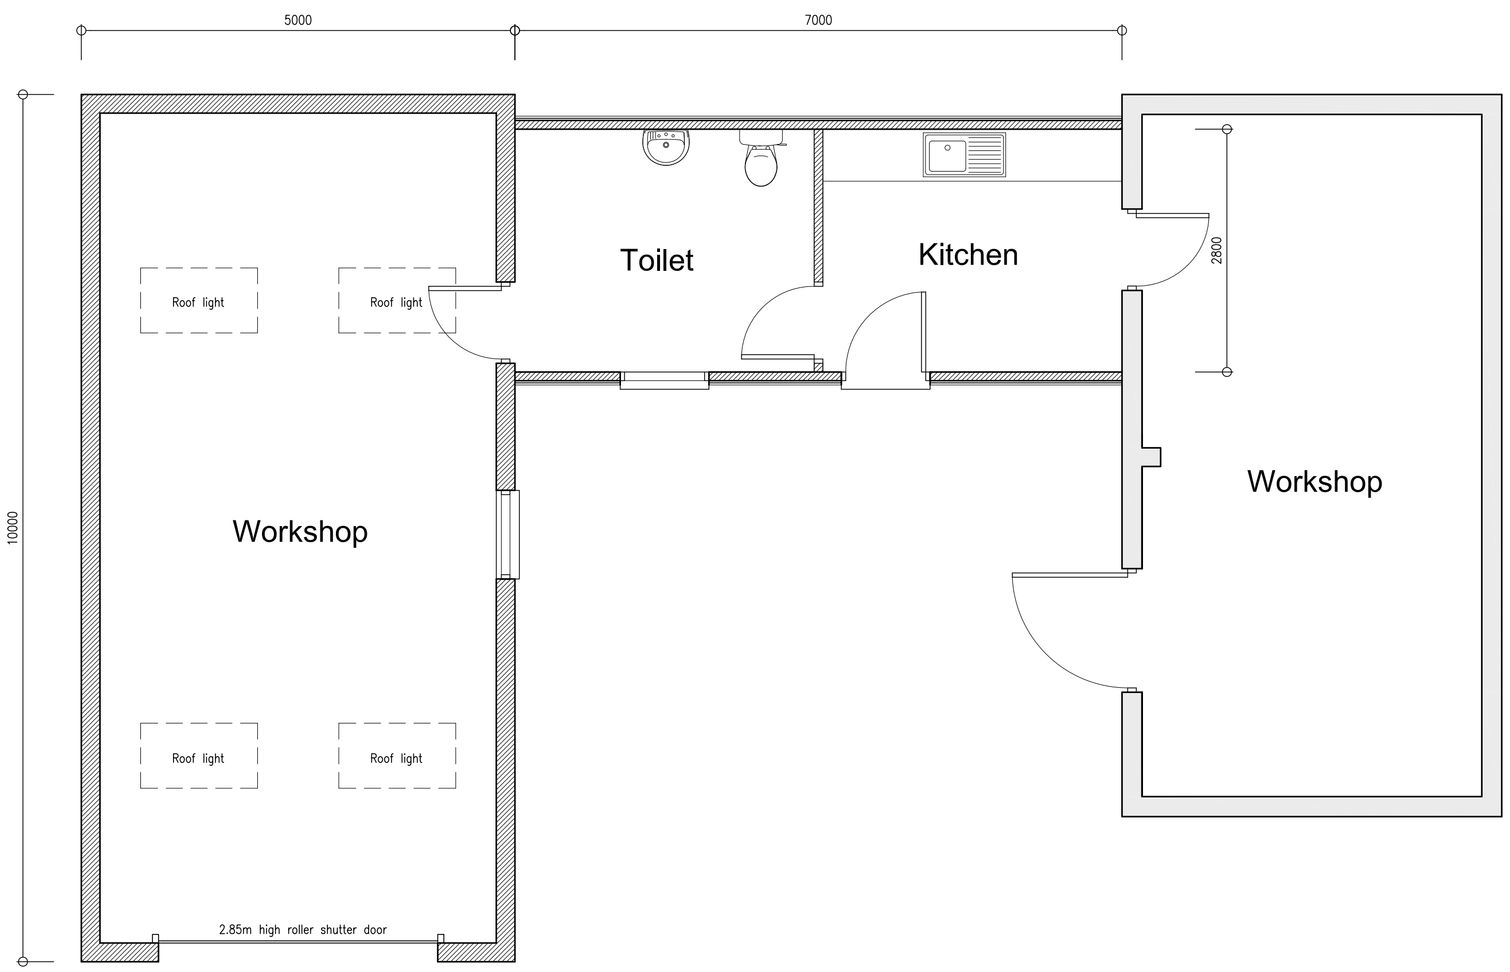

Proposed Floor Plan 1:50

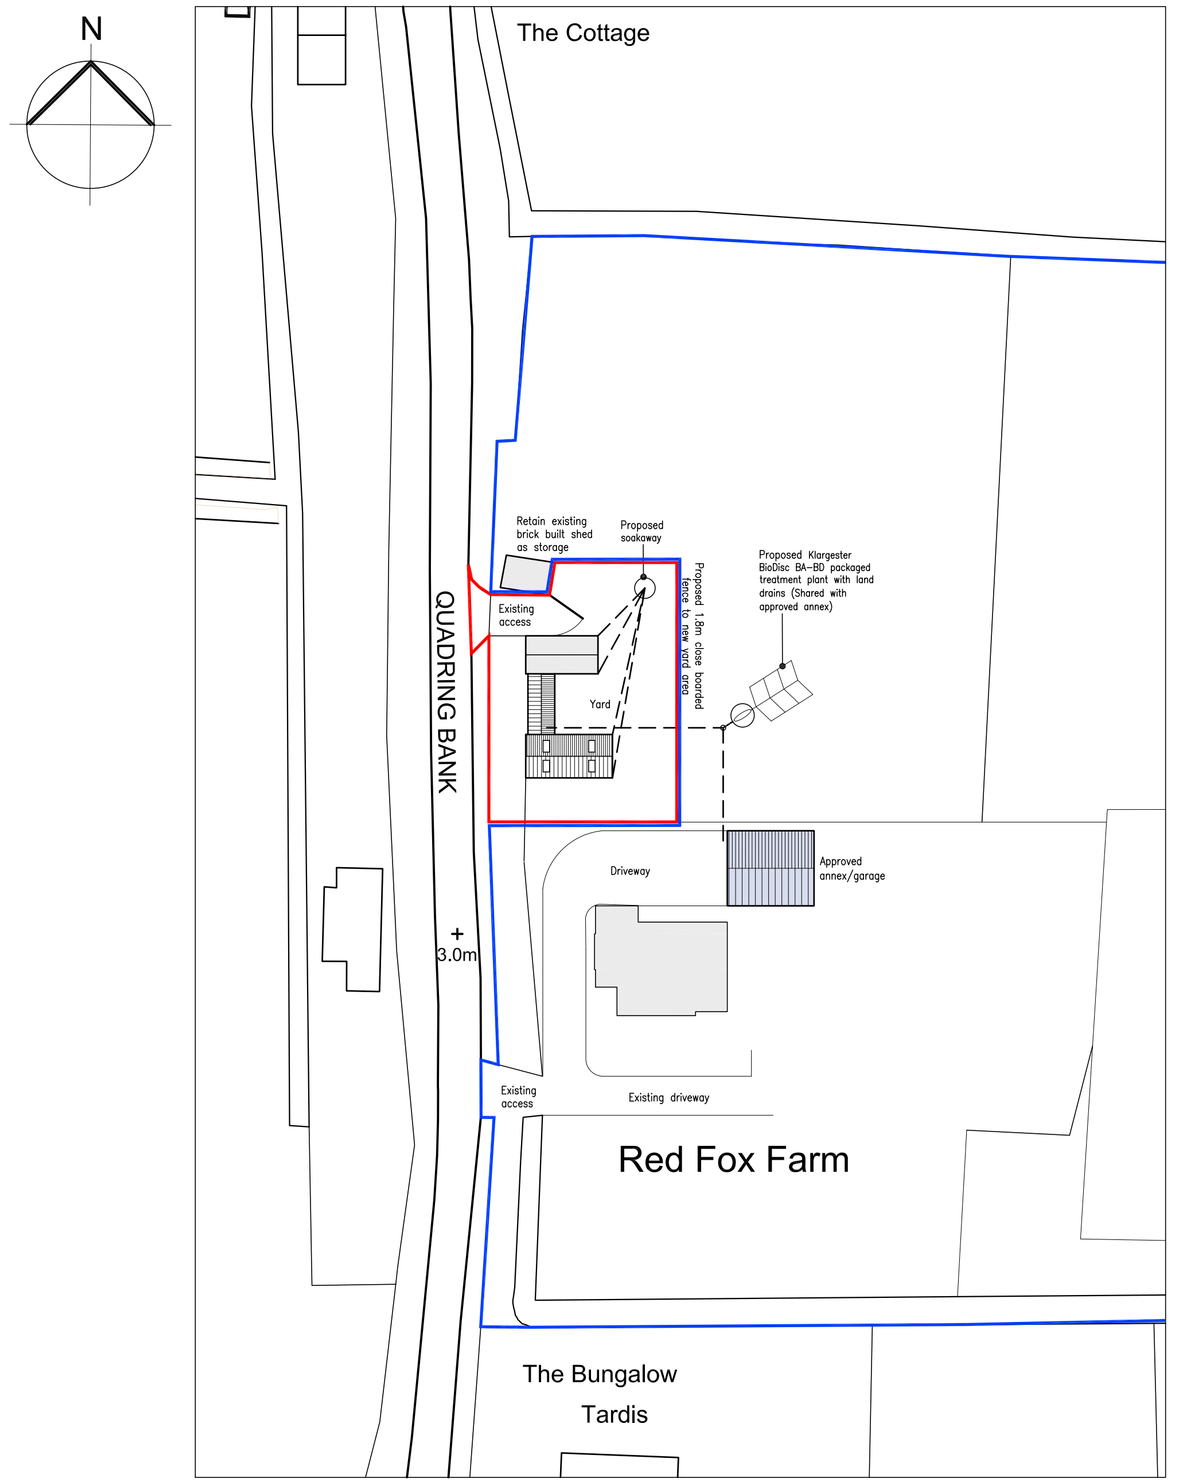

Proposed Site Plan 1:500

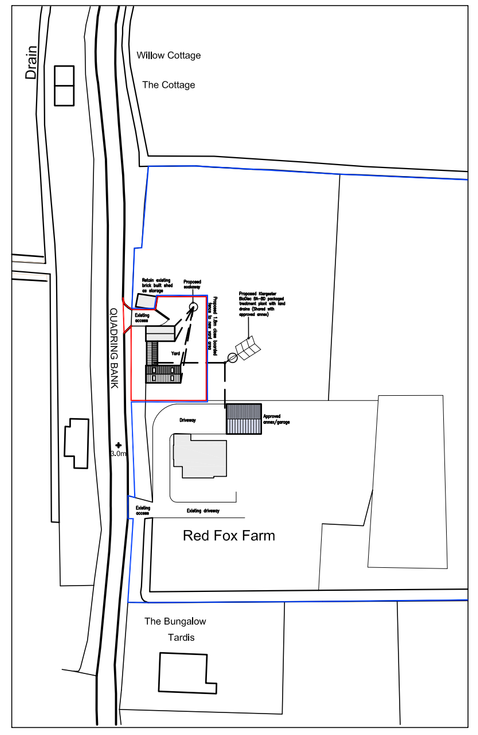

Location Plan 1:1250

Peter Humphrey Associates Ltd.
ARCHITECTURAL DESIGN AND BUILDING

PROJECT
PROPOSED EXTENSION AND ALTERATIONS TO EXISTING WORKSHOP

SITE
ADJ. RED FOX FARM
QUADRING BANK
QUADRING
SPALDING
PE11 4RD

DRAWING
EXISTING & PROPOSED

CLIENT
Mr B James

DATE APR 2015 SCALE As Shown JOB No. 5309/01A

DO NOT SCALE FROM THIS DRAWING

COPYRIGHT: THIS DRAWING MUST NOT BE ISSUED, LOANED OR COPIED WITHOUT THE CONSENT OF PETER HUMPHREY ASSOCIATES

Peter Humphrey Associates
ARCHITECTURAL DESIGN AND BUILDING
TELEPHONE: 01945 466 966
FAX: 01945 466 433
E-MAIL: info@peterhumphrey.co.uk
31 OLD MARKET WISBECH CAMBS PE13 1NB

Fenland District Council
Building Design Awards
Building Excellence in Fenland
Category Winner 08,09,10
Overall Winner 2010