

DO NOT SCALE FROM THIS DRAWING

THE GENERAL CONTRACTOR IS TO CHECK ALL DIMENSIONS ON SITE AND REPORT ANY DISCREPENCIES TO THE SUPERVISING OFFICER.


ALL DIMENSIONS ARE SHOWN IN 'mm' UNLESS OTHERWISE STATED.

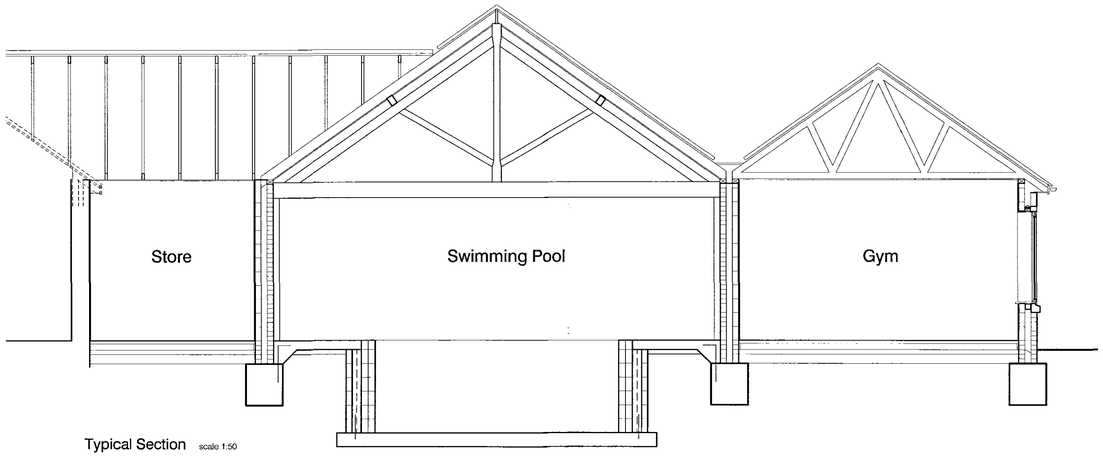

Typical Section scale 1:50

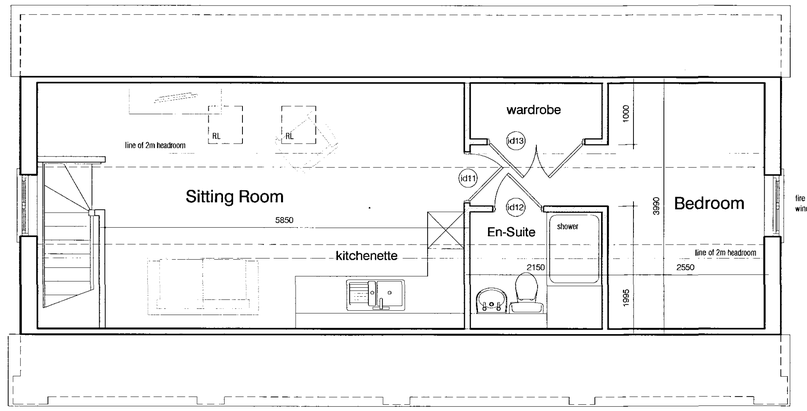



Proposed First Floor Plan Over Garage scale 1:50

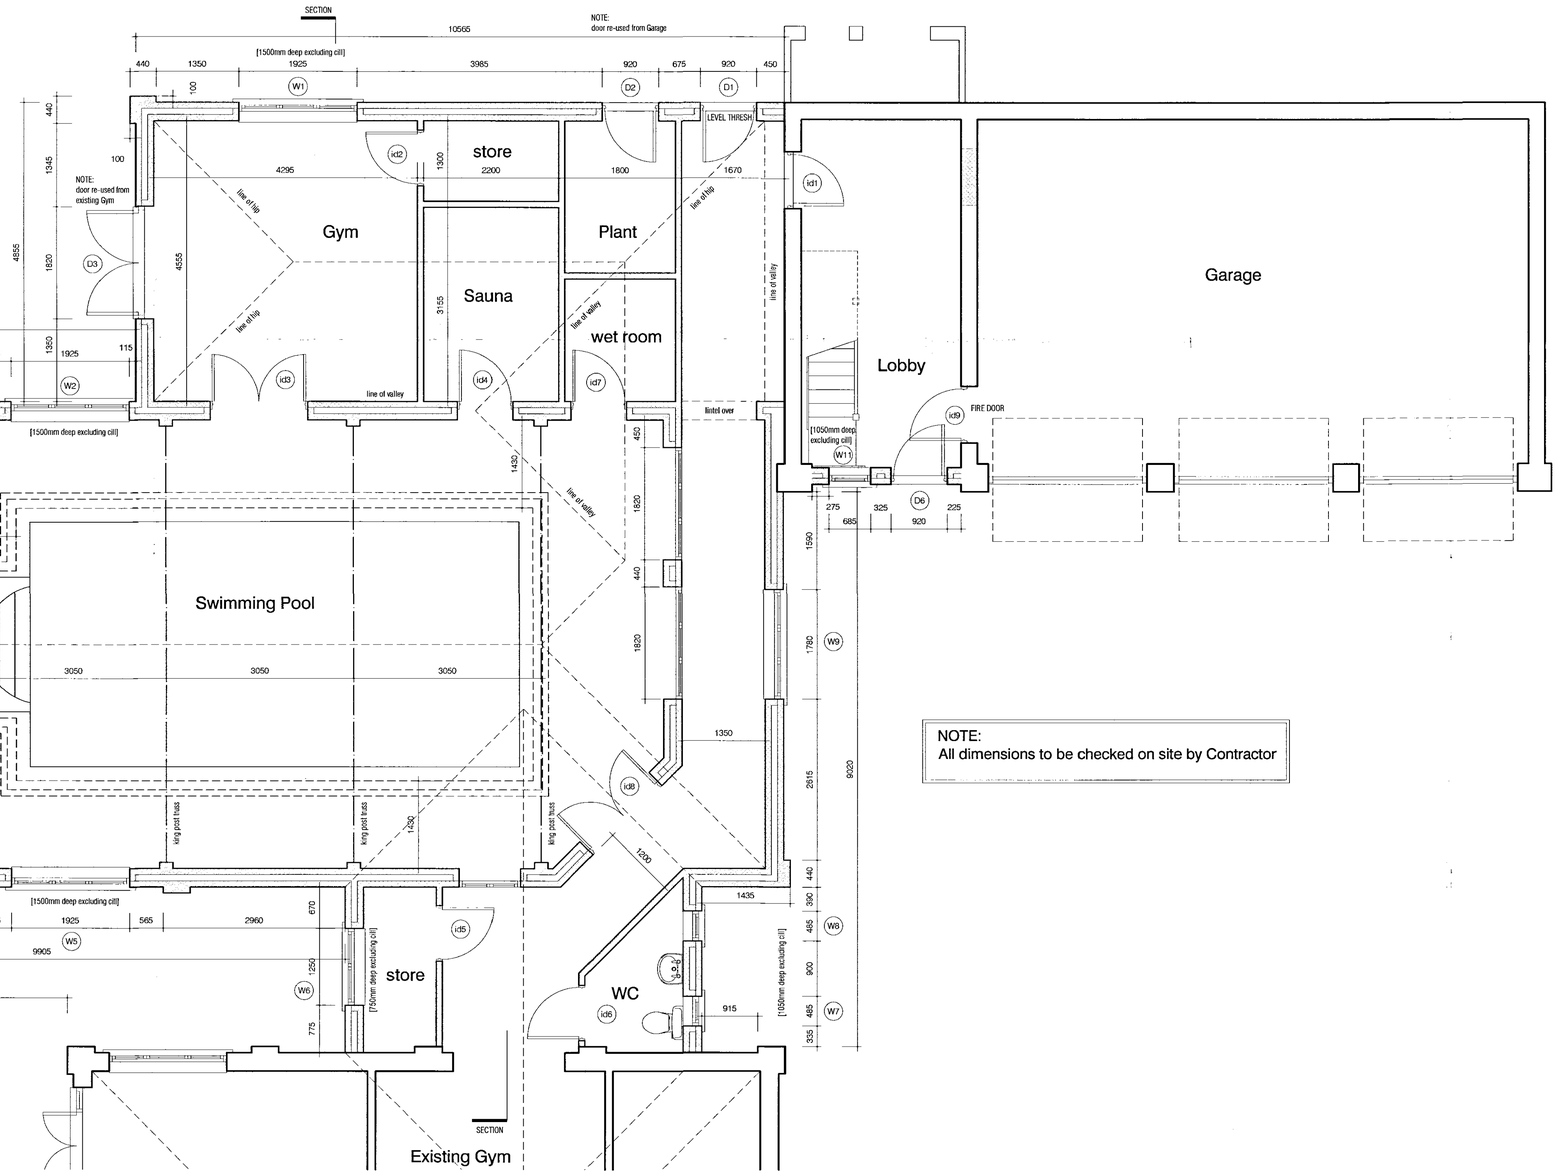

Proposed Ground Floor Plan - Pool Extension scale 1:50

NOTE:
All dimensions to be checked on site by Contractor

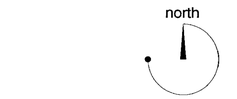

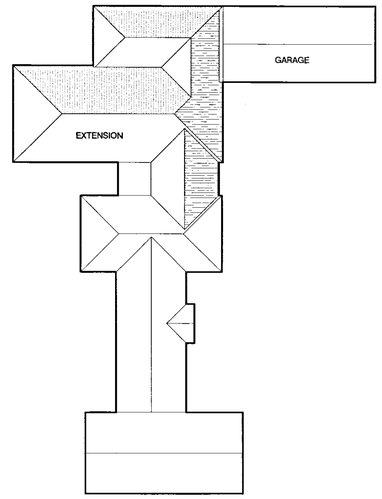

Block Plan scale 1:250

Wall Key:

300mm cavity wall with 2nr skins of facing brickwork

300mm cavity wall with outer skin in facing brickwork and inner skin of blockwork with plaster finish

DETERMINED PLAN
SHDC
Planning & Development
- 4 APR 2008
Ref: 0441/08

The Design Partnership

The Design Partnership (Ely) Ltd.
100 High Street, Chatteris
Cambridgeshire PE16 6NN

Tel: 01354 693111
Fax: 01354 694672

Job Title

Proposed Pool Extension and Granny Annex
Crossroads Farm, Quadring Bank, Quadring
for Mr R Davis

Drawing Title

PROPOSED
Detailed Floor Plans

Date	Scale	Drwn	Dwg. No.	Rev.
15.3.08	1:50	pd	02	

The Design Partnership© 2005