

DO NOT SCALE FROM THIS DRAWING


THE GENERAL CONTRACTOR IS TO CHECK ALL DIMENSIONS ON SITE AND REPORT ANY DISCREPENCIES TO THE SUPERVISING OFFICER.

ALL DIMENSIONS ARE SHOWN IN 'mm' UNLESS OTHERWISE STATED.

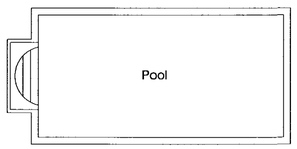


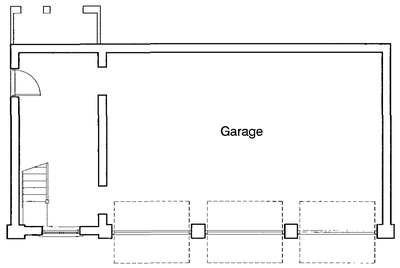


Existing Ground Floor Plan - Garage scale 1:100

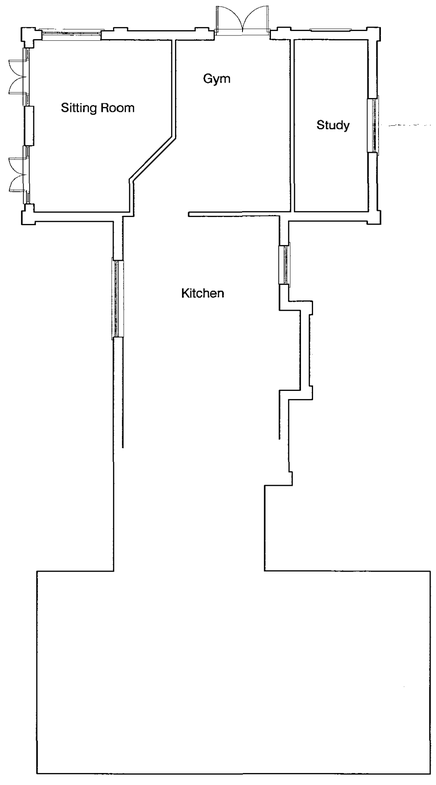


Existing Ground Floor Plan - House scale 1:100

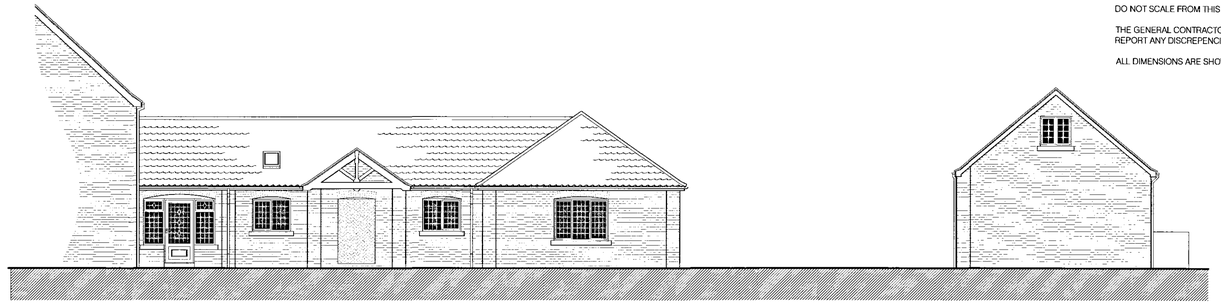


Existing East Elevation scale 1:100

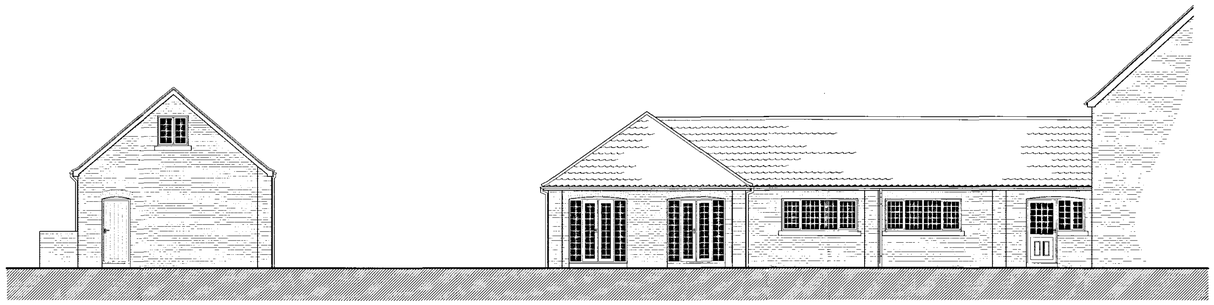


Existing West Elevation scale 1:100

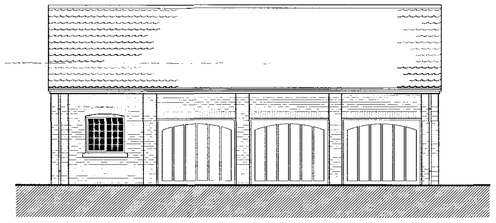

Existing South Elevation scale 1:100

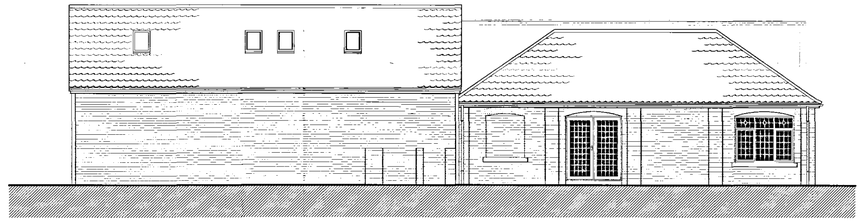

Existing North Elevation scale 1:100

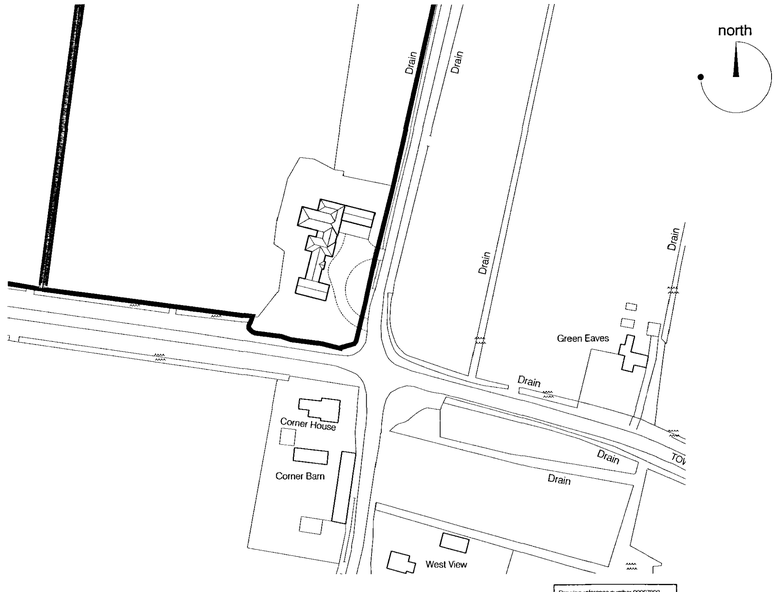

Location Plan scale 1:1250

SHDC
Planning & Development
- 4 APR 2008
Ref: 0441/08

DETERMINED PLAN

The Design Partnership

The Design Partnership (Ely) Ltd.
100 High Street, Chatteris
Cambridgeshire PE16 6NN

Tel: 01354 693111
Fax: 01354 694672

Job Title

Proposed Pool Extension and Granny Annex
Crossroads Farm, Quadring Bank, Quadring
for Mr R Davis

Drawing Title

EXISTING
Plans and Elevations

Date	Scale	Drwn	Dwg. No.	Rev.
22.02.08	1:100 @ A1	pd	01	

The Design Partnership© 2005