

DO NOT SCALE FROM THIS DRAWING

THE GENERAL CONTRACTOR IS TO CHECK ALL DIMENSIONS ON SITE AND REPORT ANY DISCREPENCIES TO THE SUPERVISING OFFICER.


ALL DIMENSIONS ARE SHOWN IN 'mm' UNLESS OTHERWISE STATED.

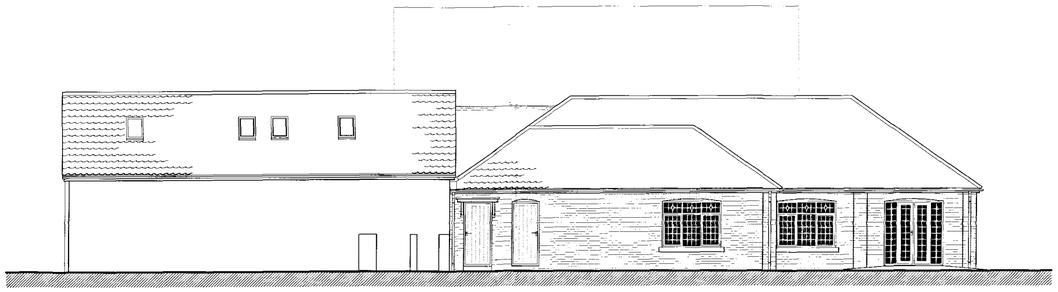

Proposed North Elevation scale 1:100

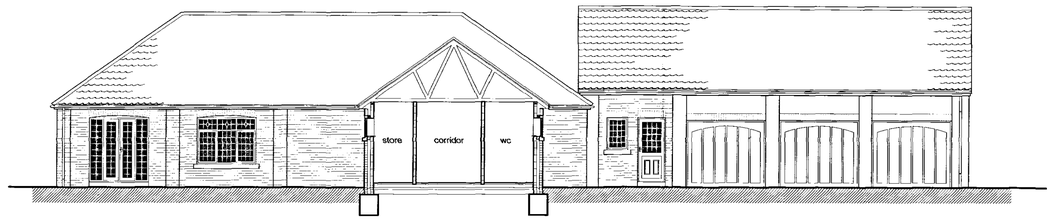


Proposed South Elevation scale 1:100

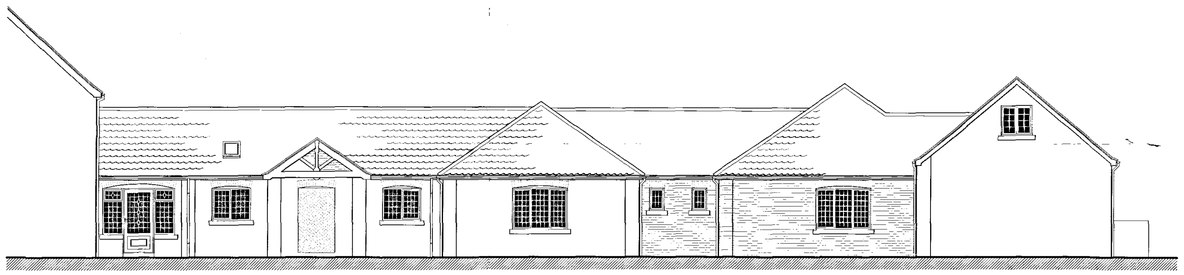

Proposed East Elevation scale 1:100



Proposed West Elevation scale 1:100

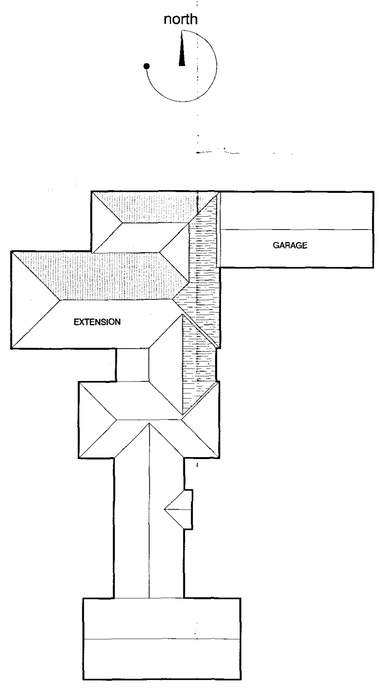

Block Plan scale 1:250

DETERMINED PLAN

SHDC
Planning & Development
- 4 APR 2008
Ref: 0744/08

The Design Partnership

The Design Partnership (Ely) Ltd.
100 High Street, Chatteris
Cambridgeshire PE16 6NN

Tel: 01354 693111
Fax: 01354 694672

Job Title

Proposed Pool Extension and Granny Annex
Crossroads Farm, Quadring Bank, Quadring
for Mr R Davis

Drawing Title

PROPOSED
Elevations

Date	Scale	Drwn	Dwg. No.	Rev.
15.3.08	1:50	pd	03	

The Design Partnership© 2005